06-59 P(ECT)
LCA

11260500

REPLAT OF LOTS 1-5 OF BLOCK 22, & 0.129 ACRES OF ALLEY

AIRWAY ACRES

BEING 1.824 ACRES OF LAND LOCATED IN SECTION 40, BLOCK 42, T-1-S
ECTOR COUNTY, TEXAS

N
W E
S
40' 0 40'
SCALE : 1" = 40'

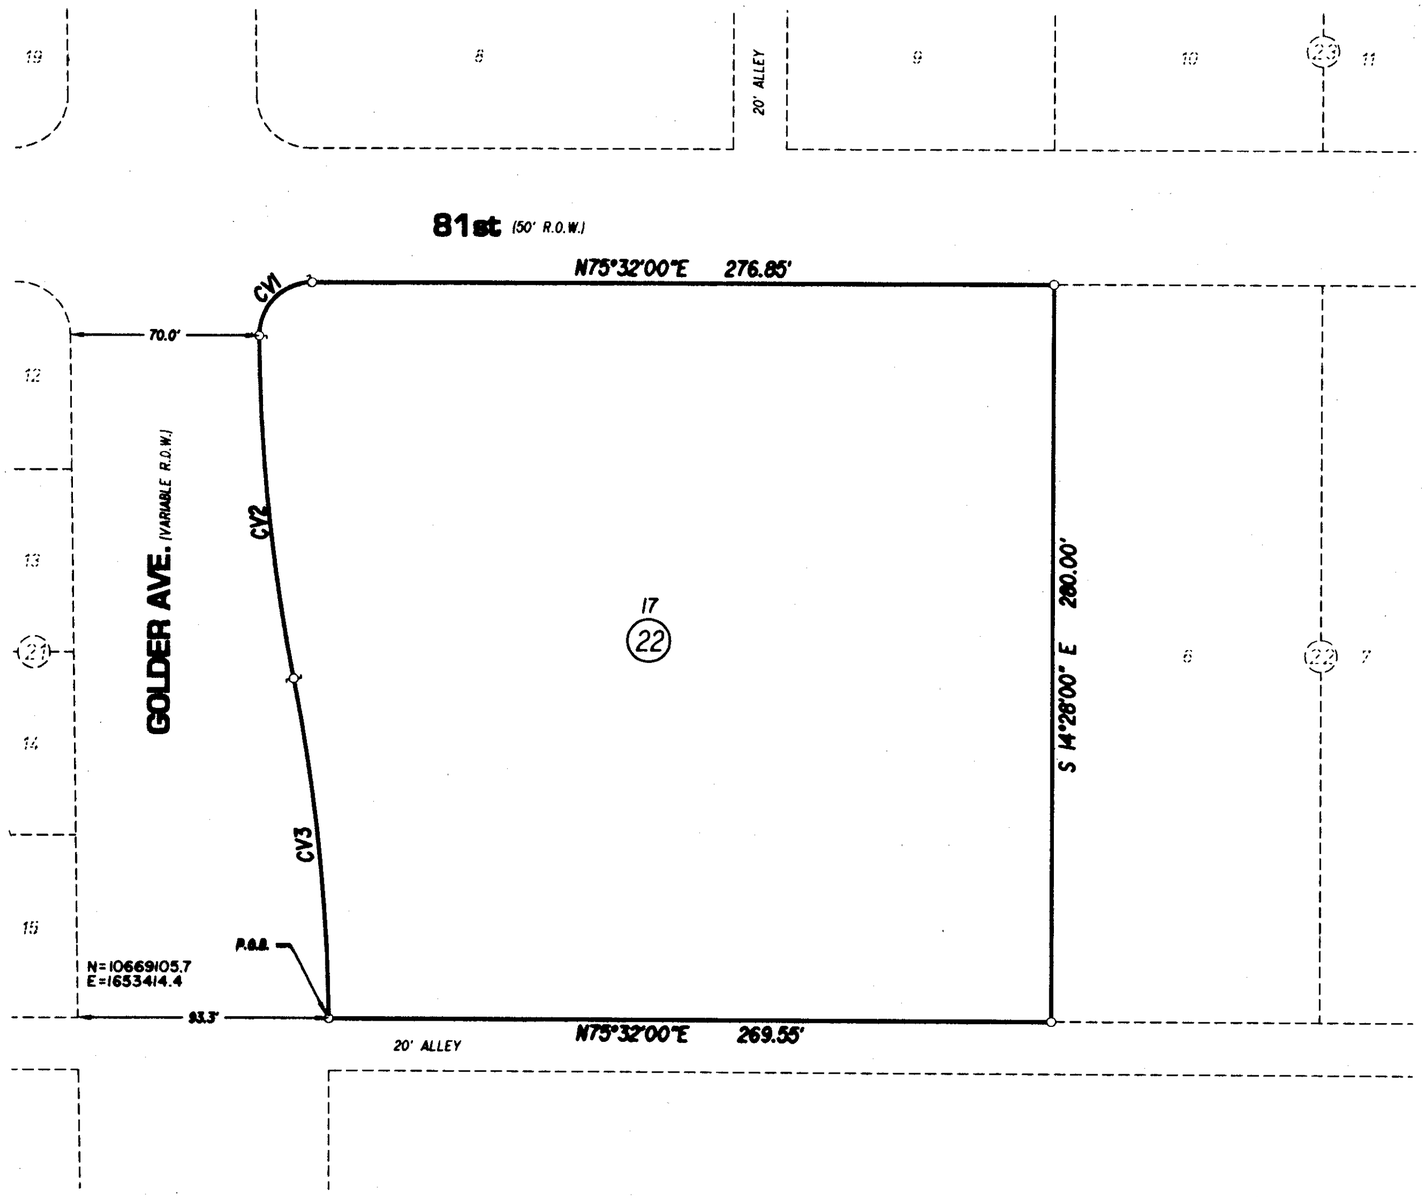

CURVE DATA

CV#	Δ	R	L	CD. BRN.	CD. DIST
1	90°06'27"	20.00'	31.45'	N 29°30'46" E	28.31'
2	10°14'00"	731.70'	130.69'	N 20°23'41" W	130.51'
3	10°14'00"	731.70'	130.69'	N 20°23'41" W	130.51'

THIS PLAT IS HEREBY APPROVED THIS 11 DAY OF September 06
BY THE COMMISSIONERS COURT, ECTOR COUNTY, TEXAS

Susan M Redford
COUNTY JUDGE

STATE OF TEXAS
COUNTY OF ECTOR

KNOW ALL MEN BY THESE PRESENT
THAT I, THE UNDERSIGNED OWNER OF THE LAND SHOWN ON THIS PLAT AND DESIGNATED AS A RELAT OF LOTS 1-5 OF BLOCK 22, & 0.129 ACRES OF ALLEY AIRWAY ACRES BEING 1.824 ACRES OF LAND LOCATED IN SECTION 40, BLOCK 42, T-1-S SURVEY, AN ADDITION TO THE CITY OF ODESSA, ECTOR COUNTY TEXAS, AND WHOSE NAME IS SUBSCRIBED HERETO, THEREBY DEDICATE TO THE USE OF THE PUBLIC FOREVER ALL STREETS, ALLEYS, WATER COURSES, DRAINS, EASEMENTS, PUBLIC PLACES SHOWN THEREON FOR THE PURPOSE AND CONSIDERATION THEREIN EXPRESSED, AND A EASEMENT OF EGRESS AND INGRESS FOR TRASH COLLECTION PURPOSES IS HEREBY GRANTED.

BY: Beverly Allbright
ALLBRIGHT & ASSOCIATES, INC.
BEVERLY ALLBRIGHT - OWNER

LENA A RENFRO
Notary Public, State of Texas
My Commission Expires
July 01, 2008

STATE OF TEXAS
COUNTY OF ECTOR

BEFORE ME THE UNDERSIGNED AUTHORITY A NOTARY PUBLIC IN AND FOR THE COUNTY OF ECTOR AND THE STATE OF TEXAS, ON THIS DAY PERSONALLY APPEARED BEVERLY ALLBRIGHT, KNOWN TO ME TO BE THE PERSON WHOSE NAME IS SUBSCRIBED TO THE FOREGOING INSTRUMENT, AND ACKNOWLEDGED TO ME THAT HE EXECUTED THE SAME FOR THE PURPOSES AND CONSIDERATIONS THEREIN EXPRESSED AND IN THE CAPACITY THEREIN STATED.

GIVEN UNDER MY HAND AND SEAL OF OFFICE ON THIS 18 DAY OF [illegible] 20[illegible]

NOTARY PUBLIC IN AND FOR THE STATE OF TEXAS

THAT I, JOHN F. LANDGRAF, DO HEREBY CERTIFY THAT I PREPARED THIS PLAT FROM AN ACTUAL AND ACCURATE SURVEY OF THE LAND AND THAT THE CORNER MONUMENTS SHOWN HEREON WERE PROPERLY PLACED UNDER MY SUPERVISION.

STATE OF TEXAS
JOHN F. LANDGRAF
2360
JULY

DATED: 12/15, 20[illegible]
REGISTERED PROFESSIONAL LAND SURVEYOR

THIS PLAT IS HEREBY APPROVED THIS 7TH DAY OF DECEMBER, 2006,
BY THE PLANNING AND ZONING COMMISSION, CITY OF ODESSA, TEXAS.

CHAIRMAN, PLANNING COMMISSION
DIRECTOR OF PLANNING

CERTIFICATE OF DIRECTOR OF PUBLIC WORKS

I HEREBY CERTIFY THAT ALL REQUIREMENTS OF THE "URBAN DEVELOPMENT ORDINANCE" CONCERNING SUBMISSION AND/OR APPROVAL OF INFORMATION AND DATA TO THE DIRECTOR OF PUBLIC WORKS AND THE CITY ENGINEER REQUIRED FOR FINAL PLAT APPROVAL HAVE BEEN COMPLIED WITH FOR THIS SUBMISSION.

DATED: January 24, 2007
DIRECTOR OF PUBLIC WORKS

FILED FOR RECORD ON THIS 8 DAY OF February, 2007, AT 2:39 P.M. RECORDED THIS 8 DAY OF February, 2007, AT 2:39 P.M. IN CABINET B, PAGE 228, ECTOR COUNTY PLAT RECORDS.

Linda Hernes
COUNTY CLERK OF ECTOR COUNTY, TEXAS

LCA JOB No. 2006-101
Copyright 2006 Landgraf, Crutcher and Associates, Inc.

LCA Landgraf, Crutcher and Associates Inc.
TRANSPORTATION • ENVIRONMENTAL • CIVIL ENGINEERS ODESSA, TEXAS
Phone (432) 332-5058 Fax (432) 332-8812 E-Mail lca@lcaodessa.com