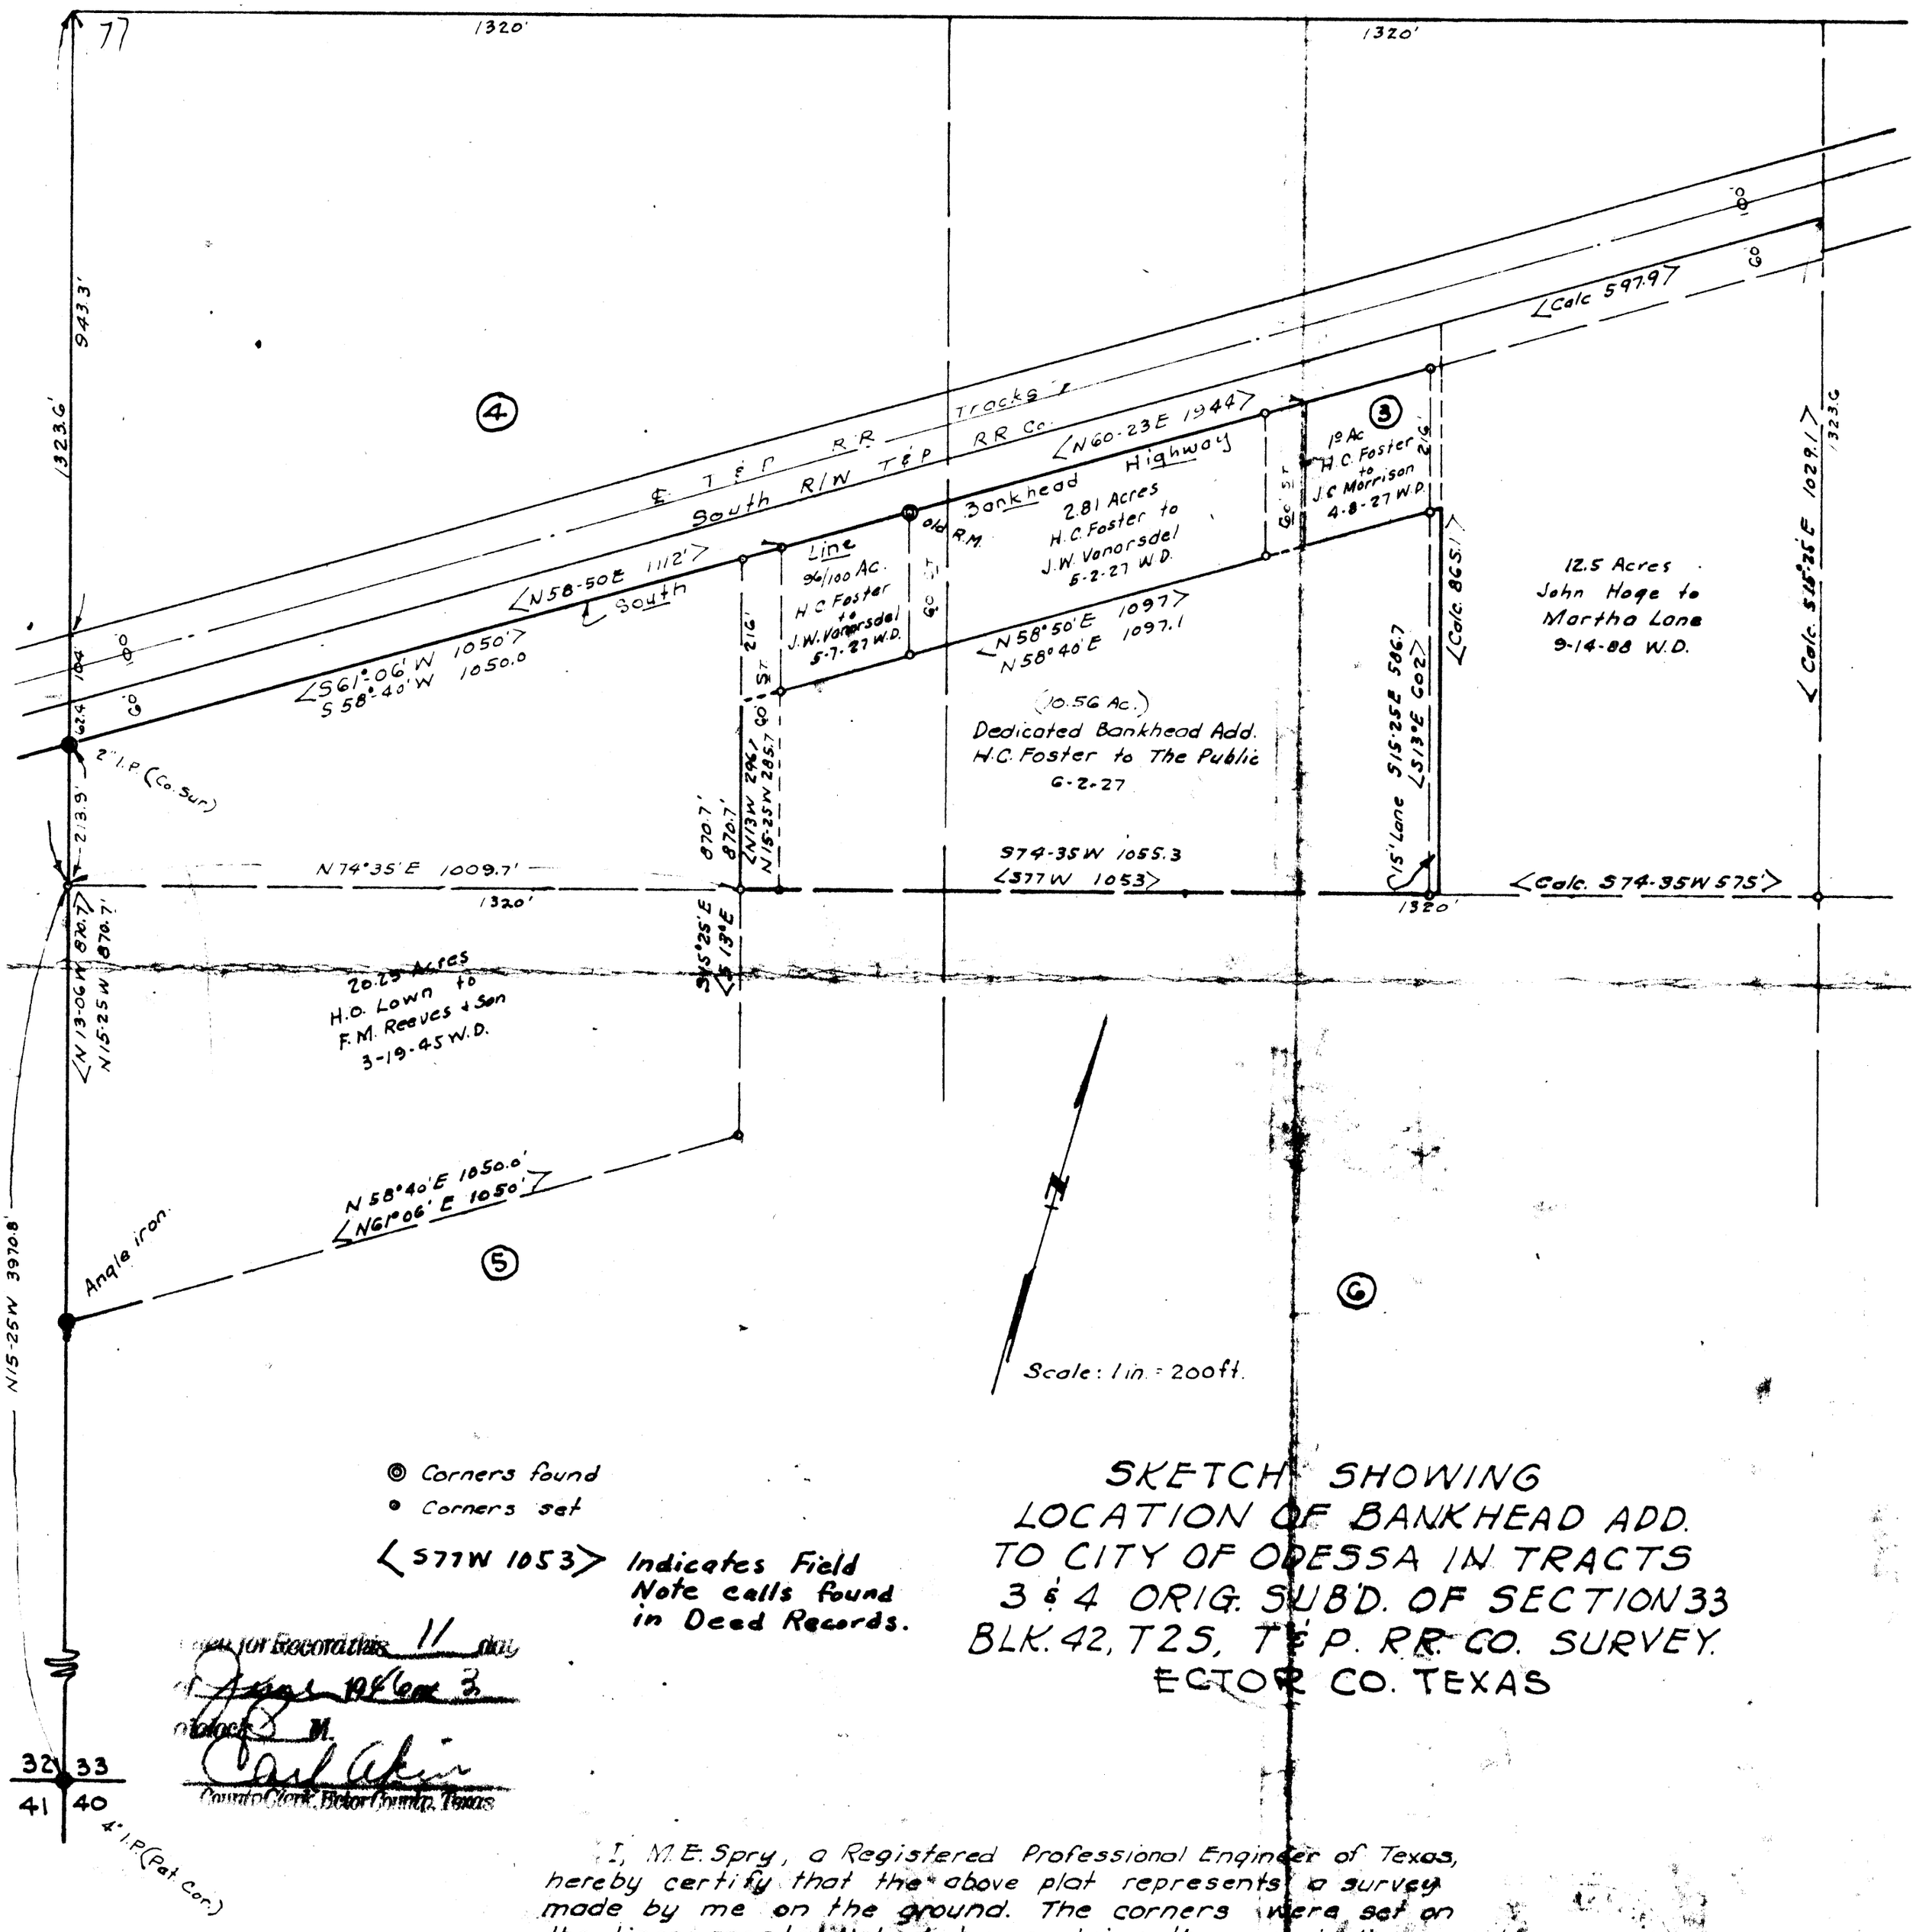

◎ Corners found

• Corners set

<S77W 1053> Indicates Field Note calls found in Deed Records.

SKETCH SHOWING LOCATION OF BANKHEAD ADD. TO CITY OF ODESSA IN TRACTS 3 & 4 ORIG. SUB'D. OF SECTION 33 BLK. 42, T2S, T&P. R.R. CO. SURVEY. ECTOR CO. TEXAS

Filed for Record this 11 day of August 1948 at 3 o'clock P.M.

Carl Akin
County Clerk, Ector County, Texas

I, M.E. Spry, a Registered Professional Engineer of Texas, hereby certify that the above plat represents a survey made by me on the ground. The corners were set on the lines reestablished by applying the calls in the deeds to the boundaries found on the ground. Surveyed 4-1-48

Signed: M. E. Spry