LOYD W. BOOTH ADDITION
TO THE
CITY OF ODESSA

Scale: 1" = 200'

ECTOR COUNTY, TEXAS

LOCATED IN THE N.E. 1/4 SECTION 33
BLOCK 42, T-2-S, T. & P. RY. CO. SURVEY

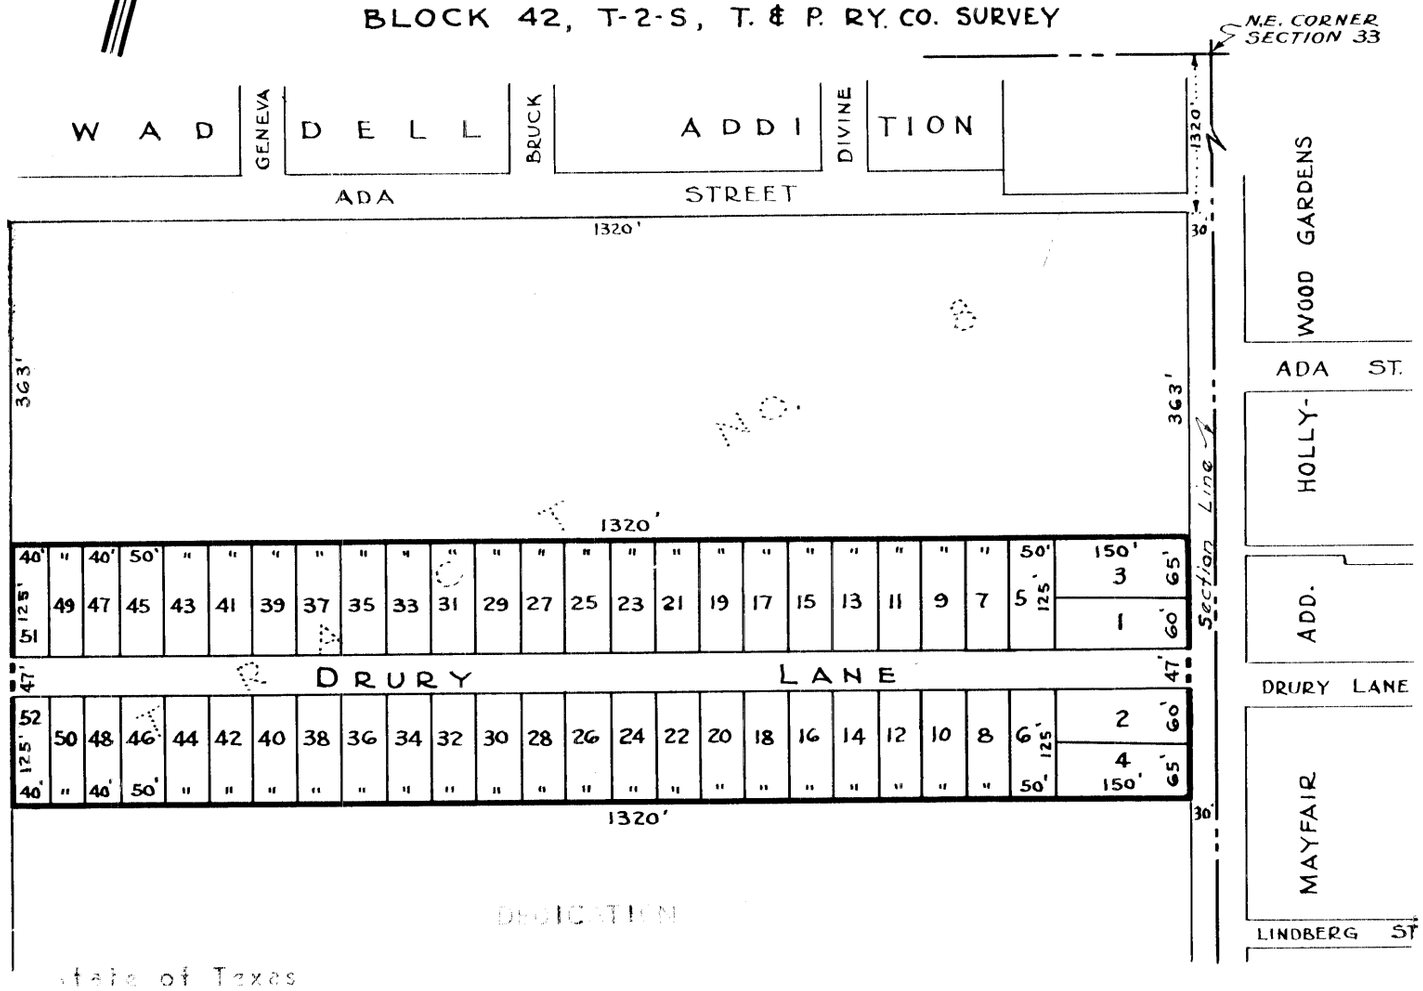

State of Texas
County of Ector

KNOW ALL MEN BY THESE PRESENTS: That we Loyd W. Booth and wife Lola Booth being the owners of that certain 9 acre tract of land described in deed from G. G. Henley to Loyd W. Booth dated March 12, 1945 and recorded in Volume 86, Page 312 of the Ector County Deed Records have caused same to be subdivided into lots as shown on the above plat and have designated same as "Loyd W. Booth Addition" and we hereby dedicate DRURY LANE as shown on above map to the public for public use.

Witness our hands this 19 day of April, A. D. 1945

Loyd W. Booth
Lola Booth

THE STATE OF TEXAS,)
COUNTY OF ECTOR)

BEFORE ME, the undersigned, a Notary Public in and for said County and State, on this day personally appeared Loyd W. Booth and Lola Booth, his wife both known to me to be the persons whose names are subscribed to the foregoin instrument, and acknowledged to me that they each executed the same for the purposes and consideration therein expressed, and the said Lola Booth, wife of the said Loyd W. Booth having been examined by me privily and apart from her husband, and having the same fully explained to her, she, the said Lola Booth acknowledged such instrument to be her act and deed, and she declared that she had willingly signed the same for the purposes and consideration therein expressed, and that she did not wish to retract it.

GIVEN UNDER MY HAND AND SEAL OF OFFICE this the 19 day of April A. D. 1945

[illegible]
Notary Public in and for Ector County, Texas