# A REPLAT OF
# BRIARWOOD ADDITION

LOTS 3-9 BLK. 14,
LOTS 55-58 BLK. 10, SEC. 29,
BLK. 42, T-2-S, T & P RR. CO. SURVEY,
ECTOR COUNTY, TEXAS

| CURVE DATA | | | | |
|---|---|---|---|---|
| CV. | Δ | R | T | L |
| 1 | 08°58'59" | 1154.40' | 90.68' | 180.99' |
| 2 | 01°30'59" | 1046.62' | 13.85' | 27.70' |
| 3 | 05°54'48" | 970.67' | 50.13' | 100.18' |
| 4 | 12°02'29" | 970.67' | 102.38' | 204.00' |
| 5 | 08°15'20" | 696.46' | 50.26' | 100.35' |

**LEGEND**

- o — Tract Corner
- ▬ — 3'x15' Guywire Easement

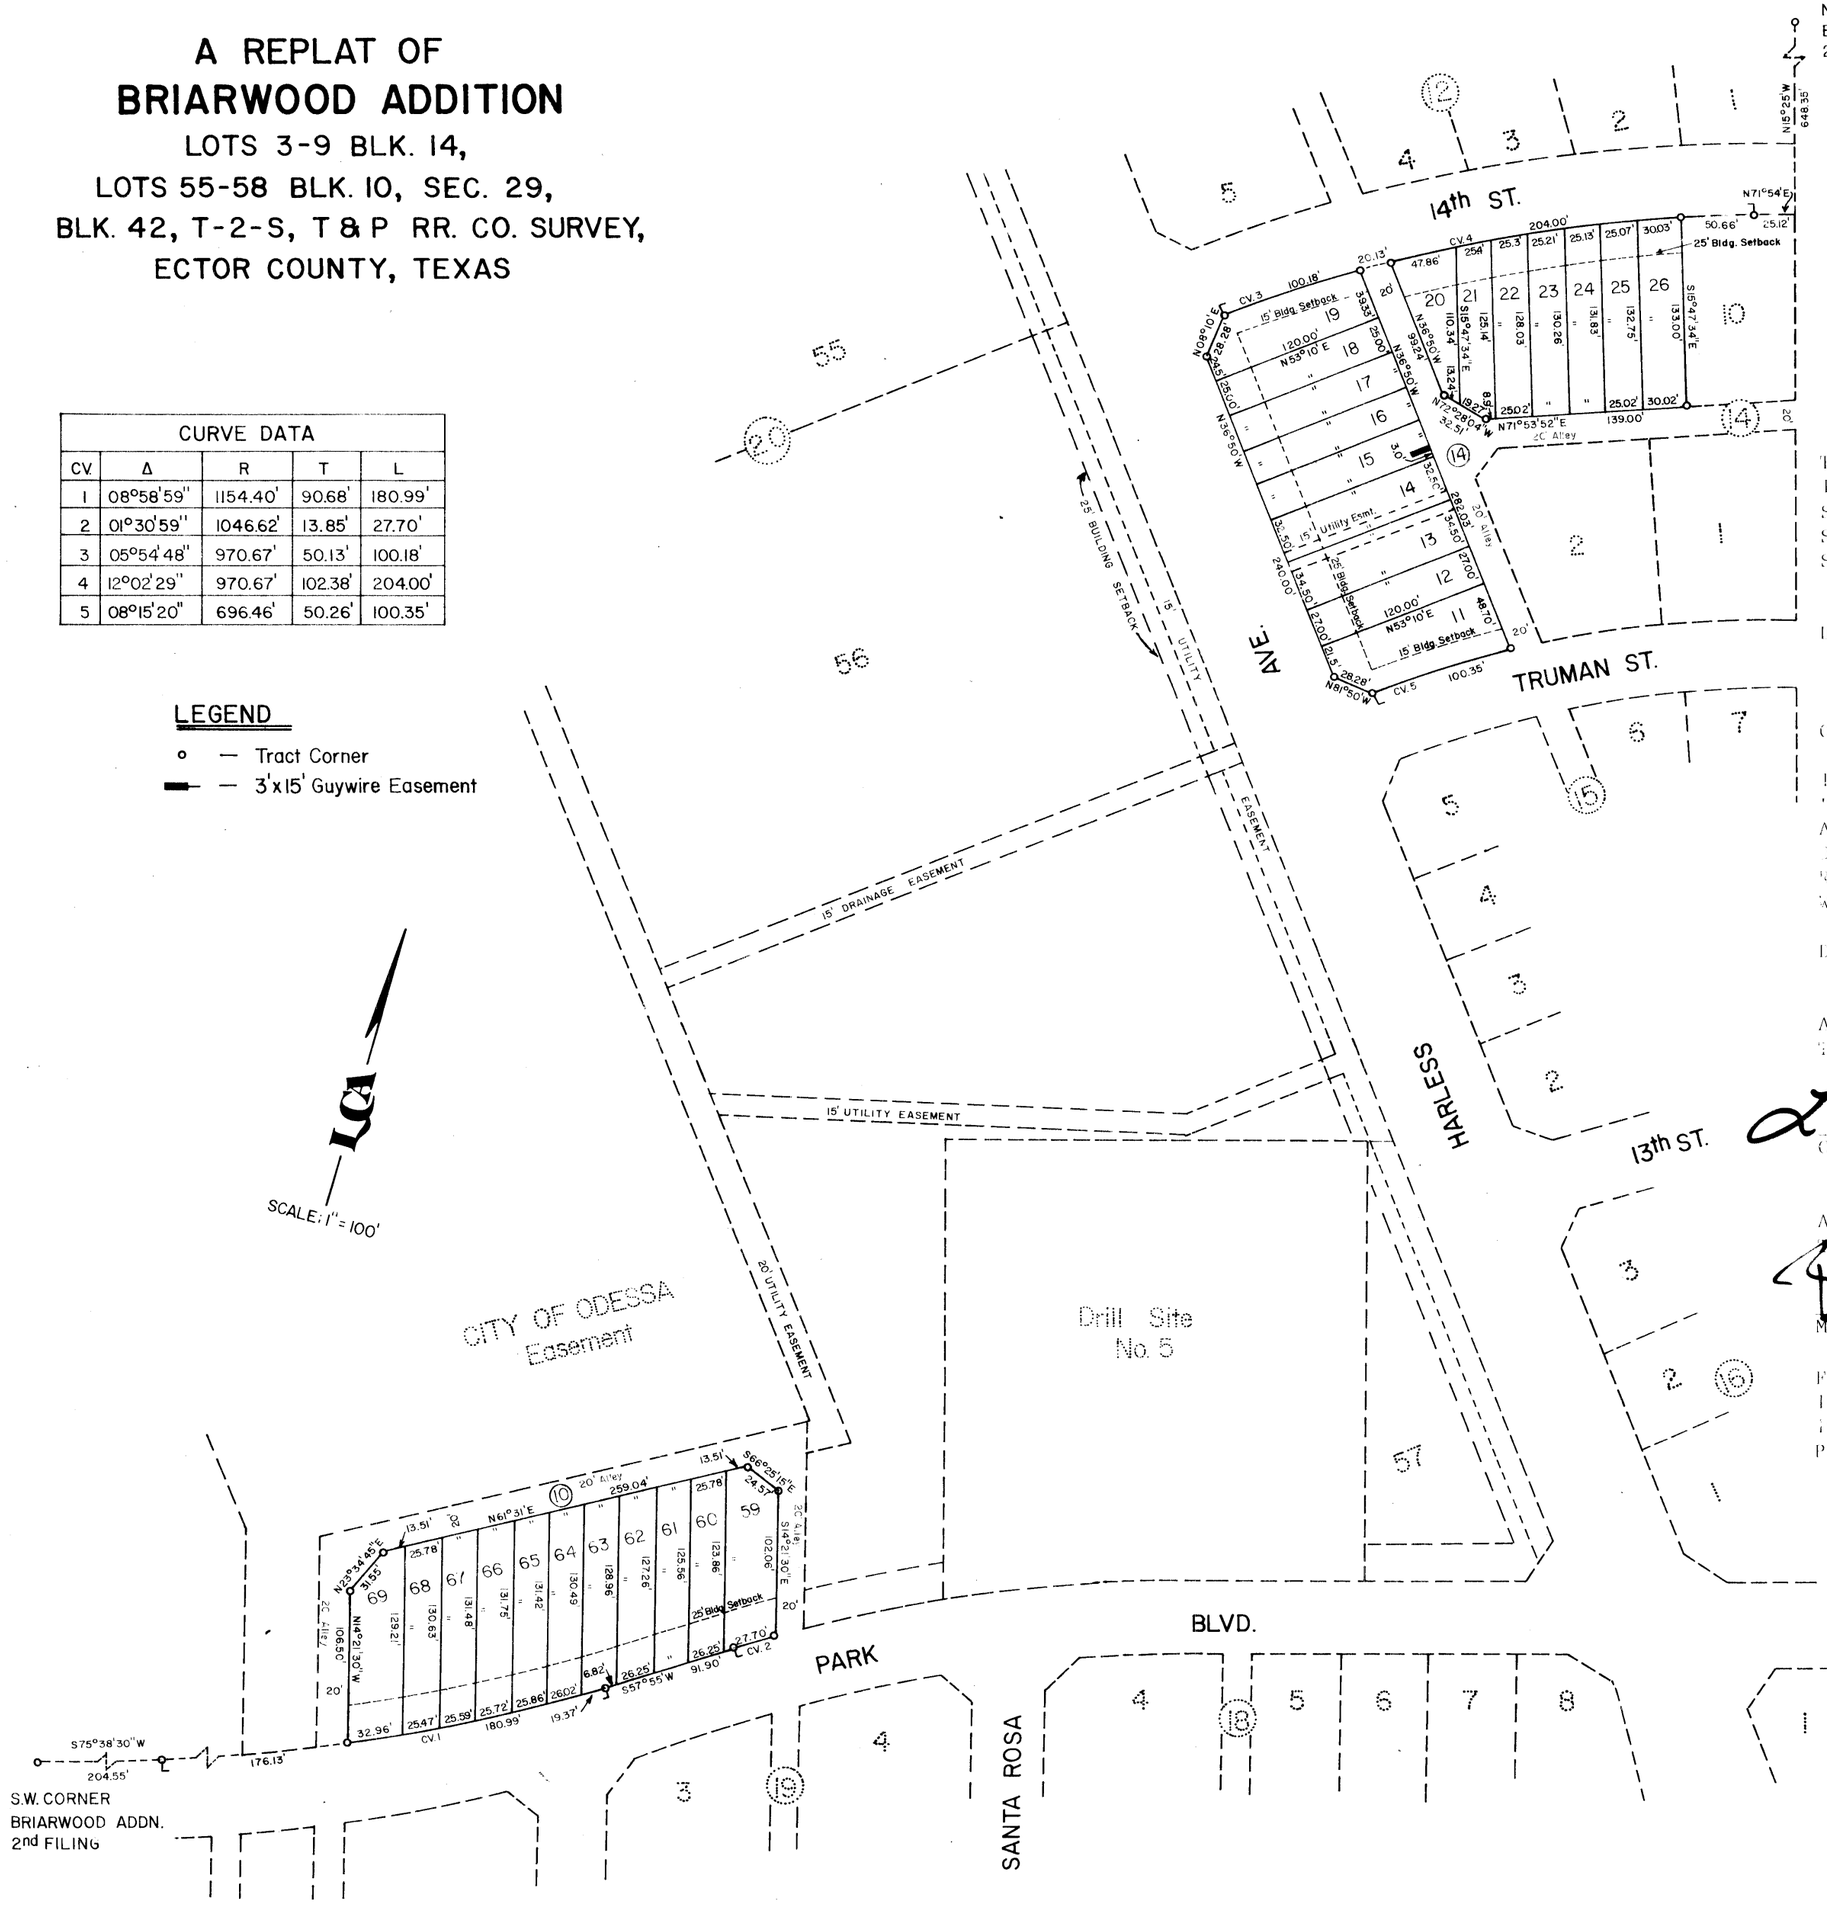


STATE OF TEXAS }
COUNTY OF ECTOR }

KNOW ALL MEN BY THESE PRESENTS

THAT I, THE UNDERSIGNED OWNER OF THE LAND SHOWN ON THIS PLAT AND DESIGNATED AS "A REPLAT OF BRIARWOOD ADDITION, LOTS 3-9 BLOCK 14, LOTS 55-58 BLOCK 10, SECTION 29, BLOCK 42," AN ADDITION TO THE CITY OF ODESSA, ECTOR COUNTY, TEXAS, AND WHOSE NAME IS SUBSCRIBED HERETO, THEREBY DEDICATED TO THE USE OF THE PUBLIC FOREVER ALL STREETS, ALLEYS, WATER COURSES, DRAINS, EASEMENTS, AND PUBLIC PLACES SHOWN THEREON FOR THE PURPOSES AND CONSIDERATION THEREIN EXPRESSED.

BY: Ken Schuepbach

A.P.S. CONSTRUCTION, INC.
KEN SCHUEPBACH

THAT I, JOHN F. LANDGRAF, DO HEREBY CERTIFY THAT I PREPARED THIS PLAT FROM AN ACTUAL AND ACCURATE SURVEY OF THE LAND AND THAT THE CORNER MONUMENTS SHOWN HEREON WERE PROPERLY PLACED UNDER MY SUPERVISION.

DATED: 22 Jan 1982. John F. Landgraf
REGISTERED PUBLIC SURVEYOR

CERTIFICATE OF DIRECTOR OF PUBLIC WORKS

I HEREBY CERTIFY THAT ALL REQUIREMENTS OF THE "URBAN DEVELOPMENT ORDINANCE" CONCERNING SUBMISSION AND/OR APPROVAL OF INFORMATION AND DATA TO THE DIRECTOR OF PUBLIC WORKS AND THE CITY ENGINEER REQUIRED FOR FINAL PLAT APPROVAL HAVE BEEN COMPLIED WITH FOR THIS SUBMISSION.

DATED: 3-1 1982.
DIRECTOR OF PUBLIC WORKS

APPROVED THIS 10TH DAY OF DEC., 1981, BY THE PLANNING BOARD OF THE CITY OF ODESSA, TEXAS.

CHAIRMAN DIRECTOR OF PLANNING

APPROVED THIS 15TH DAY OF DEC., 1981, BY THE CITY COUNCIL OF THE CITY OF ODESSA, TEXAS.

MAYOR CITY MANAGER CITY SECRETARY

FILED FOR RECORD THIS ___ DAY OF _____, 1982, AT ___ M. RECORDED THIS ___ DAY OF _____, 1982, AT ___ M. IN CABINET ___, PAGE ___, ECTOR COUNTY PLAT RECORDS.

COUNTY CLERK OF ECTOR COUNTY, TEXAS

STATE OF TEXAS }
COUNTY OF ECTOR }

BEFORE ME THE UNDERSIGNED AUTHORITY

A NOTARY PUBLIC IN AND FOR THE COUNTY OF ECTOR AND THE STATE OF TEXAS, ON THIS DAY PERSONALLY APPEARED KEN SCHUEPBACH KNOWN TO ME TO BE THE PERSON WHOSE NAME IS SUBSCRIBED TO THE FOREGOING INSTRUMENT, AND ACKNOWLEDGED TO ME THAT HE EXECUTED THE SAME FOR THE PURPOSES AND CONSIDERATIONS THEREIN EXPRESSED AND IN THE CAPACITY THEREIN STATED.

GIVEN UNDER MY HAND AND SEAL OF OFFICE ON THIS 26 DAY OF January, 1982.

Fred A. Girard
NOTARY PUBLIC IN AND FOR ECTOR COUNTY, TEXAS

MY COMMISSION EXPIRES 10-29-85.