STATE OF TEXAS
COUNTY OF ECTOR

KNOW ALL MEN BY THESE PRESENTS

THAT WE, THE UNDERSIGNED, BEING THE PRESENT OWNERS OF A 6.52-ACRE TRACT OF LAND IN SECTION 28, BLOCK 42, T-2-S, T.&P. RR. CO. SURVEY, ECTOR COUNTY, TEXAS, HAVE CAUSED THE SAME TO BE SURVEYED AND PLATTED, AND DO HEREBY DESIGNATE SUCH PLAT AS "BRUCE ADDITION, 2ND. FILING" AS SHOWN HEREON, AND DO HEREBY DEDICATE THE STREETS AND ALLEYS TO THE PUBLIC FOR ITS USE, BUT IN THE EVENT SAID STREETS AND ALLEYS CEASE TO BE USED AS SUCH, THE TITLE THERETO SHALL REVERT TO US, OUR HEIRS AND ASSIGNS.

WITNESS OUR HANDS AT ODESSA, TEXAS, ON THIS THE 27th DAY OF May, 1965.

SOUTHSIDE DEVELOPMENT CORPORATION

H. S. Samson
H. S. SAMSON, PRESIDENT

ATTEST: Doris Holbrook
DORIS HOLBROOK, SECRETARY

STATE OF TEXAS
COUNTY OF ECTOR

BEFORE ME THE UNDERSIGNED AUTHORITY, A NOTARY PUBLIC IN AND FOR THE STATE OF TEXAS, ON THIS DAY PERSONALLY APPEARED H.S. SAMSON, KNOWN TO ME TO BE THE PERSON WHOSE NAME IS SUBSCRIBED TO THE FOREGOING INSTRUMENT, AND ACKNOWLEDGED TO ME THAT HE EXECUTED THE SAME FOR THE PURPOSES AND CONSIDERATIONS THEREIN EXPRESSED, AND IN THE CAPACITY THEREIN STATED.

GIVEN UNDER MY HAND AND SEAL OF OFFICE ON THIS THE 27 DAY OF May, 1965.

Glen Schue
NOTARY PUBLIC IN AND FOR ECTOR COUNTY, TEXAS.

STATE OF TEXAS
COUNTY OF ECTOR

I, WILBUR L. ASH, REGISTERED PUBLIC SURVEYOR OF THE STATE OF TEXAS, DO HEREBY CERTIFY THAT THE ABOVE PLAT OF "BRUCE ADDITION, 2ND FILING" REPRESENTS A SURVEY MADE BY ME ON THE GROUND, AND THE LINES AND DEDICATIONS ARE TRUE AND CORRECT TO THE BEST OF MY KNOWLEDGE AND BELIEF.

MAY, 1965.

Wilbur L. Ash
WILBUR L. ASH
REGISTERED PUBLIC SURVEYOR

STATE OF TEXAS
WILBUR L. ASH
1022
REGISTERED PUBLIC SURVEYOR

FILED FOR RECORD THIS 11 DAY OF August, 1965, AT 2, P.M.

RECORDED THIS 11 DAY OF August, 1965, AT 2, P.M., IN VOL. 12, PAGE 60, ECTOR COUNTY PLAT RECORDS.

Edna Smith
EDNA SMITH, ECTOR COUNTY CLERK, TEXAS.

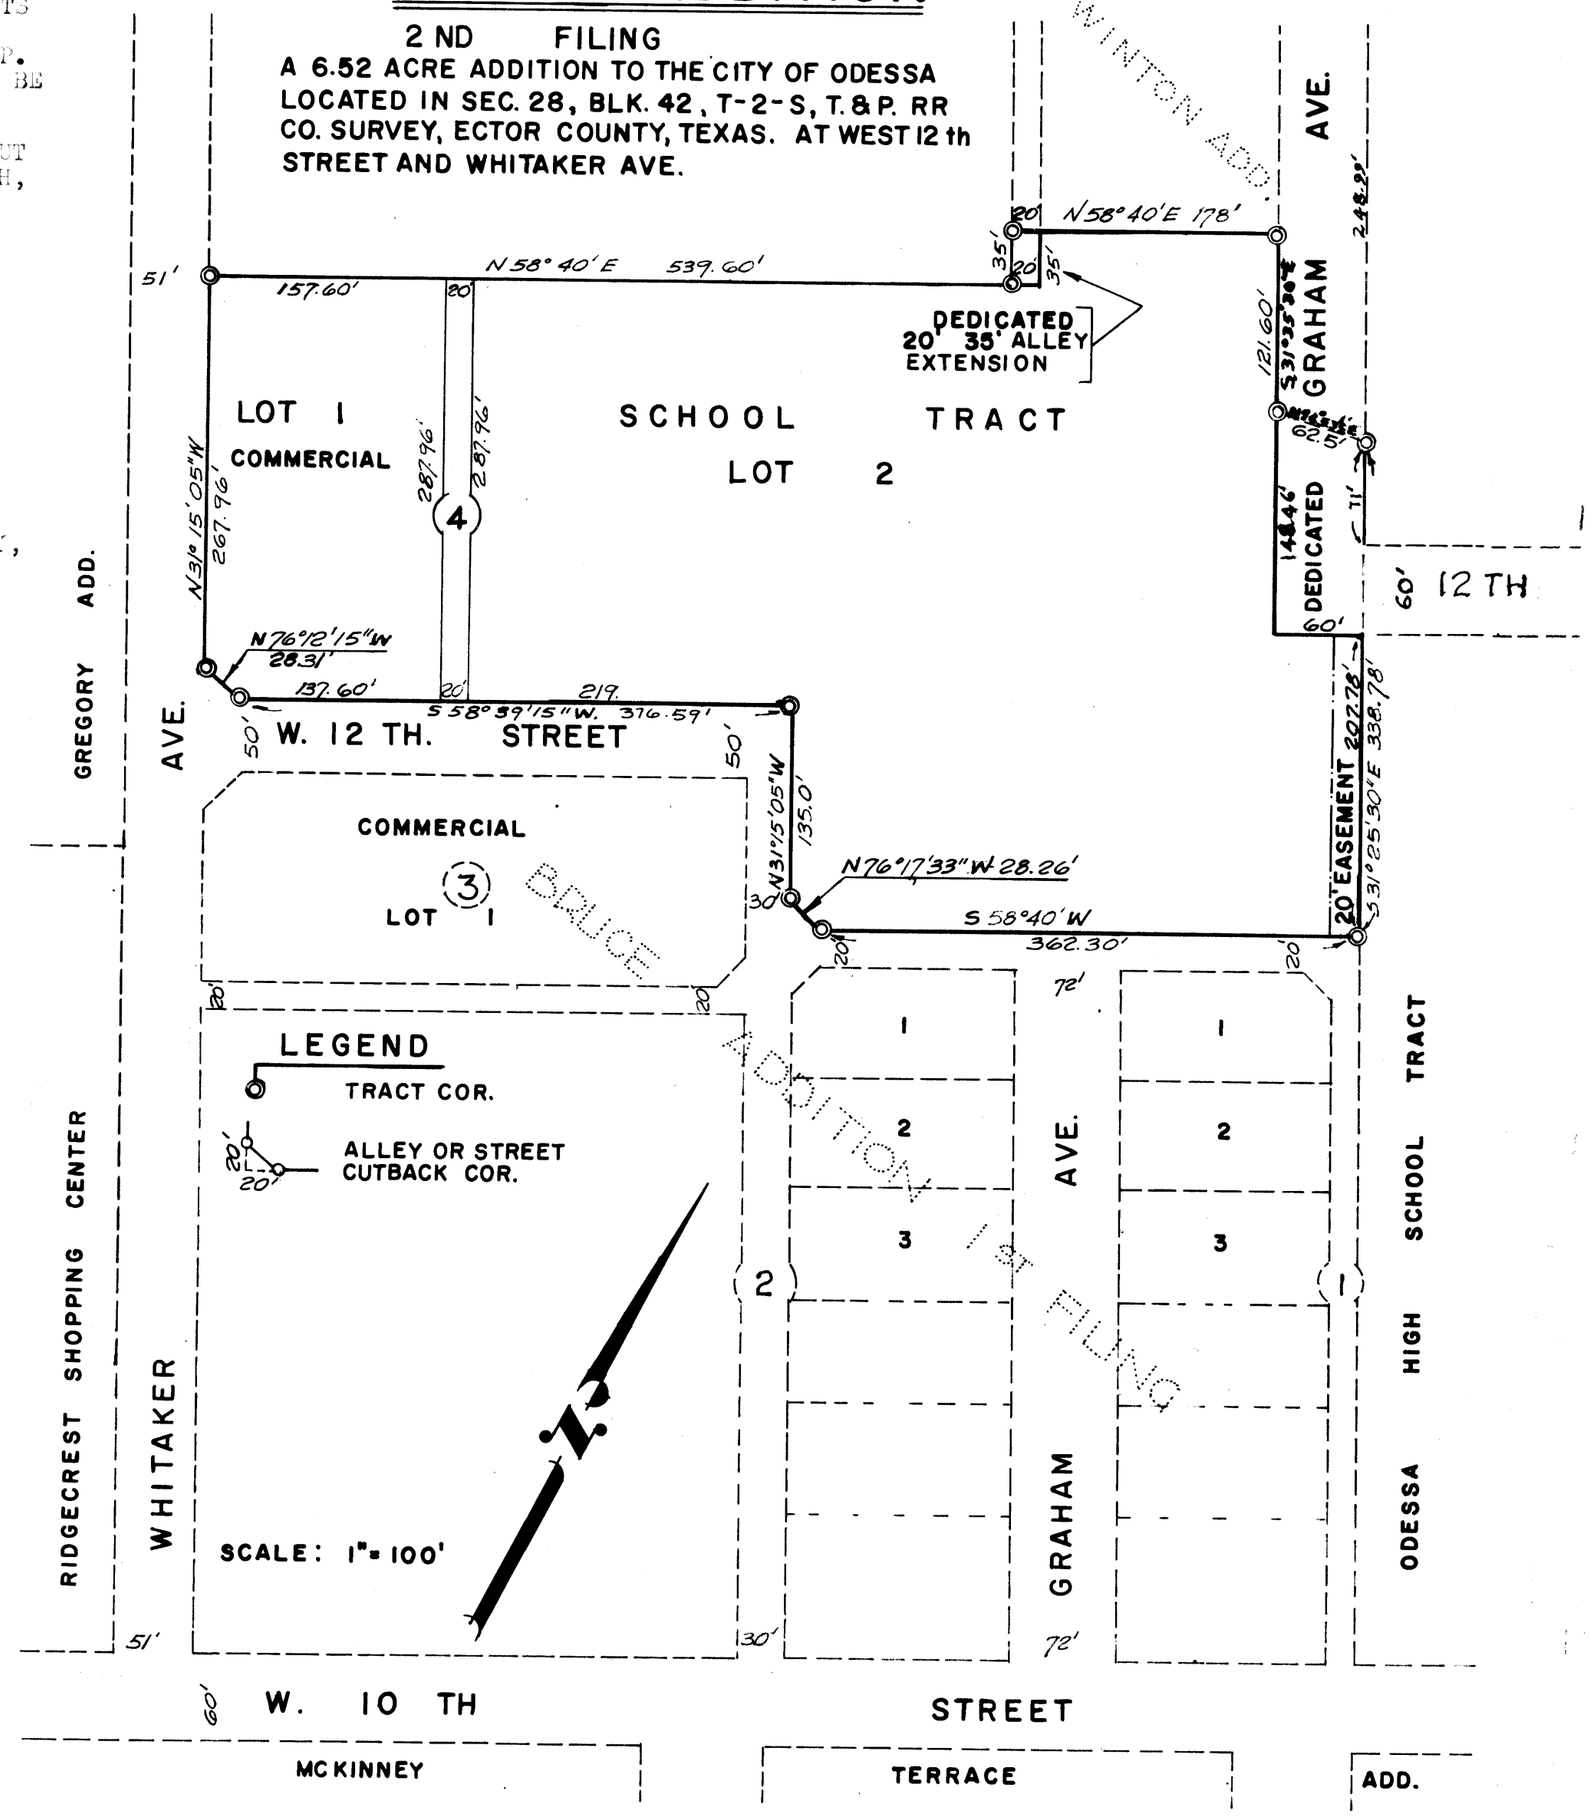

THIS PLAT OF "BRUCE ADDITION, 2ND. FILING", ECTOR COUNTY, TEXAS, IS HEREBY APPROVED:

DATED: June 23, 1965.

Preston Parker
MAYOR

W E Routh
CITY MANAGER

Chas L Walker
CITY PLANNING BOARD

Jewel Saunders
ATTEST: CITY SECRETARY

Paul M West
CITY ENGINEER

H Dale Williamson
PRESIDENT PLANNING BOARD