REPLAT OF LOTS 11 AND 12, BLOCK 7, BUCHANAN ADDITION (1st. Filing),
AND OF LOTS 4, 5, 6, AND 7, OF REPLAT OF BLOCK 177, COLLEGE ADDITION,
ODESSA, TEXAS

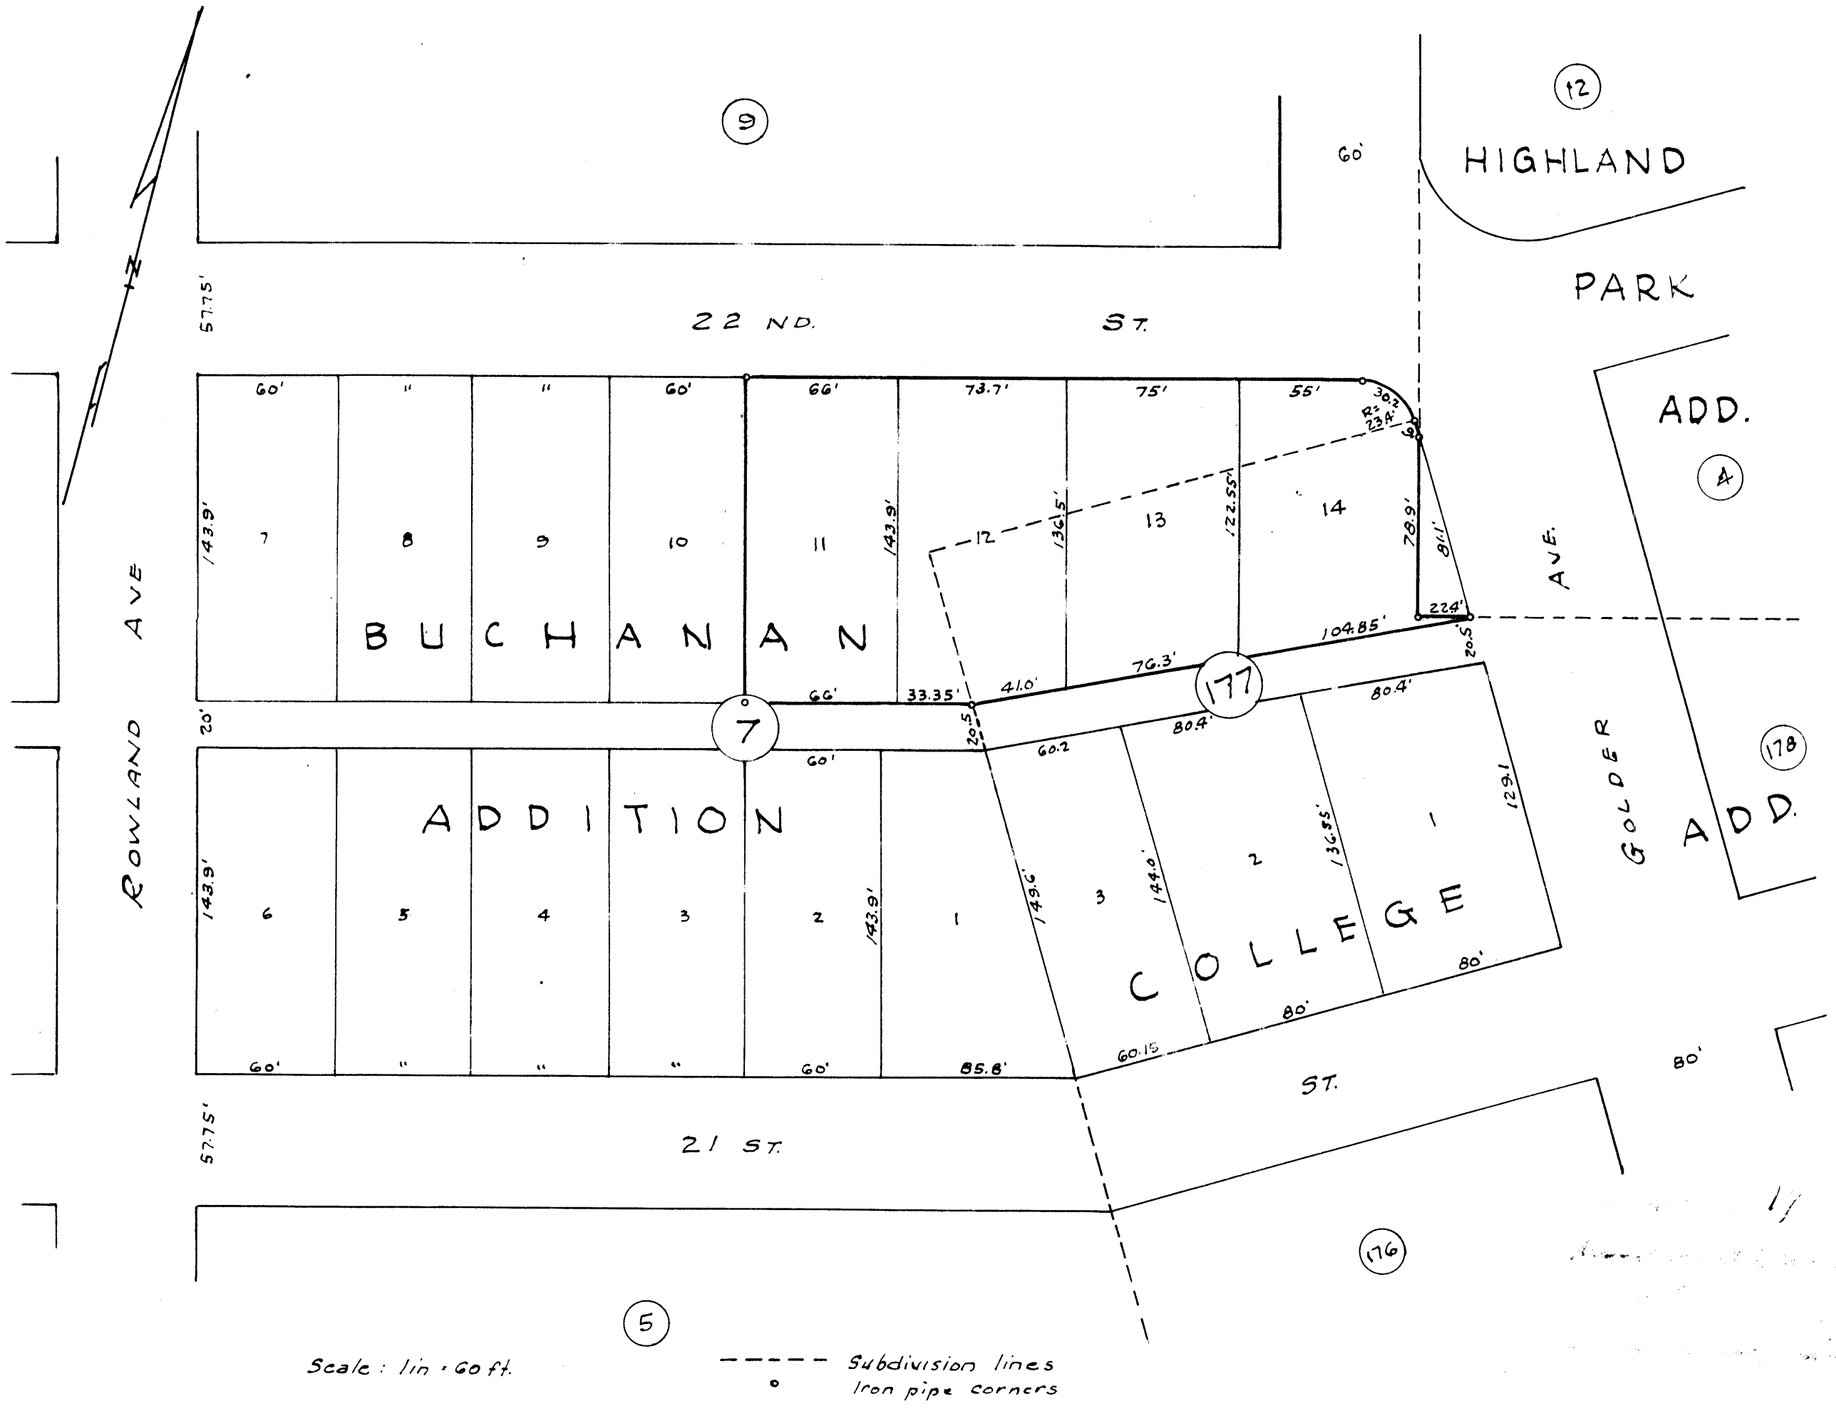

NOTICE TO THE PUBLIC:

I, J. A. Smith, being owner of Lots 11 and 12, Block 7, Buchanan Addition (First Filing), and Lots 4 to 7, inclusive, of Replat of Block 177, College Addition, have caused same to be replatted as shown on the annexed plat. The dedication of streets and alleys to remain as those appearing formerly on the above mentioned subdivisions.

J. A. Smith

STATE OF TEXAS COUNTY OF ECTOR:

I, M. E. Spry, County Surveyor of Ector County, Texas, do hereby certify that the above plat correctly represents an actual survey made upon the ground. Surveyed June 10, 1947.

M. E. Spry

M. E. Spry, County Surveyor, Ector County, Texas

STATE OF TEXAS COUNTY OF ECTOR:

Before me, the undersigned authority in and for Ector County, Texas, on this day personally appeared J. A. Smith, known to me to be the person whose name is subscribed to the foregoing instrument and acknowledged to me that he had executed the same for the purpose and considerations therein expressed. Given under my hand and seal of office this 16 day of June, 1947, A.D.

Notary Public in and for Ector County, Texas

This replat is hereby:

Approved: Planning Board

Noted by: City Mgr.

Approved: Mayor

Attest by: City Secretary