12-54 P
WATSON & CO

15291590

CAMERON INTERNATIONAL

BEING A SUBDIVISION OF 3.431 ACRES OF LAND,
IN SECTION 26, BLOCK 42, T-2-S, T&P RY. CO. SURVEY
ECTOR COUNTY, TEXAS

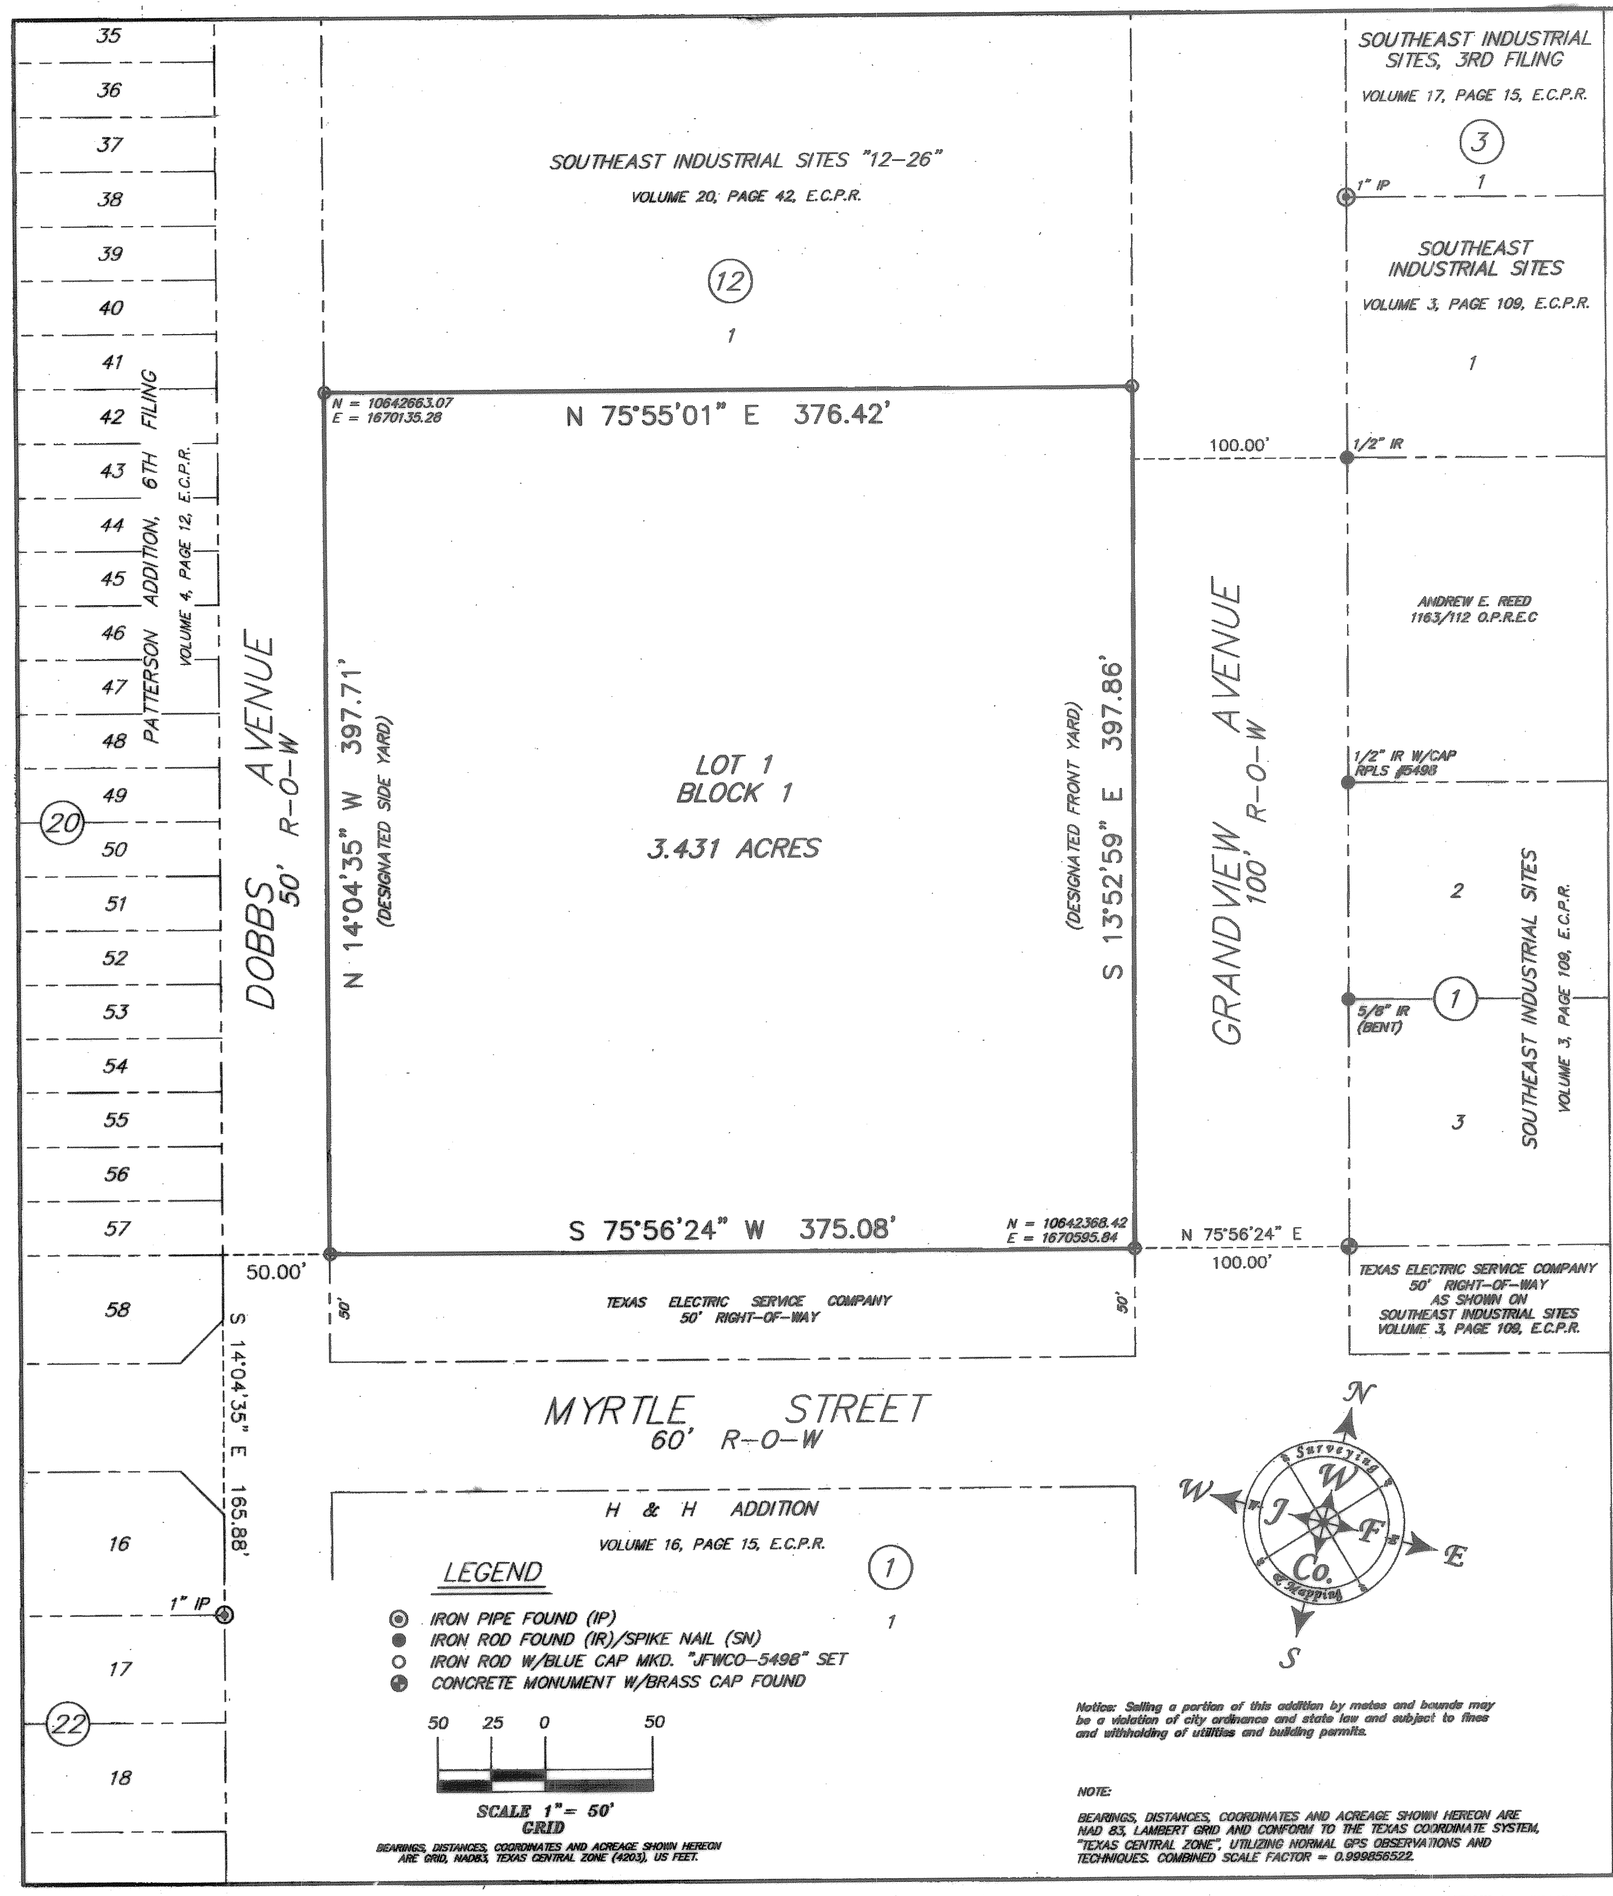

LEGEND

- IRON PIPE FOUND (IP)
- IRON ROD FOUND (IR)/SPIKE NAIL (SN)
- IRON ROD W/BLUE CAP MKD. "JFWCO-5498" SET
- CONCRETE MONUMENT W/BRASS CAP FOUND

50 25 0 50

SCALE 1"= 50'
GRID

BEARINGS, DISTANCES, COORDINATES AND ACREAGE SHOWN HEREON ARE GRID, NAD83, TEXAS CENTRAL ZONE (4203), US FEET.

Notice: Selling a portion of this addition by metes and bounds may be a violation of city ordinance and state law and subject to fines and withholding of utilities and building permits.

NOTE:

BEARINGS, DISTANCES, COORDINATES AND ACREAGE SHOWN HEREON ARE NAD 83, LAMBERT GRID AND CONFORM TO THE TEXAS COORDINATE SYSTEM, "TEXAS CENTRAL ZONE", UTILIZING NORMAL GPS OBSERVATIONS AND TECHNIQUES. COMBINED SCALE FACTOR = 0.999856522.

STATE OF TEXAS:
COUNTY OF ECTOR:

KNOW ALL MEN BY THESE PRESENTS THAT I, THE UNDERSIGNED, BEING THE OWNER OF THE LAND SHOWN ON THIS PLAT AND DESIGNATED AS "CAMERON INTERNATIONAL", AN ADDITION TO THE CITY OF ODESSA, BEING A SUBDIVISION OF 3.431 ACRES OF LAND IN SECTION 26, BLOCK 42, T-2-S, T&P RY. CO. SURVEY, ECTOR COUNTY, TEXAS, AND WHOSE NAME IS SUBSCRIBED HERETO, DO HEREBY DEDICATE TO THE USE OF THE PUBLIC FOREVER ALL STREETS, ALLEYS, WATER COURSES, EASEMENTS SHOWN THEREON FOR THE PURPOSE AND CONSIDERATION THEREIN EXPRESSED.

Jon Bulman
JON BULMAN
DIVISION MANAGER
CAMERON INTERNATIONAL

STATE OF TEXAS:
COUNTY OF ECTOR

THIS INSTRUMENT WAS ACKNOWLEDGED BEFORE ME ON June 15th, 2012
BY JON BULMAN.

May 24, 2016
MY COMMISSION EXPIRES

Jackie Sue Womack
NOTARY PUBLIC, STATE OF TEXAS

JACKIE SUE WOMACK
Notary Public, State of Texas
My Commission Expires
May 24, 2016

Jackie S. Womack
PRINTED NAME OF NOTARY

CERTIFICATE OF DIRECTOR OF PUBLIC WORKS, CITY OF ODESSA, ECTOR COUNTY, TEXAS

I HEREBY CERTIFY THAT ALL REQUIREMENTS OF THE "URBAN DEVELOPMENT ORDINANCE" CONCERNING SUBMISSION AND/OR APPROVAL OF INFORMATION AND DATA TO THE DIRECTOR OF PUBLIC WORKS AND THE CITY ENGINEER, REQUIRED FOR FINAL PLAT APPROVAL, HAVE BEEN COMPLIED WITH FOR THIS SUBMISSION.

DATED: June 21, 2012

DIRECTOR OF PUBLIC WORKS

APPROVED THIS 7TH DAY OF JUNE, 2012, BY THE PLANNING COMMISSION OF THE CITY OF ODESSA, TEXAS.

CHAIRMAN

DIRECTOR OF PLANNING

FILED FOR RECORD THIS 23rd DAY OF July, 2012, 8:33 A.M.
RECORDED THIS 23rd DAY OF July, 2012, 8:33 A.M., IN
CABINET B, PAGE 90D, ECTOR COUNTY PLAT RECORDS.

Linda Haney
COUNTY CLERK OF ECTOR COUNTY, TEXAS

SURVEYOR'S CERTIFICATE
STATE OF TEXAS ||
COUNTY OF MIDLAND ||

KNOW ALL MEN BY THESE PRESENTS:

That I, John F. Watson, a Registered Professional Land Surveyor of the State of Texas, do hereby certify that I prepared this plat from an actual and accurate survey of the land and that the corner monuments shown thereon were properly placed under my personal supervision.

STATE OF TEXAS REGISTERED JOHN F. WATSON 5498 PROFESSIONAL LAND SURVEYOR

John F. Watson, RPLS NO. 5498

06-11-2012
DATE

John F. Watson & Company
LAND & DEVELOPMENT SERVICES
PROFESSIONAL LAND SURVEYORS
200 N. Loraine, Suite 220
Midland, Texas 79701
jwatson@windstreamwater.com
off. (432) 520-2400
fax. (432) 520-2404
mob. (432) 528-0074
Your Partner for Responsible Development

JOB NO.: 12-0070 FIELD BOOK RW
DRAFT JFW/RAR REV. 06/11/2012
FILE: S\2012\ECTOR\CAMERON\DWG\FINAL