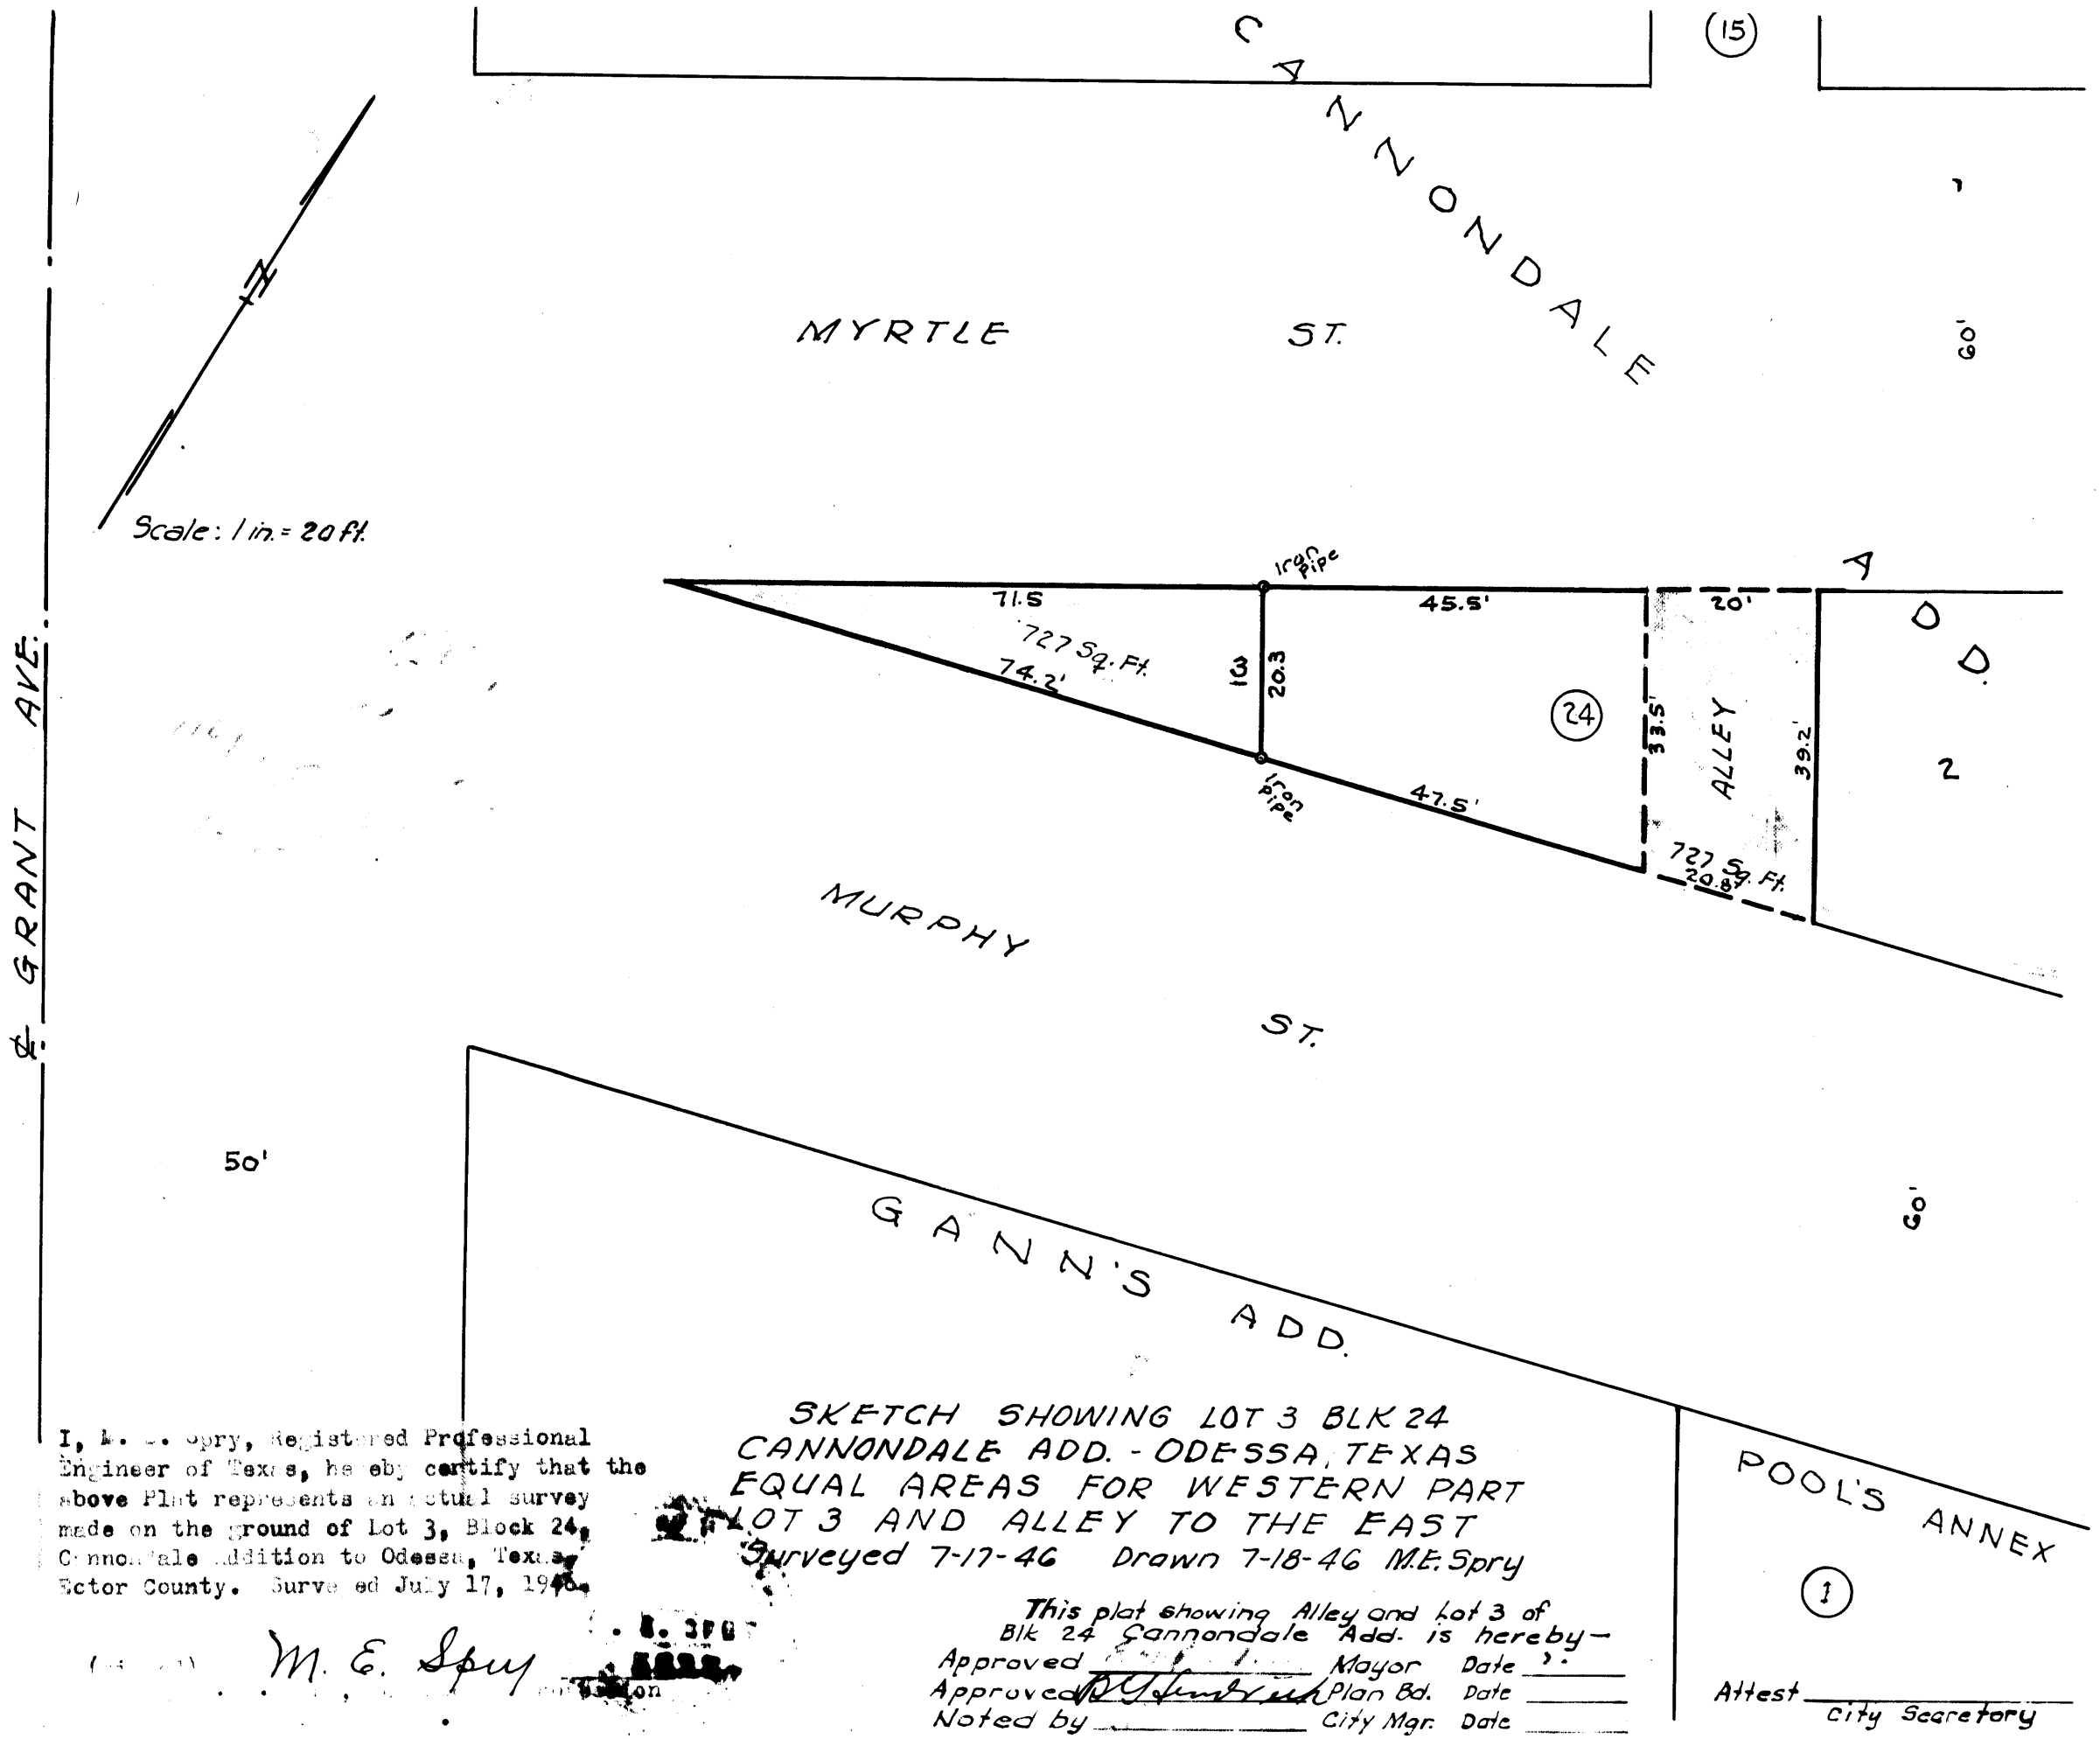

I, M. E. Spry, Registered Professional Engineer of Texas, hereby certify that the above Plat represents an actual survey made on the ground of Lot 3, Block 24, Cannondale Addition to Odessa, Texas, Ector County. Surveyed July 17, 1946.

M. E. Spry

SKETCH SHOWING LOT 3 BLK 24
CANNONDALE ADD. - ODESSA, TEXAS
EQUAL AREAS FOR WESTERN PART
LOT 3 AND ALLEY TO THE EAST
Surveyed 7-17-46 Drawn 7-18-46 M.E. Spry

This plat showing Alley and Lot 3 of Blk 24 Cannondale Add. is hereby—

Approved _____ Mayor Date _____
Approved _____ Plan Bd. Date _____
Noted by _____ City Mgr. Date _____

Attest _____ City Secretary