CIELO VISTA ADDITION

5TH FILING

AN ADDITION TO THE CITY OF ODESSA, ECTOR COUNTY, TEXAS
BEING A SUBDIVISION OF 34.920 ACRES IN
SECTION 20, BLOCK 42, T-2-S, T&P RY. CO. SURVEY,
ECTOR COUNTY, TEXAS

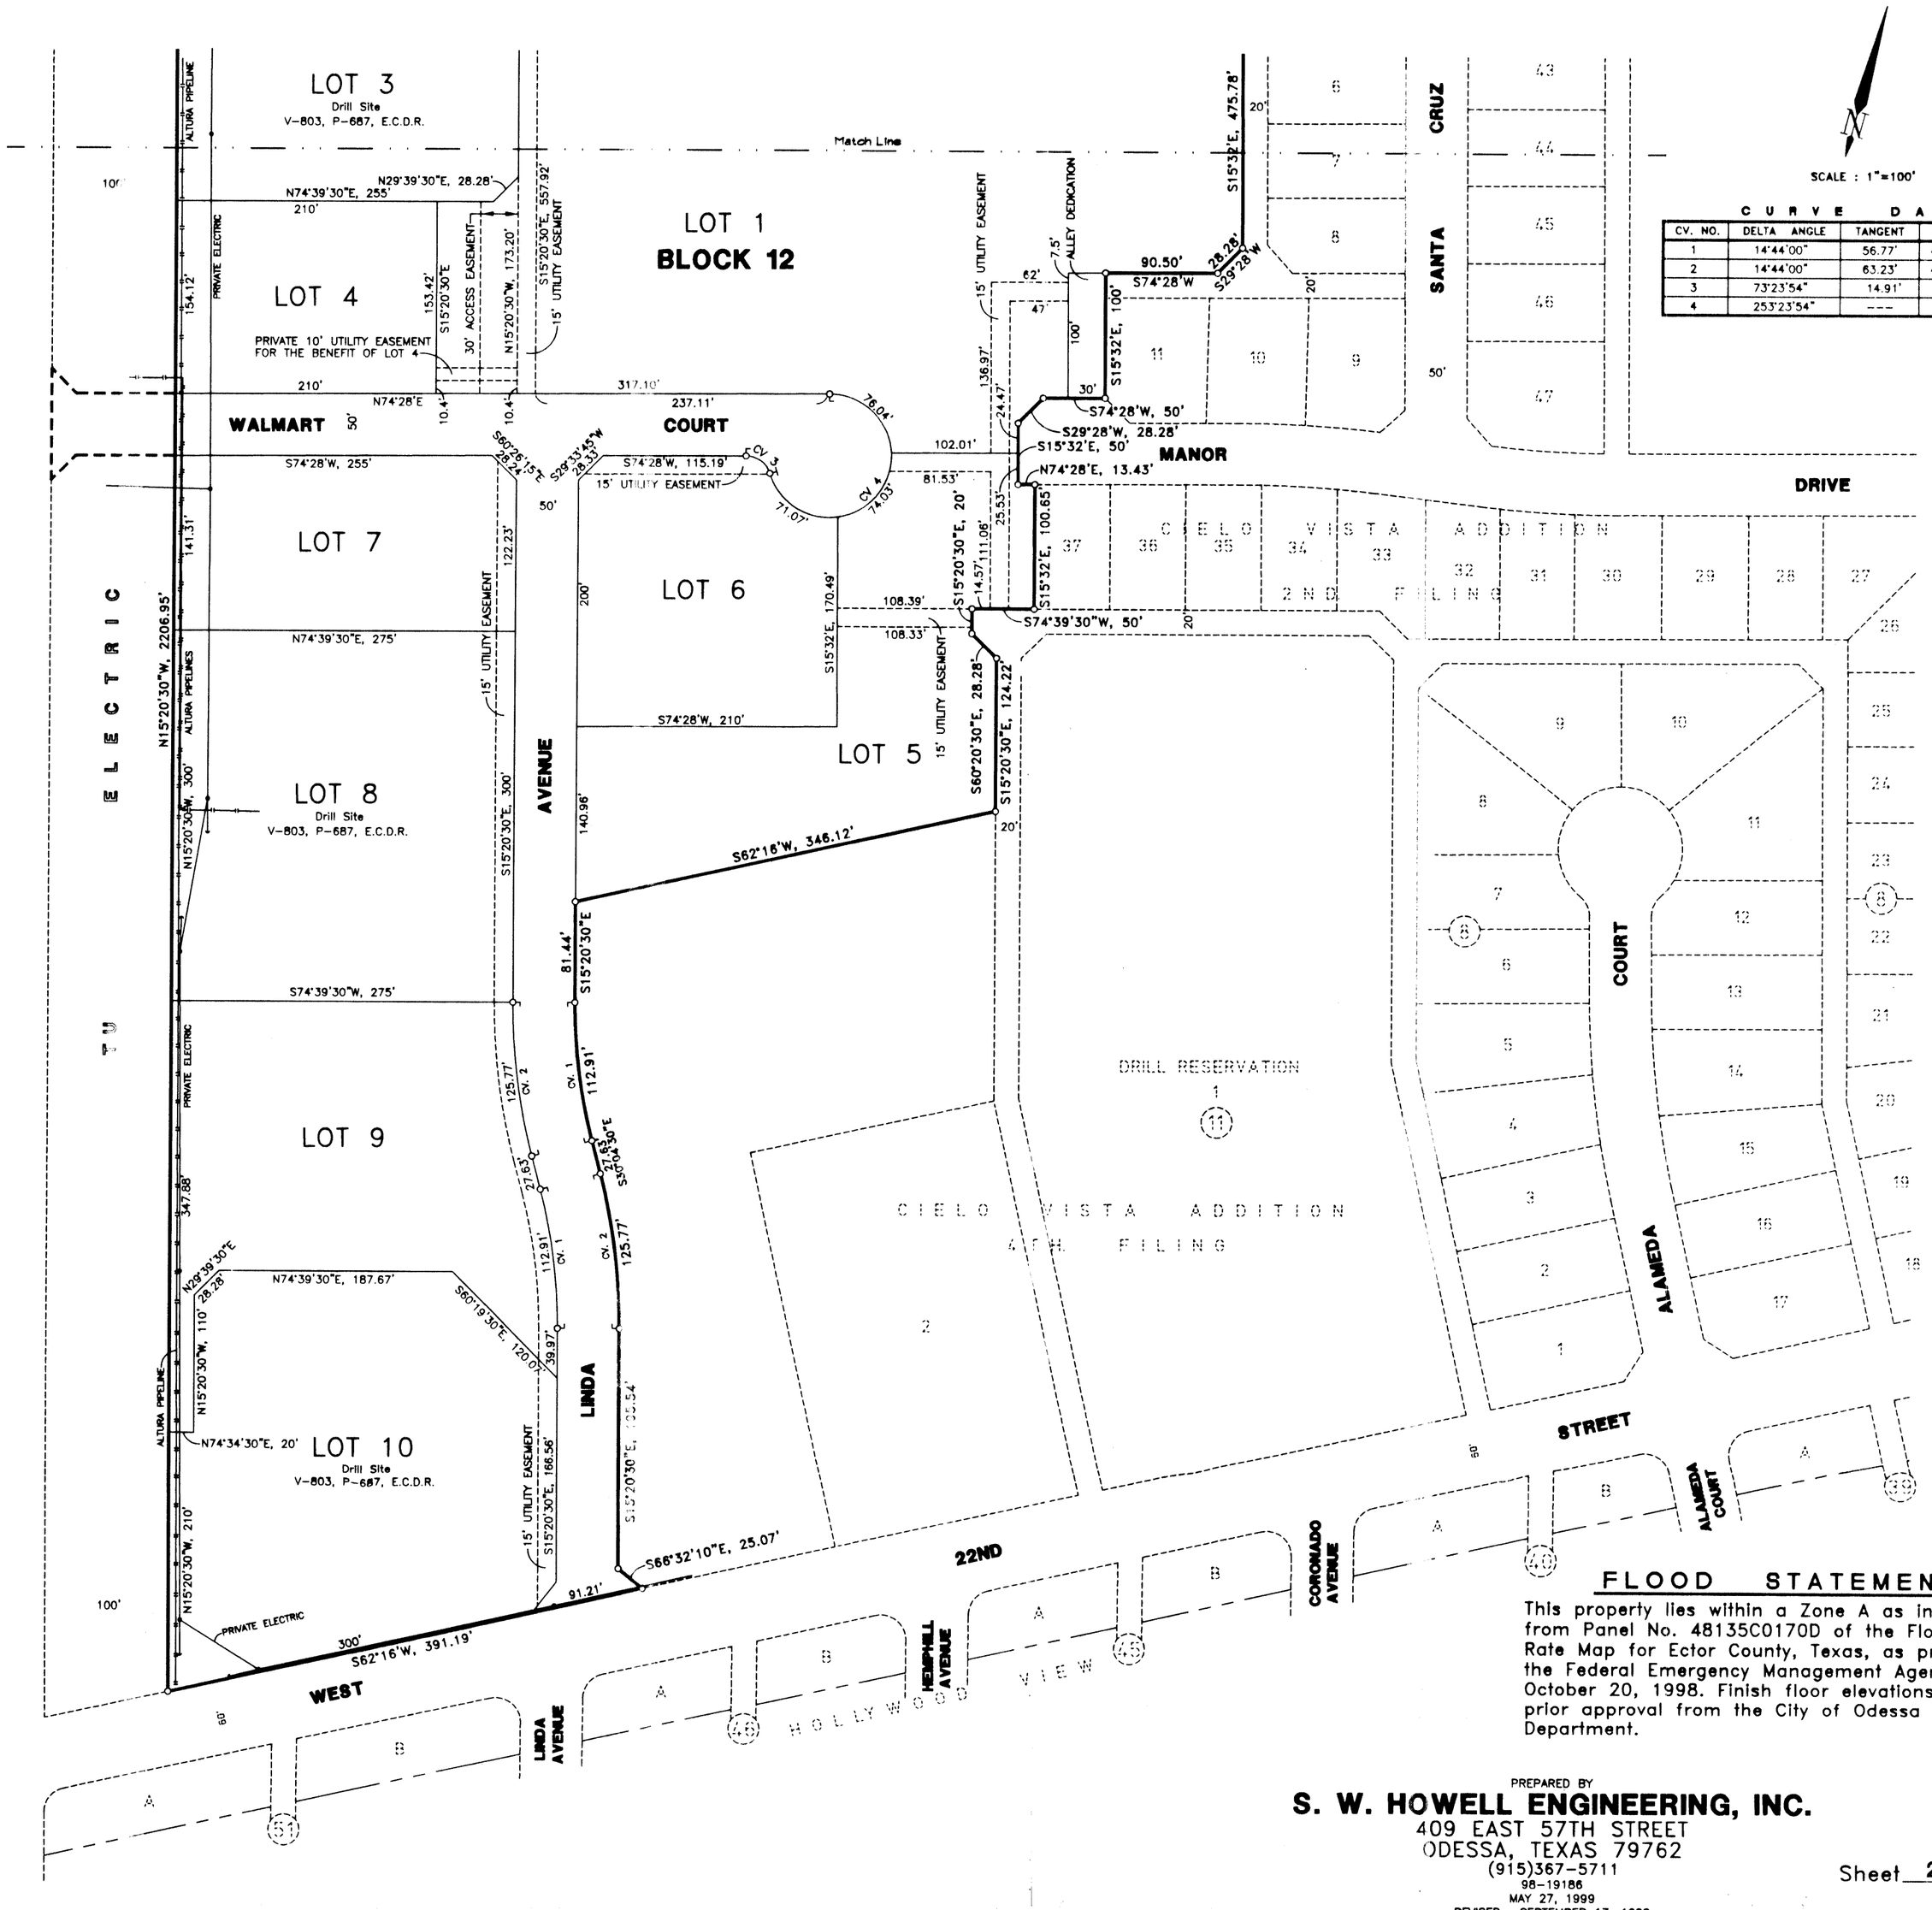

CURVE DATA

CV. NO.	DELTA ANGLE	TANGENT	RADIUS	LENGTH
1	14°44'00"	56.77'	439.09'	112.91'
2	14°44'00"	63.23'	489.09'	125.77'
3	73°23'54"	14.91'	20.00'	25.62'
4	253°23'54"	---	50.00'	221.14

FLOOD STATEMENT

This property lies within a Zone A as interpreted from Panel No. 48135C0170D of the Flood Insurance Rate Map for Ector County, Texas, as prepared by the Federal Emergency Management Agency and dated October 20, 1998. Finish floor elevations will require prior approval from the City of Odessa Public Works Department.

PREPARED BY
S. W. HOWELL ENGINEERING, INC.
409 EAST 57TH STREET
ODESSA, TEXAS 79762
(915)367-5711

98-19186
MAY 27, 1999
REVISED : SEPTEMBER 17, 1999