83-7611

REPLAT
OF A PORTION OF BLOCK 1, AND ALL OF BLOCK 2, COLIN SUBDIVISION
ODESSA, ECTOR COUNTY, TEXAS

Prepared By
S. W. HOWELL ENGINEERING, INC.
Consulting Engineers, Surveyors & Land Planners
ODESSA, TEXAS

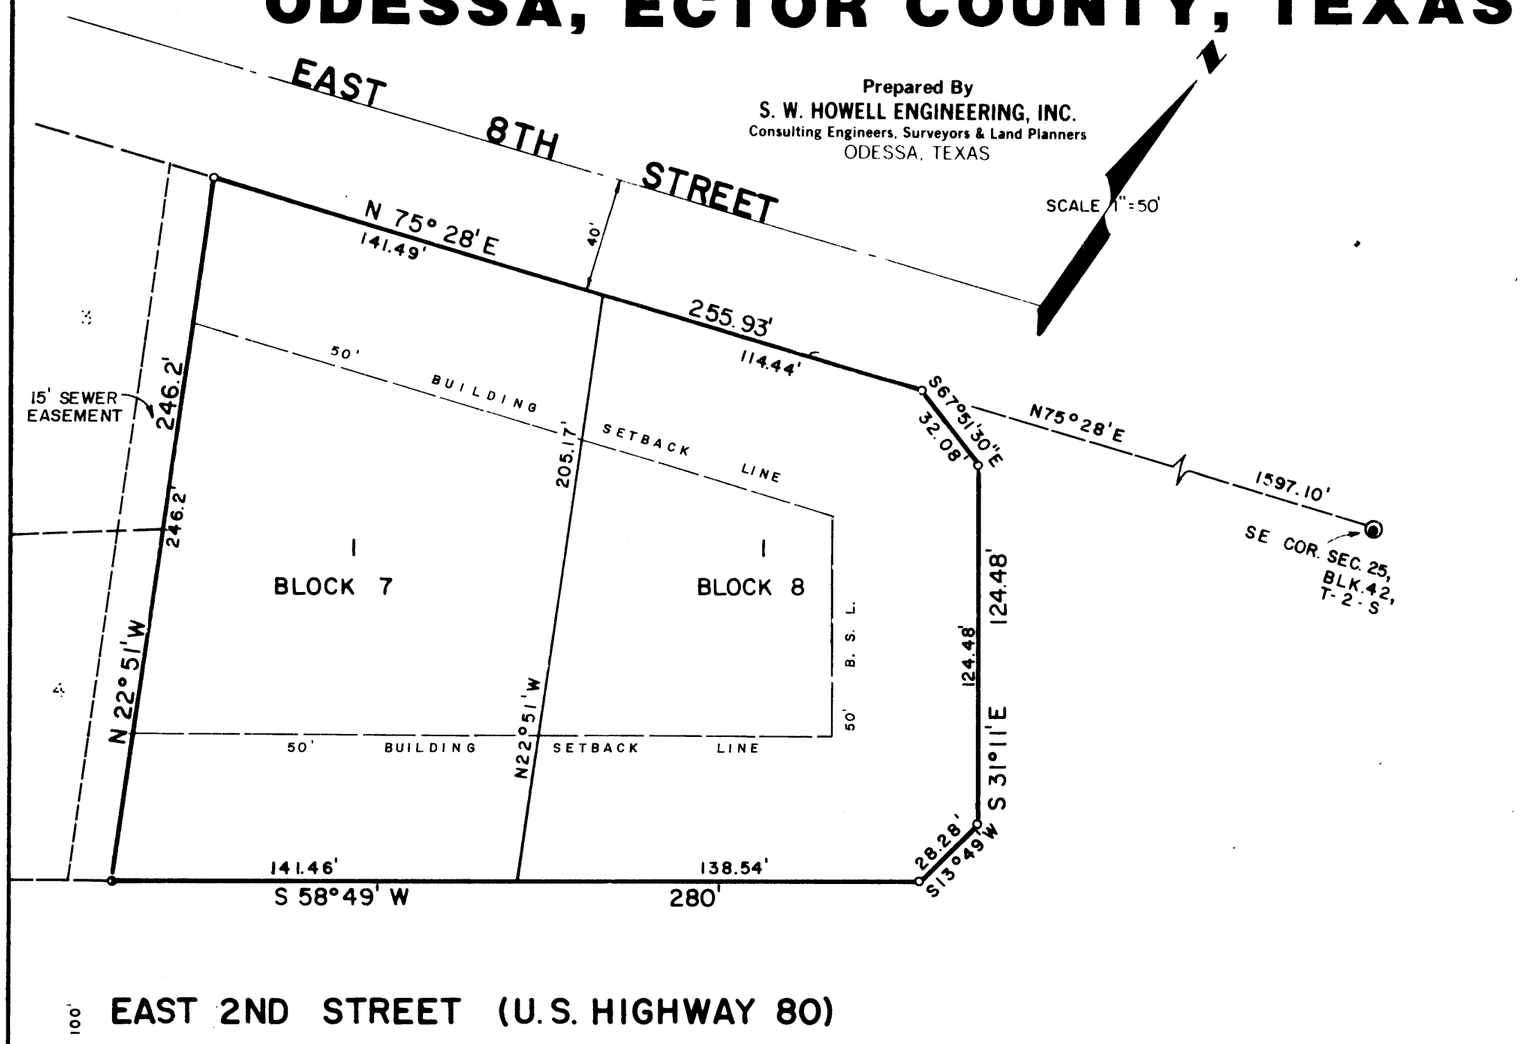

THE STATE OF TEXAS
COUNTY OF ECTOR

KNOW ALL MEN BY THESE PRESENTS

THAT WE, THE UNDERSIGNED, BEING THE PRESENT OWNERS OF THE LAND SHOWN ON THIS PLAT AND DESIGNATED AS "REPLAT OF A PORTION OF BLOCK 1 AND ALL OF BLOCK 2, COLIN SUBDIVISION", AN ADDITION TO THE CITY OF ODESSA, ECTOR COUNTY, TEXAS, AND WHOSE NAME IS SUBSCRIBED HERETO, HEREBY DEDICATE TO THE USE OF THE PUBLIC FOREVER ALL STREETS, ALLEYS, WATER COURSES, DRAINS, EASEMENTS, AND PUBLIC PLACES SHOWN THEREON FOR THE PURPOSE AND CONSIDERATION THEREIN EXPRESSED AND AN EASEMENT OF EGRESS AND INGRESS FOR TRASH COLLECTION IS HEREBY GRANTED.

AFFILIATED ENTERPRISES, INC.

William M. Stallard
WILLIAM M. STALLARD, PRESIDENT

H. W. Reed
ATTEST: H. W. REED, SECRETARY

THE STATE OF TEXAS
COUNTY OF ECTOR

BEFORE ME THE UNDERSIGNED AUTHORITY

A NOTARY PUBLIC IN AND FOR THE STATE OF TEXAS, ON THIS DAY PERSONALLY APPEARED WILLIAM M. STALLARD, PRESIDENT OF AFFILIATED ENTERPRISES, INC., KNOWN TO ME TO BE THE PERSON WHOSE NAME IS SUBSCRIBED TO THE FOREGOING INSTRUMENT, AND ACKNOWLEDGED TO ME THAT THE SAME WAS THE ACT OF SAID AFFILIATED ENTERPRISES, INC., A TEXAS CORPORATION AND THAT HE EXECUTED THE SAME AS THE ACT OF SAID CORPORATION FOR THE PURPOSES AND CONSIDERATIONS THEREIN EXPRESSED AND IN THE CAPACITY THEREIN STATED.

GIVEN UNDER MY HAND AND SEAL OF OFFICE ON THIS 10 DAY OF OCTOBER, 1983.

MY COMMISSION EXPIRES:

8-20-84

Vonnee Peck
NOTARY PUBLIC FOR THE STATE OF TEXAS

Ector Co.

KNOW ALL MEN BY THESE PRESENTS

THAT I, S. W. HOWELL, DO HEREBY CERTIFY THAT I PREPARED THIS PLAT FROM AN ACTUAL AND ACCURATE SURVEY OF THE LAND AND THAT THE CORNER MONUMENTS SHOWN HEREON WERE PROPERLY PLACED UNDER MY SUPERVISION.

DATED: September 28, 1983

S W Howell
REGISTERED PUBLIC SURVEYOR

APPROVED THIS 22ND DAY OF SEPTEMBER, 1983, BY THE PLANNING BOARD OF THE CITY OF ODESSA, TEXAS.

Randall Crain
CHAIRMAN

Judy L. Miller
DIRECTOR OF PLANNING

CERTIFICATE OF DIRECTOR OF PUBLIC WORKS

I HEREBY CERTIFY THAT ALL REQUIREMENTS OF THE "URBAN DEVELOPMENT ORDINANCE" CONCERNING SUBMISSION AND/OR APPROVAL OF INFORMATION AND DATA TO THE DIRECTOR OF PUBLIC WORKS, AND THE CITY ENGINEER REQUIRED FOR FINAL PLAT APPROVAL HAVE BEEN COMPLIED WITH FOR THIS SUBMISSION.

DATED: 10-17, 1983

DIRECTOR OF PUBLIC WORKS

APPROVED THIS 11TH DAY OF OCTOBER, 1983, BY THE CITY COUNCIL OF THE CITY OF ODESSA, TEXAS.

MAYOR

CITY MANAGER

Lena Walker
CITY SECRETARY

FILED FOR RECORD THIS 24 DAY OF October, 1983, 11A M., RECORDED THIS 24 DAY OF October, 1983, 11A M., IN CABINET A, PAGE 61-C, ECTOR COUNTY PLAT RECORDS.

Lucille Wah
COUNTY CLERK OF ECTOR COUNTY, TEXAS

C-1-35