# COLIN SUBDIVISION

T & P BLOCK 42, TWP. 2 SOUTH, ECTOR CO. TEXAS

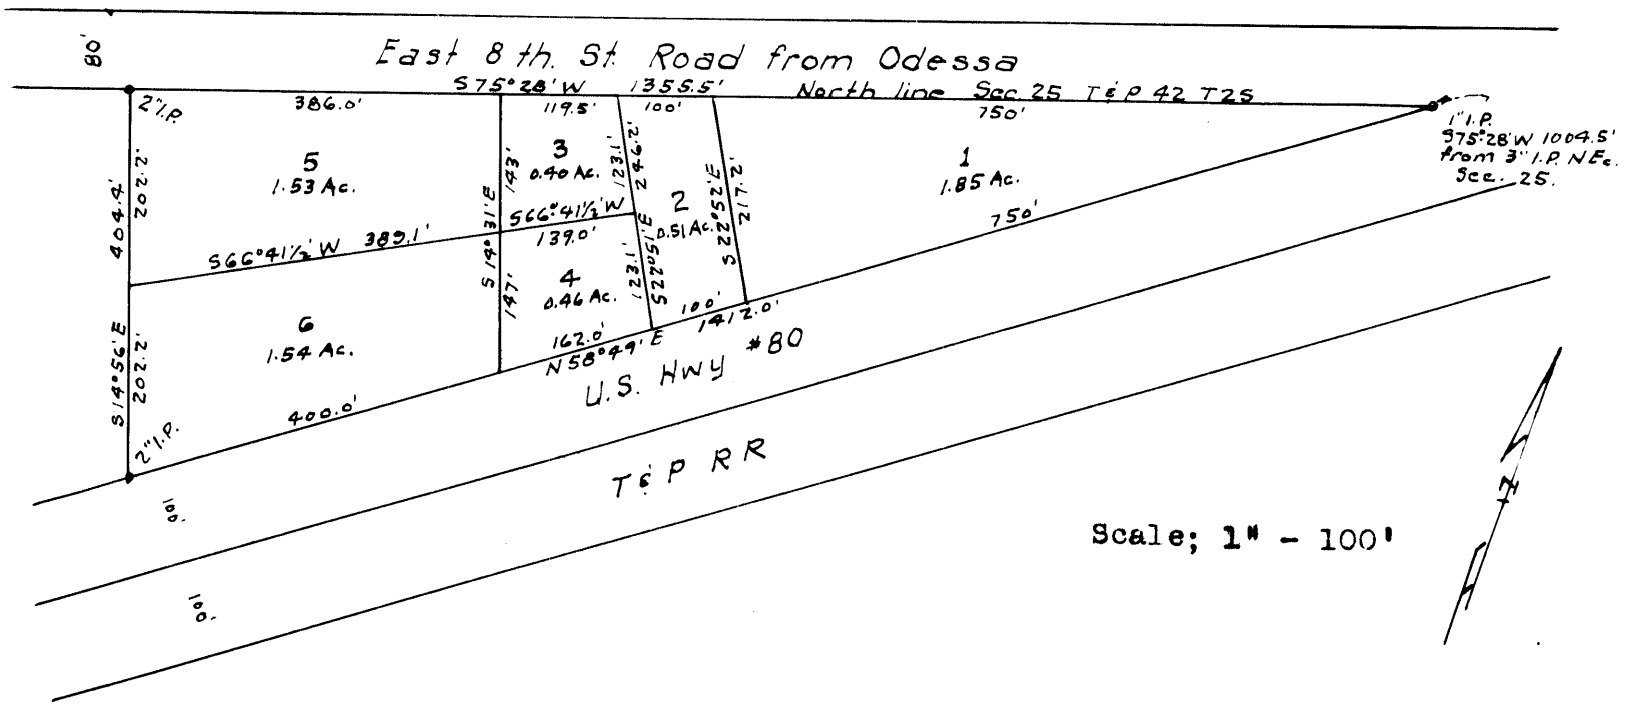


## DEDICATION

STATE OF TEXAS
COUNTY OF ECTOR

I, John B. Colin, being the owner of the 6.29 acre tract shown on the annexed plat, have caused same to be subdivided into Blocks as shown above and hereby dedicate the subdivision as "COLIN SUBDIVISION".

Signed at Odessa, Texas, this 17th day of December A.D. 1947

John B. Colin

John B. Colin

## SURVEYOR'S CERTIFICATION

STATE OF TEXAS
COUNTY OF ECTOR

I, M. E. Spry, County Surveyor of Ector County, Texas, hereby certify that the annexed plat correctly represents an actual survey made upon the ground. Surveyed December 12, 1947.

M. E. Spry

County Surveyor of Ector County, Texas

## ACKNOWLEDGEMENT

STATE OF TEXAS
COUNTY OF ECTOR

Before me, the undersigned, a Notary Public in and for said County and State, on this day personally appeared John B. Colin, known to me to be the person whose name is subscribed to the foregoing instrument, and acknowledged to me that he had executed the same for the purposes and considerations therein expressed.

Given under my hand and Seal of Office this 17th day of December A.D. 1947

Lois June Holman

Notary Public in and for Ector Co. Texas

Filed for record Dec.19th,1947 at 8 A.M.
Recorded Dec.19th,1947 at 8:30 A.M.

Edna Smith

County Clerk, Ector County, Texas