REPLAT OF
BLOCK 177, COLLEGE ADDITION

AN ADDITION TO THE CITY OF ODESSA, ECTOR CO. TEX.
LOCATED IN SECTION 21, BLK. 42-T-2-S
T&P RWY. SURVEY

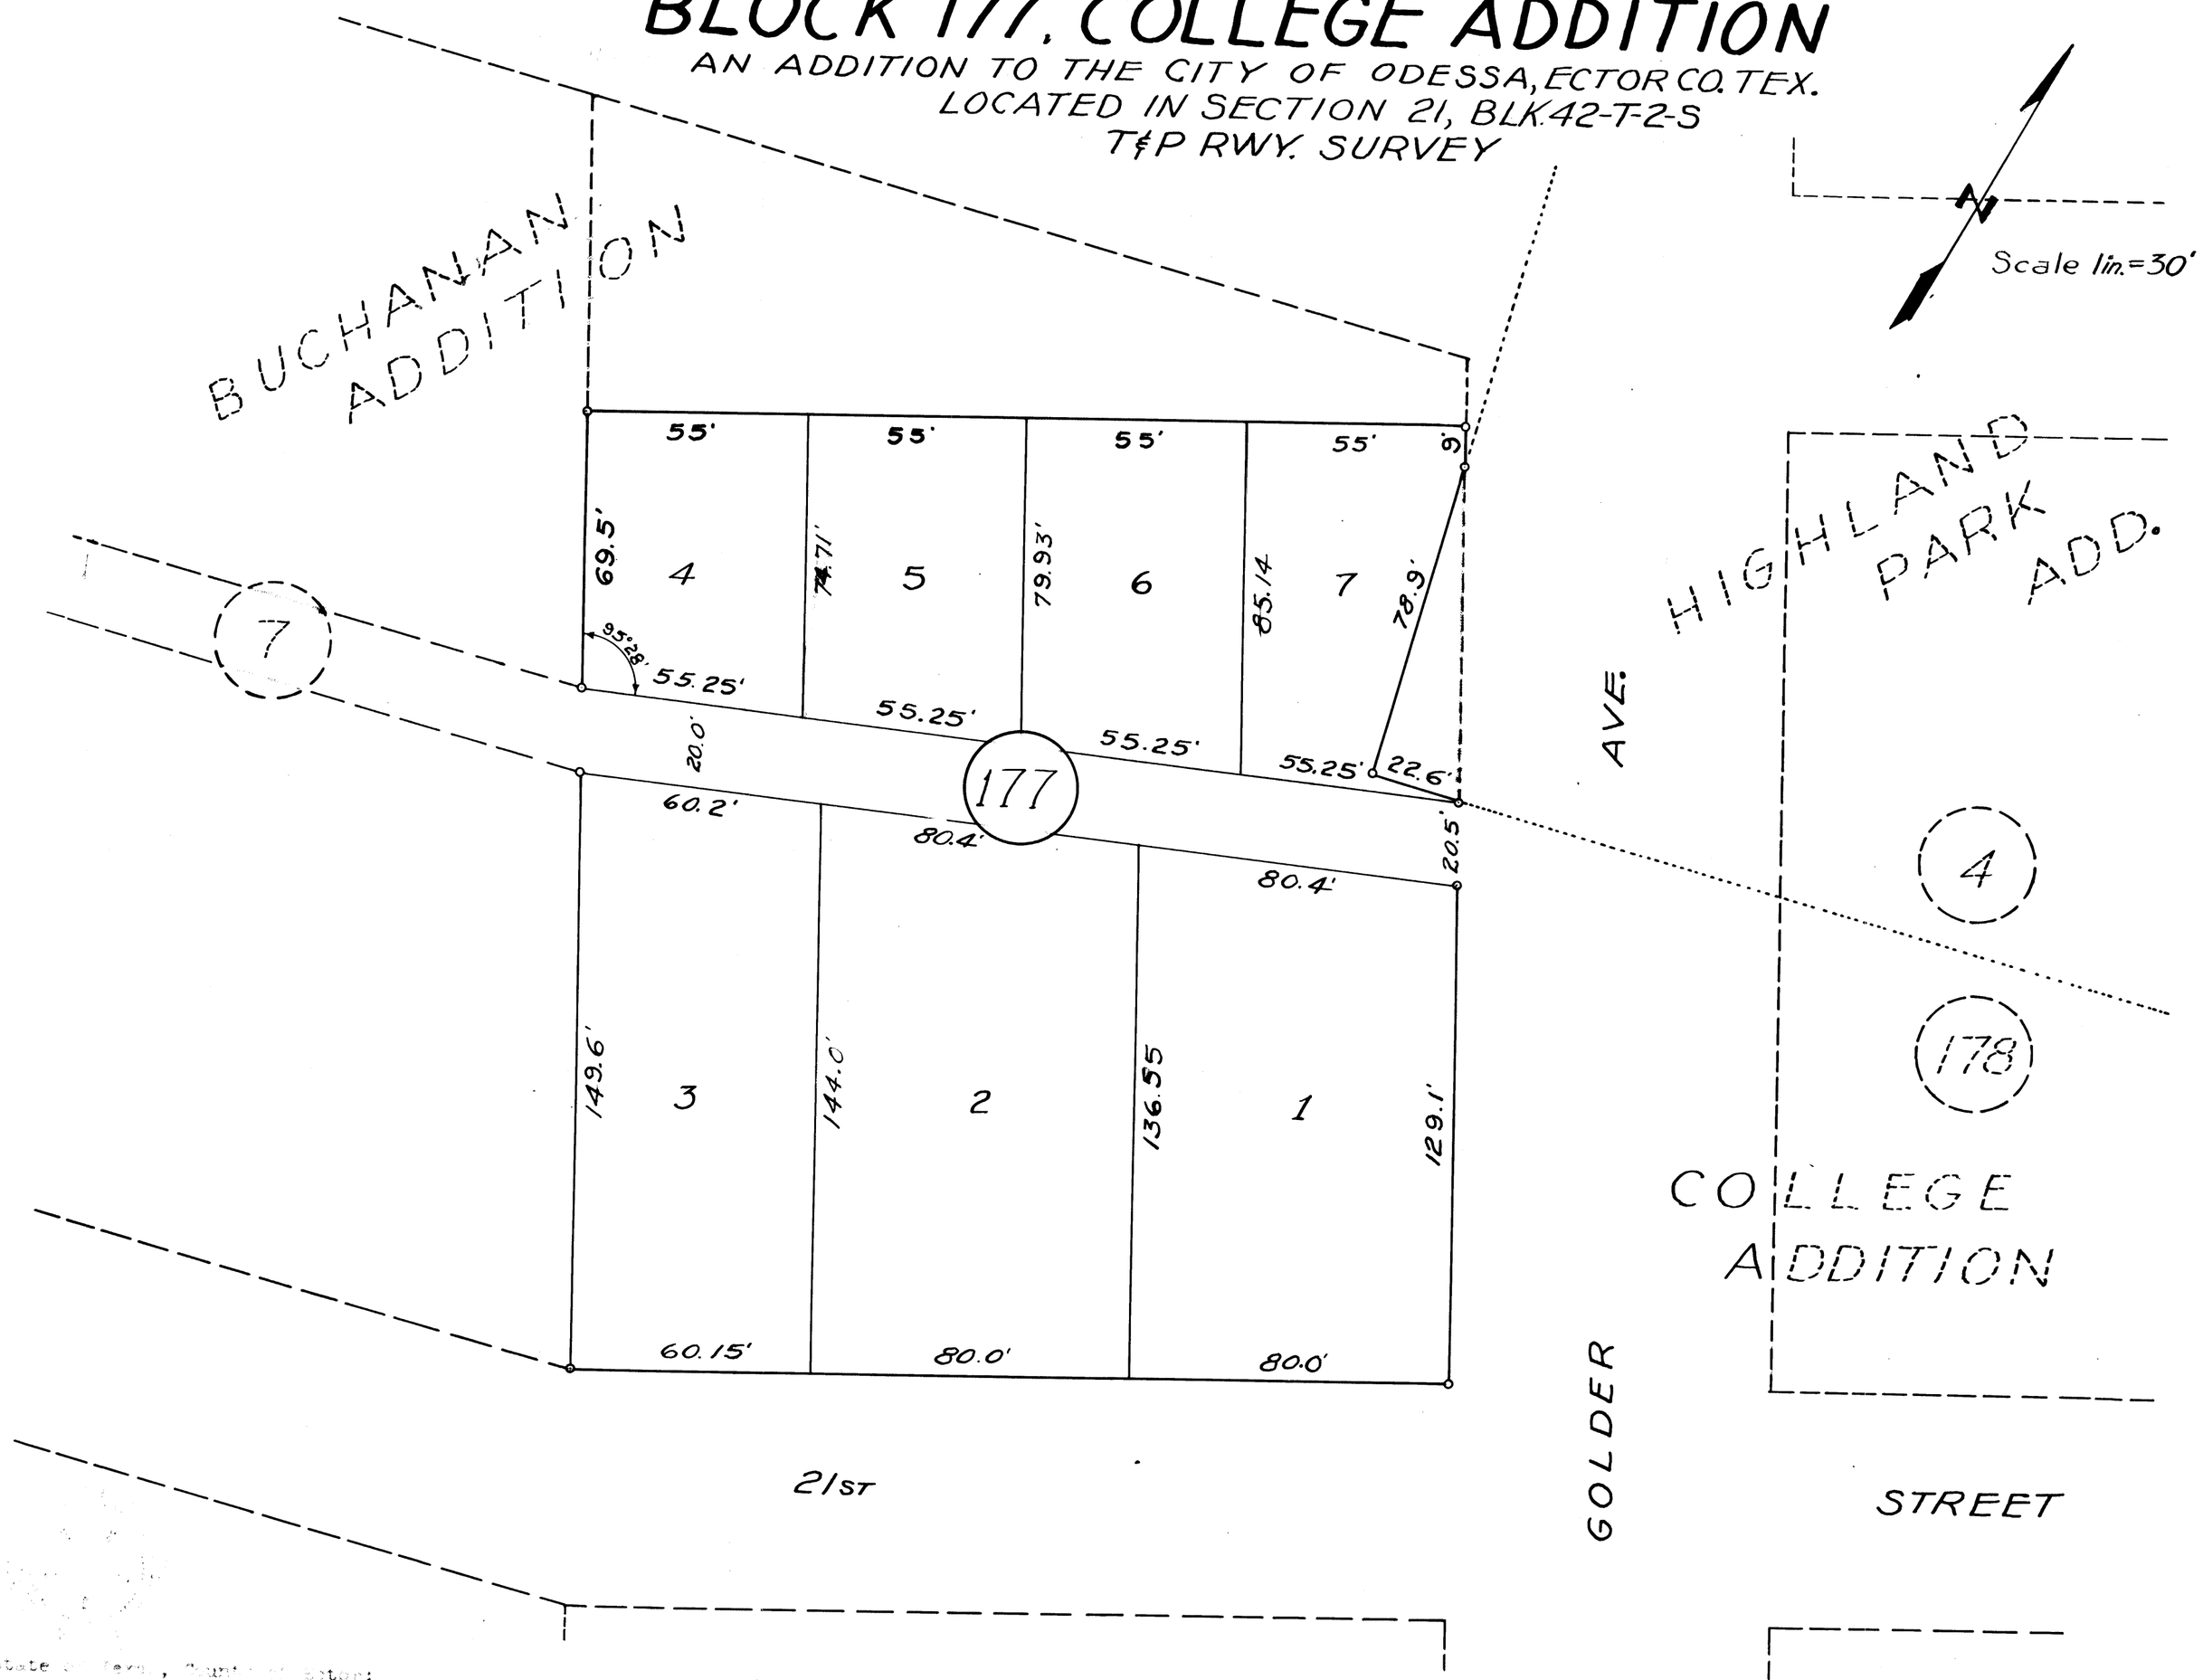

State of Texas, County of Ector:
I, Kenneth E. Esmond, a Licensed Land Surveyor of the State of Texas, do hereby certify that the above plat represents a survey actually made by me on the ground and that the lines and dimensions are correct to the best of my knowledge and belief.

Dated Oct. 23, 1946 Signed Kenneth E Esmond

This Map of
BLOCK 177 COLLEGE ADDITION
is approved by Odessa Planning Board

Approved [illegible] Date 10-2[illegible]
Approved [illegible] Date [illegible]
Approved E G Rodman Date 11-20-46

State of Texas, County of Ector:
KNOW ALL MEN BY THESE PRESENTS that we, J. A. Smith and wife, Ola Smith, being the present owners of Block 177 College Addition, an addition to the City of Odessa, in Ector County, Texas, have caused the same to be re-surveyed and replatted and subdivided into the lots and alley as shown on the above plat: and we do hereby dedicate the alley as shown to the public for public use so long as they are used as such, but in the event said alley or any part or parts thereof shall cease to be used as such, the ownership shall revert to us, our heirs and our assigns.

WITNESS OUR HAND this 23rd Oct. [illegible] 1946

J A Smith Ola Smith

State of Texas, County of Ector:
Before me Alex Ogilvy a notary public in and for the County of Ector and the State of Texas, on this day personally appeared J. A. Smith, and wife, Ola Smith, and Kenneth E. Esmond known to me to be the persons whose names have been subscribed to the dedication and the above plat and acknowledged to me that they executed the same for the purposes and considerations therein expressed.

Given under my hand and seal this 23rd Day of October A D 1946.

Alex Ogilvy

Alex Ogilvy