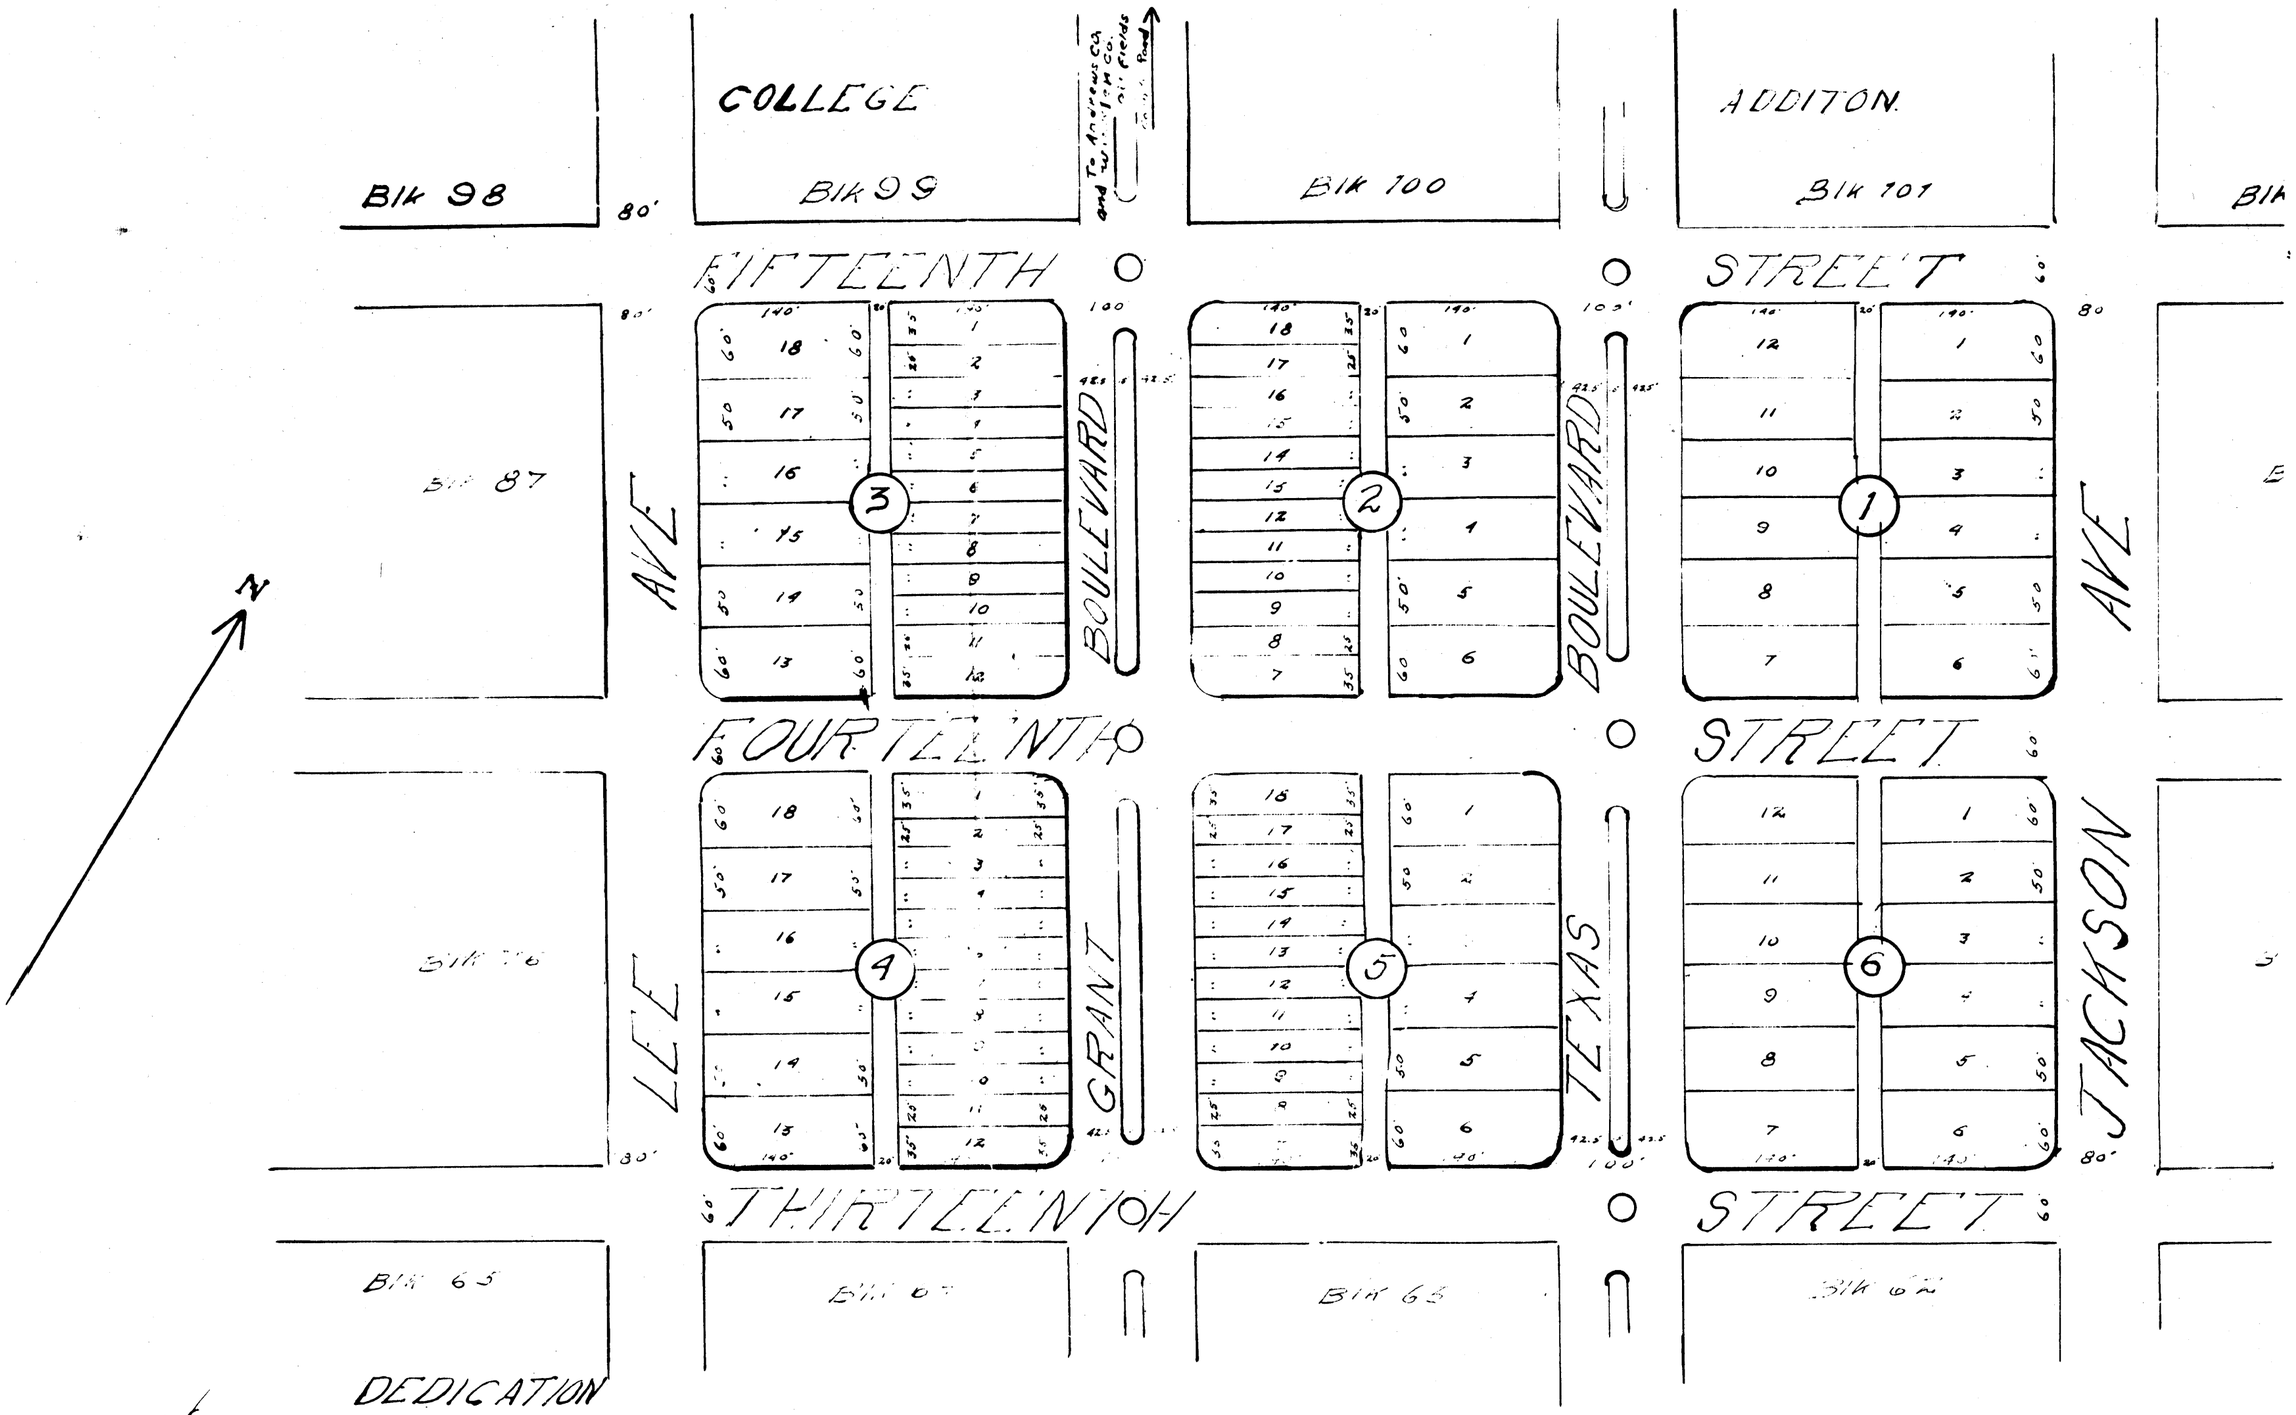

Filed for Record this 18 day of Jan 1928 at 9 o'clock A M.
Carl Akin
County Clerk, Ector County, Texas.

DEDICATION

STATE Of Texas
COUNTY OF .....

I. Melton W. Boyle being the owner of the following tract of land in Ector County Texas Same being a Part of the SW 1/4 of the SW 1/4 of Sec 22 Blk 42 TP 2S and more Particulary described as follows: From the N.W. Corner of Blk 64 College Addition Odessa Texas N. 30°20" W 60 Tacross 13th Street. To the SW Corner of this tract Thence N. 30°20" W 700' along the East line of Lee ave. to the South line of 15th St. Thence N 59° 40" E 1100 ft. along the South line of 15th St. Produced to the West line of Jackson ave Produced Thence S. 30° 20" E 700 ft. along West line of Jackson ave to the North line of 13th St. Thence S. 59° 40" W 1100' along N line of 13th St. to the East line of Lee Ave to the place of beginning

I have caused the same to be Surveyed and platted according to the annexed ...

COLLEGE CAMPUS

ADDITON TO THE CITY OF

ODESSA

ECTOR COUNTY TEXAS