COUNTRY CLUB ESTATES 7TH FILING

BEING A SUBDIVISION OF 5.996 ACRES OF LAND IN
SECTION 20, BLOCK 41, T-2-S, T & P RR CO SURVEY
ECTOR COUNTY, TEXAS

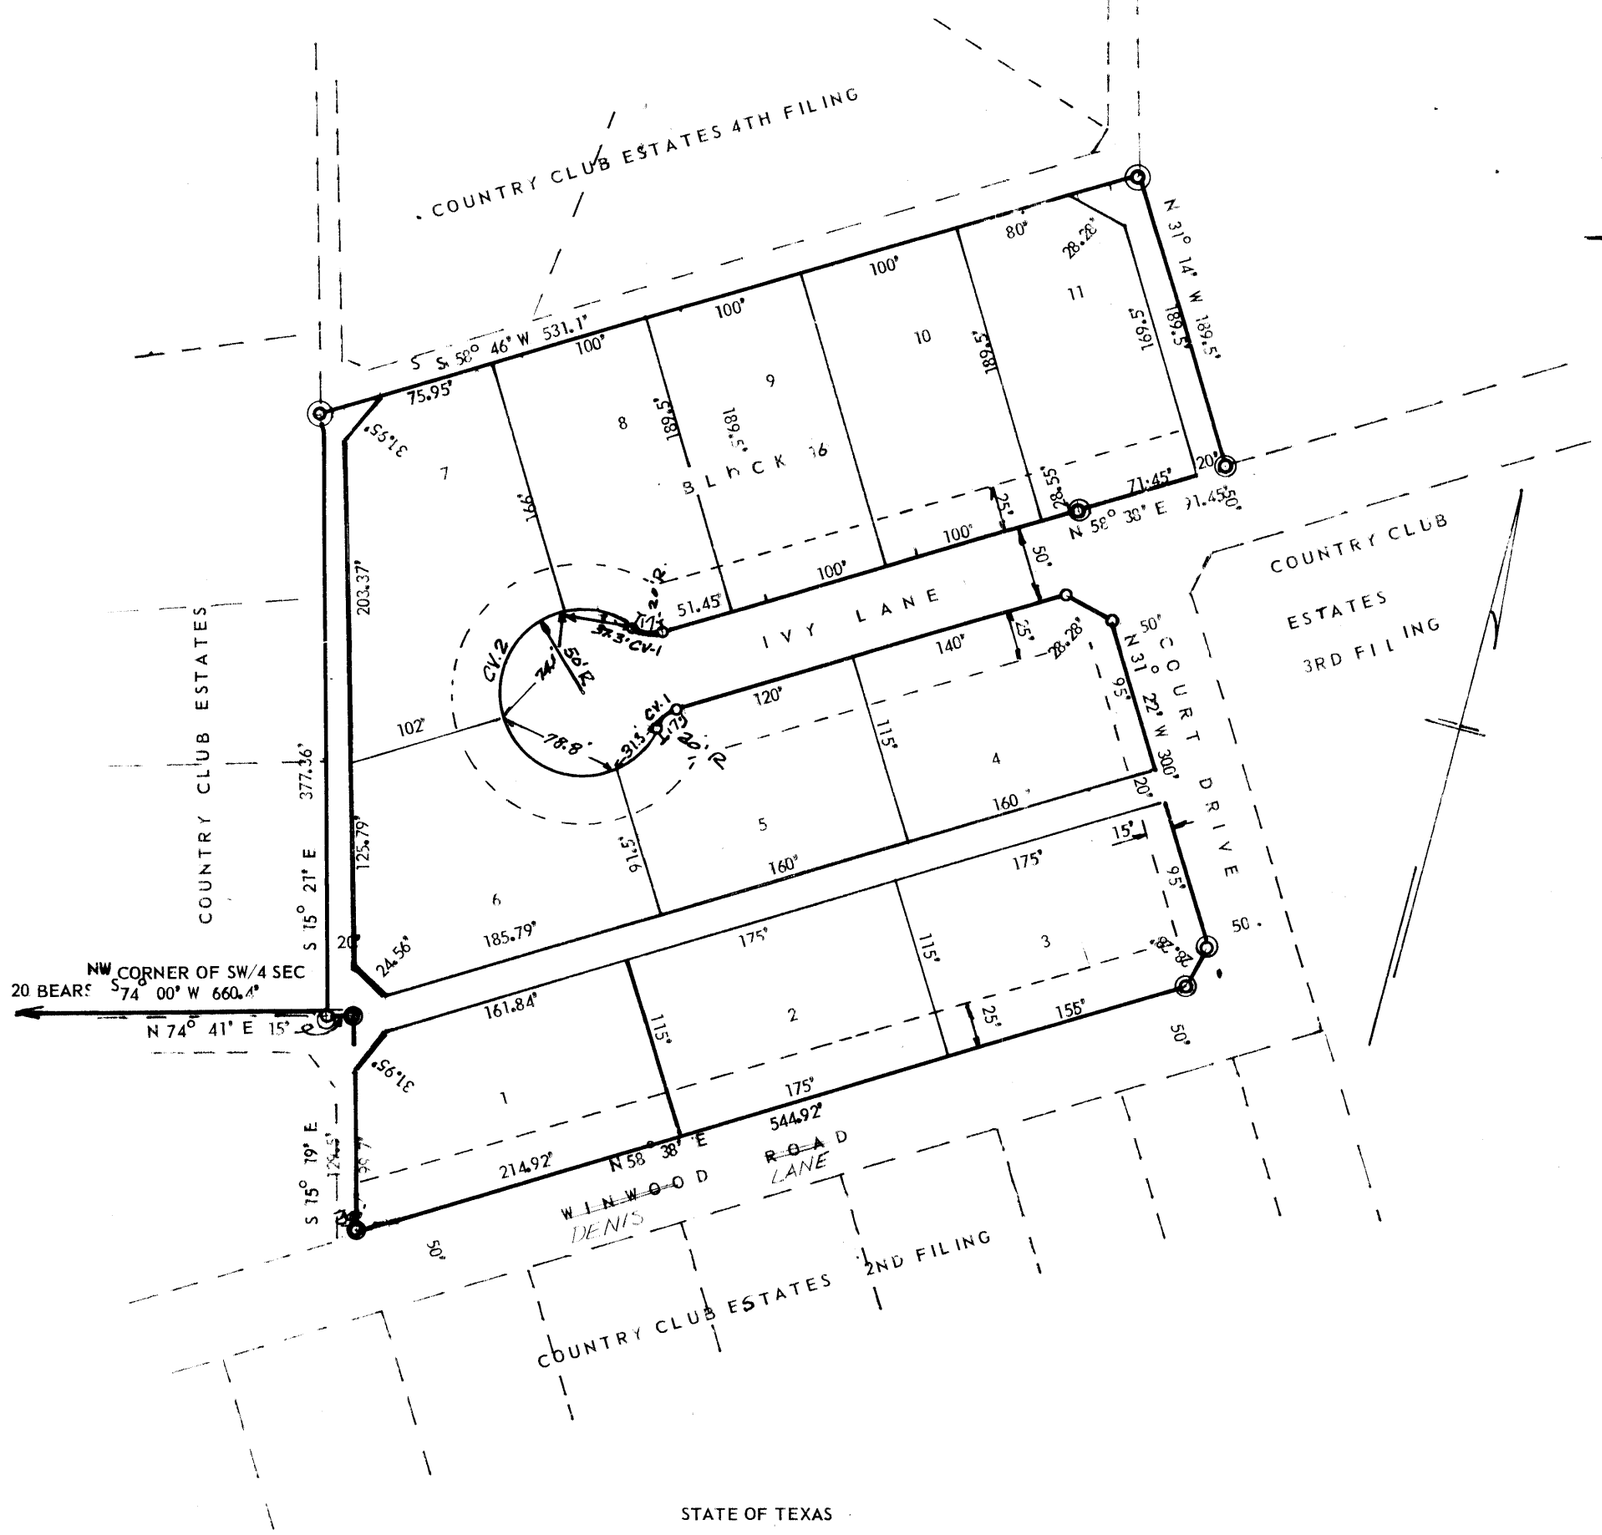

LEGEND

- SUBDIVISION CORNERS
- BLOCK CORNERS
- P C AND P T OF CURVES
- CV. 1 CURVE DESIGNATION
- BUILDING SETBACK LINE
- 20' CUTBACKS

CURVE DATA

CV. NO 1	Δ=50,	T= 9.33',	R = 20'	L = 17.45'
CV NO 2	Δ=280		R = 50'	L = 244.35'

THIS PLAT IS HEREBY APPROVED ON THIS 2 DAY OF MAR 1972

APPROVED _____ CH. PLANNING BOARD

NOTED _____ CITY PLANNING ENGINEER

THIS PLAT IS HEREBY APPROVED ON THIS 24TH DAY OF APRIL 1972

APPROVED _____ COUNTY JUDGE

SCALE 1" = 100'

FILED FOR RECORD ON THIS 26TH DAY OF JUNE 1972, AT 10 A M, RECORDED 26TH DAY OF June 1972, AT 10A M, IN VOL 15, PAGE 54, ECTOR COUNTY PLAT RECORDS

_____ COUNTY CLERK, ECTOR COUNTY, TEXAS

STATE OF TEXAS
COUNTY OF ECTOR

I, EDWIN S. MARTIN, JR., A REGISTERED PUBLIC SURVEYOR OF THE STATE OF TEXAS, DO HEREBY CERTIFY THAT THIS PLAT REPRESENTS A SURVEY MADE BY ME ON THE GROUND AND THAT THE LINES AND DIMENSIONS ARE TRUE AND CORRECT TO THE BEST OF MY KNOWLEDGE AND BELIEF.

DATED: APRIL 7, 1972

_____ EDWIN S. MARTIN, JR.

STATE OF TEXAS
COUNTY OF ECTOR

KNOW ALL MEN BY THESE PRESENTS

THAT I, W. BARTON WHITE, BEING THE SOLE OWNER OF A 5.996 ACRE TRACT OF LAND OUT OF SECTION 20, BLOCK 41 T-2-S, T & P RR CO SURVEY ECTOR COUNTY TEXAS, HAVE CAUSED THE SAME TO BE PLATTED INTO LOTS BLOCKS, STREETS, AND ALLEYS AND DO HEREBY DEDICATE TO THE PUBLIC FOREVER ALL STREETS AND ALLEYS FOR THEIR USE FOR THE PURPOSE AND CONSIDERATION THEREIN EXPRESSED.

WITNESS MY HAND AT ODESSA, TEXAS, ON THIS 7TH DAY OF APRIL 1972.

_____ W. BARTON WHITE

STATE OF TEXAS
COUNTY OF ECTOR

BEFORE ME THE UNDERSIGNED AUTHORITY A NOTARY PUBLIC IN AND FOR ECTOR COUNTY, TEXAS, ON THIS DAY PERSONALLY APPEARED W. BARTON WHITE, KNOWN TO ME TO BE THE PERSON WHOSE NAME IS SUBSCRIBED TO THE FOREGOING INSTRUMENT, AND ACKNOWLEDGED TO ME THAT HE EXECUTED THE SAME FOR THE PURPOSE AND CONSIDERATION THEREIN EXPRESSED, AND IN THE CAPACITY THEREIN STATED.

GIVEN UNDER MY HAND AND SEAL OF OFFICE THIS 7th DAY OF April 1972

_____ NOTARY PUBLIC IN AND FOR ECTOR COUNTY, TEXAS