COUNTRY CLUB ESTATES

8TH FILING

A SUBDIVISION OF 8.10 ACRES OF LAND IN
SECTION 20, BLOCK 41, T-2-S, T & P RR CO SURVEY
ECTOR COUNTY, TEXAS

FILED FOR RECORD 27th DAY OF Dec 1972, AT 4P M
RECORDED 27th DAY OF Dec 1972, AT 4P M
VOL 16 PAGE 4 ECTOR COUNTY PLAT RECORDS

Edna Smith
COUNTY CLERK, ECTOR COUNTY, TEXAS

LEGEND

- ◎ SUBDIVISION CORNER
- ○ BLOCK CORNER
- δ P C AND P T OF CURVE
- CV-1 CURVE DESIGNATION
- — — — BUILDING SETBACK LINE

STATE OF TEXAS
COUNTY OF ECTOR

KNOW ALL MEN BY THESE PRESENTS

THAT I, W. BARTON WHITE, BEING SOLE OWNER OF A 8.10 ACRE TRACT OF LAND IN SECTION 20, BLOCK 41, T-2-S, T & P RR CO SURVEY, ECTOR COUNTY, TEXAS HAVE CAUSED THE SAME TO BE PLATTED INTO LOTS, BLOCKS, STREETS, AND ALLEYS, AND DO HEREBY DEDICATE TH TO THE PUBLIC FOREVER ALL STREETW AND ASSEYS FOR THEIR USE FOR THE PURPOSE AND CONSIDERATION THEREIN EXPRESSED.

WITNESS MY HAND AT ODESSA, TEXAS, ON THIS 17 DAY OF NOVEMBER 1972

W. Barton White
W. BARTON, WHITE

STATE OF TEXAS
COUNTY OF ECTOR

BEFORE ME THE UNDERSIGNED AUTHORITY
A NOTARY PUBLIC IN AND FOR ECTOR COUNTY, TEXAS ON THIS DAY PERSONALLY APPEARED W. BARTON WHITE, KNOWN TO ME TO BE THE PERSON WHOSE NAME IS SUBSCRIBED TO THE FOREGOING INSTRUMENT, AND ACKNOWLEDGED TO ME THAT HE EXECUTED THE SAME FOR THE PURPOSE AND CONSIDERATION THEREIN EXPRESSED, AND IN THE CAPACITY THEREIN STATED.

GIVEN UNDER MY HAND AND SEAL OF OFFICE THIS 17 DAY OF NOVEMBER 1972

Leslie Mae Davis
NOTARY PUBLIC IN AND FOR ECTOR COUNTY, TEXAS

NOTARY PUBLIC · COUNTY OF ECTOR · TEXAS

STATE OF TEXAS
COUNTY OF ECTOR

I, EDWIN S. MARTIN, JR., A REGISTERED PUBLIC SURVEYOR OF THE STATE OF TEXAS, DO HEREBY CERTIFY THAT THIS PLAT REPRESENTS A SURVEY MADE BY ME ON THE GROUND AND THAT THE LINES AND DIMENSIONS ARE TRUE AND CORRECT TO THE BEST OF MY KNOWLEDGE AND BELIEF.

Edwin S. Martin Jr.
EDWIN S. MARTIN, JR.

NOVEMBER 17, 1972

STATE OF TEXAS · EDWIN S. MARTIN, JR. · 952 · REGISTERED · PUBLIC SURVEYOR

THIS PLAT IS HEREBY APPROVED ON THIS 30th DAY Nov., 1972
APPROVED [signature] CH. PLANNING BOARD NOTED [signature] PLANNING ENGINEER

THIS PLAT IS HEREBY APPROVED BY THE COMMISSIONERS COURT
ON THIS 11TH DAY OF Dec. 1972
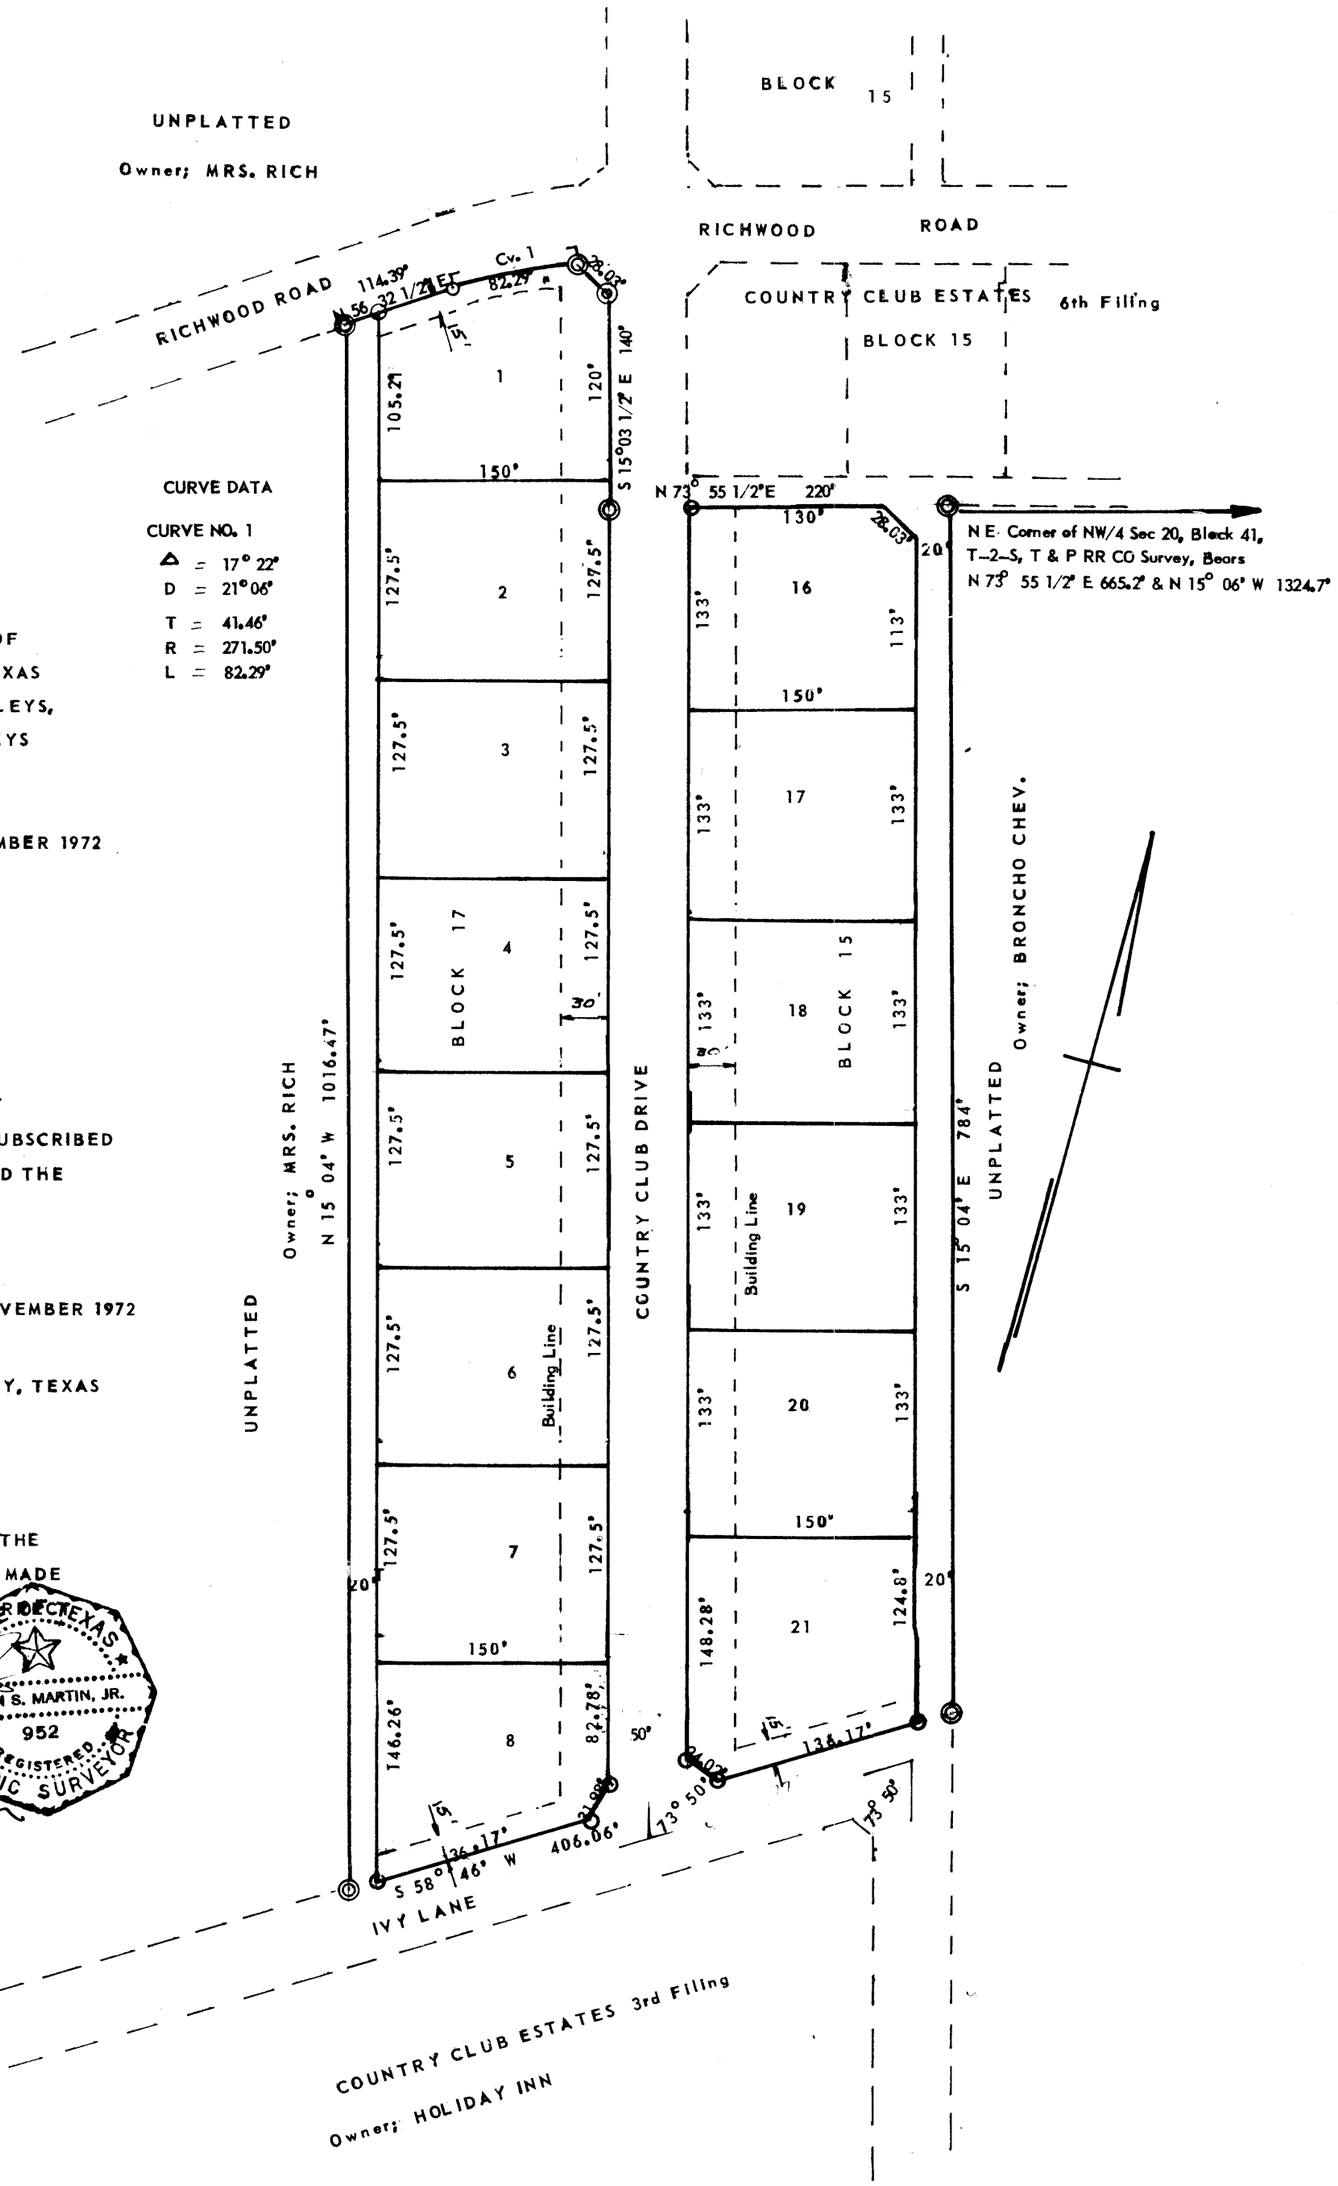
COUNTY JUDGE
Michael Ramey