COWDEN

Located on S½ of SW¼ of Sec. 36 Block 43 Tp. 1 N.

ECTOR COUNTY,
TEXAS.

1 in = 150'

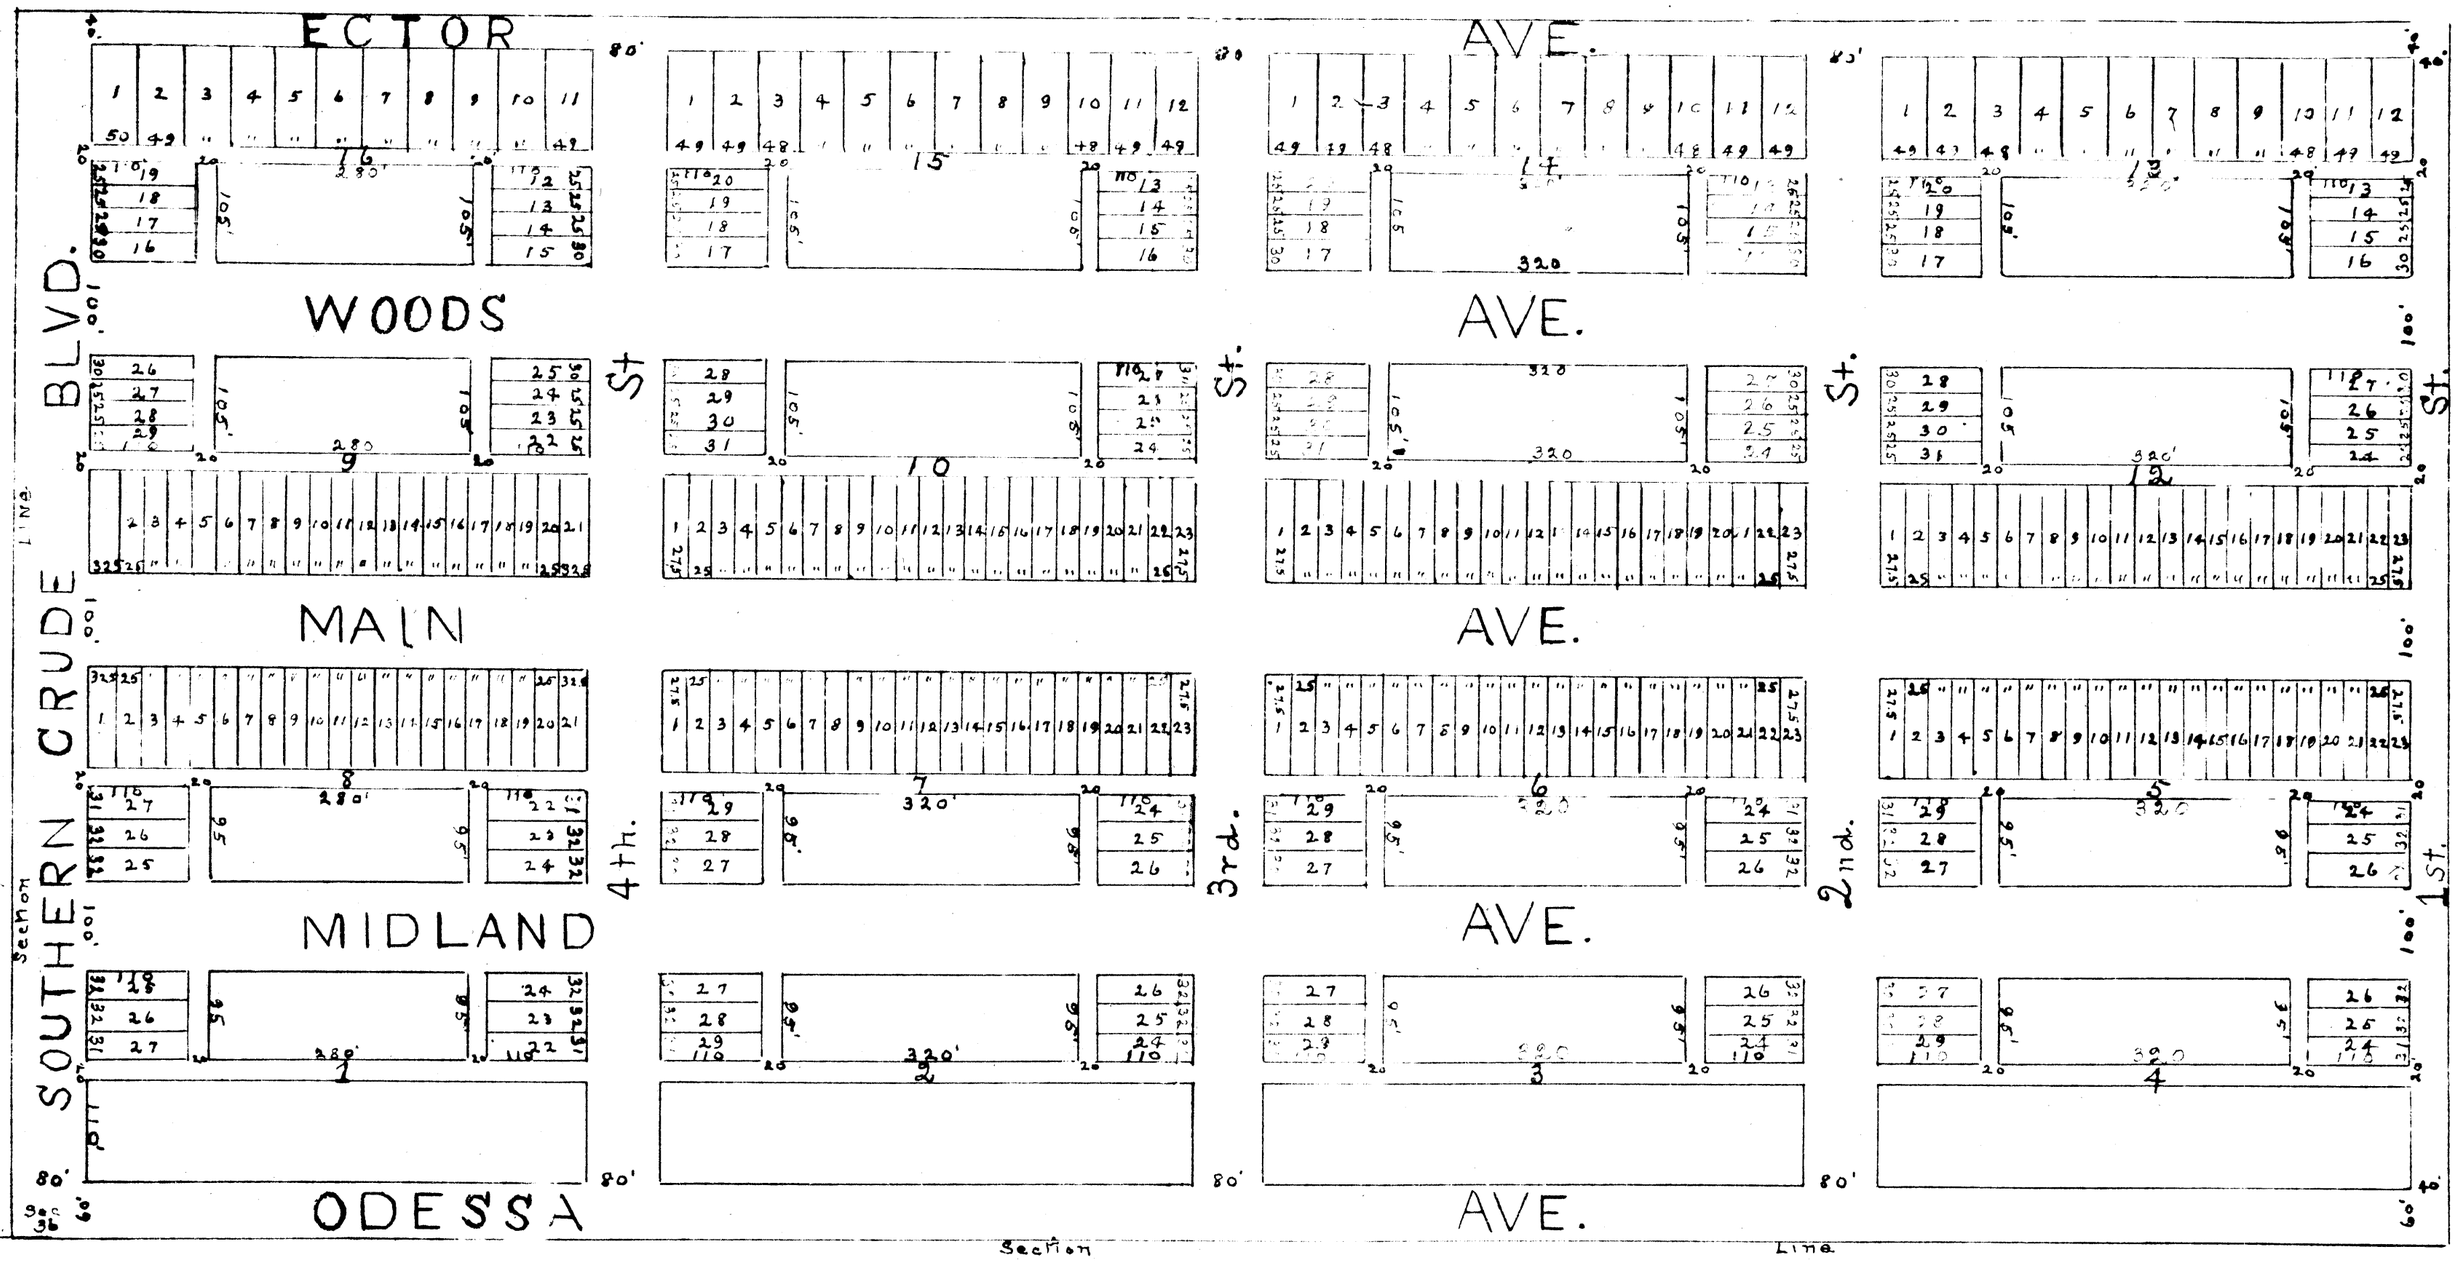

We I.J. Thompson, E.V. Graham and Jack Nolan, the Developers of Cowden Townsite situated on the S½ of the SW¼ of Sec. 36 Block 43 Tp. 1 N. have platted the same as shown by the approved plat
Dated this day of September - 1930.

State of Texas }
Ector County }

Before me, a Notary Public in and for Ector County, Texas personally appeared I.J. Thompson, E.V. Graham and Jack Nolan known to me to be the persons whose names are subscribed to the foregoing instrument and acknowledged to me that they executed the same.
Given under my hand and seal of office this day of Sept. 1930

Notary Public in and for Ector County, Tex.