13-13 P
JS

152922 80

LEGEND

1/2" IRON ROD SET WITH CAP MARKED "RPLS 5578"

IRON ROD FOUND UNLESS OTHERWISE NOTED

REPLAT OF LOT 15, BLOCK 43 CRESCENT PARK ADDITION, 2ND FILING

BEING A REPLAT OF LOT 15, BLOCK 43, CRESCENT PARK ADDITION, 2ND FILING, ACCORDING TO PLAT THEREOF RECORDED IN CABINET A, PAGE 155-D, PLAT RECORDS, ECTOR COUNTY, TEXAS, AND BEING LOCATED IN SECTIONS 22 AND 23, BLOCK 42, T-2-S, T & P RR COMPANY SURVEY, ECTOR COUNTY, TEXAS.

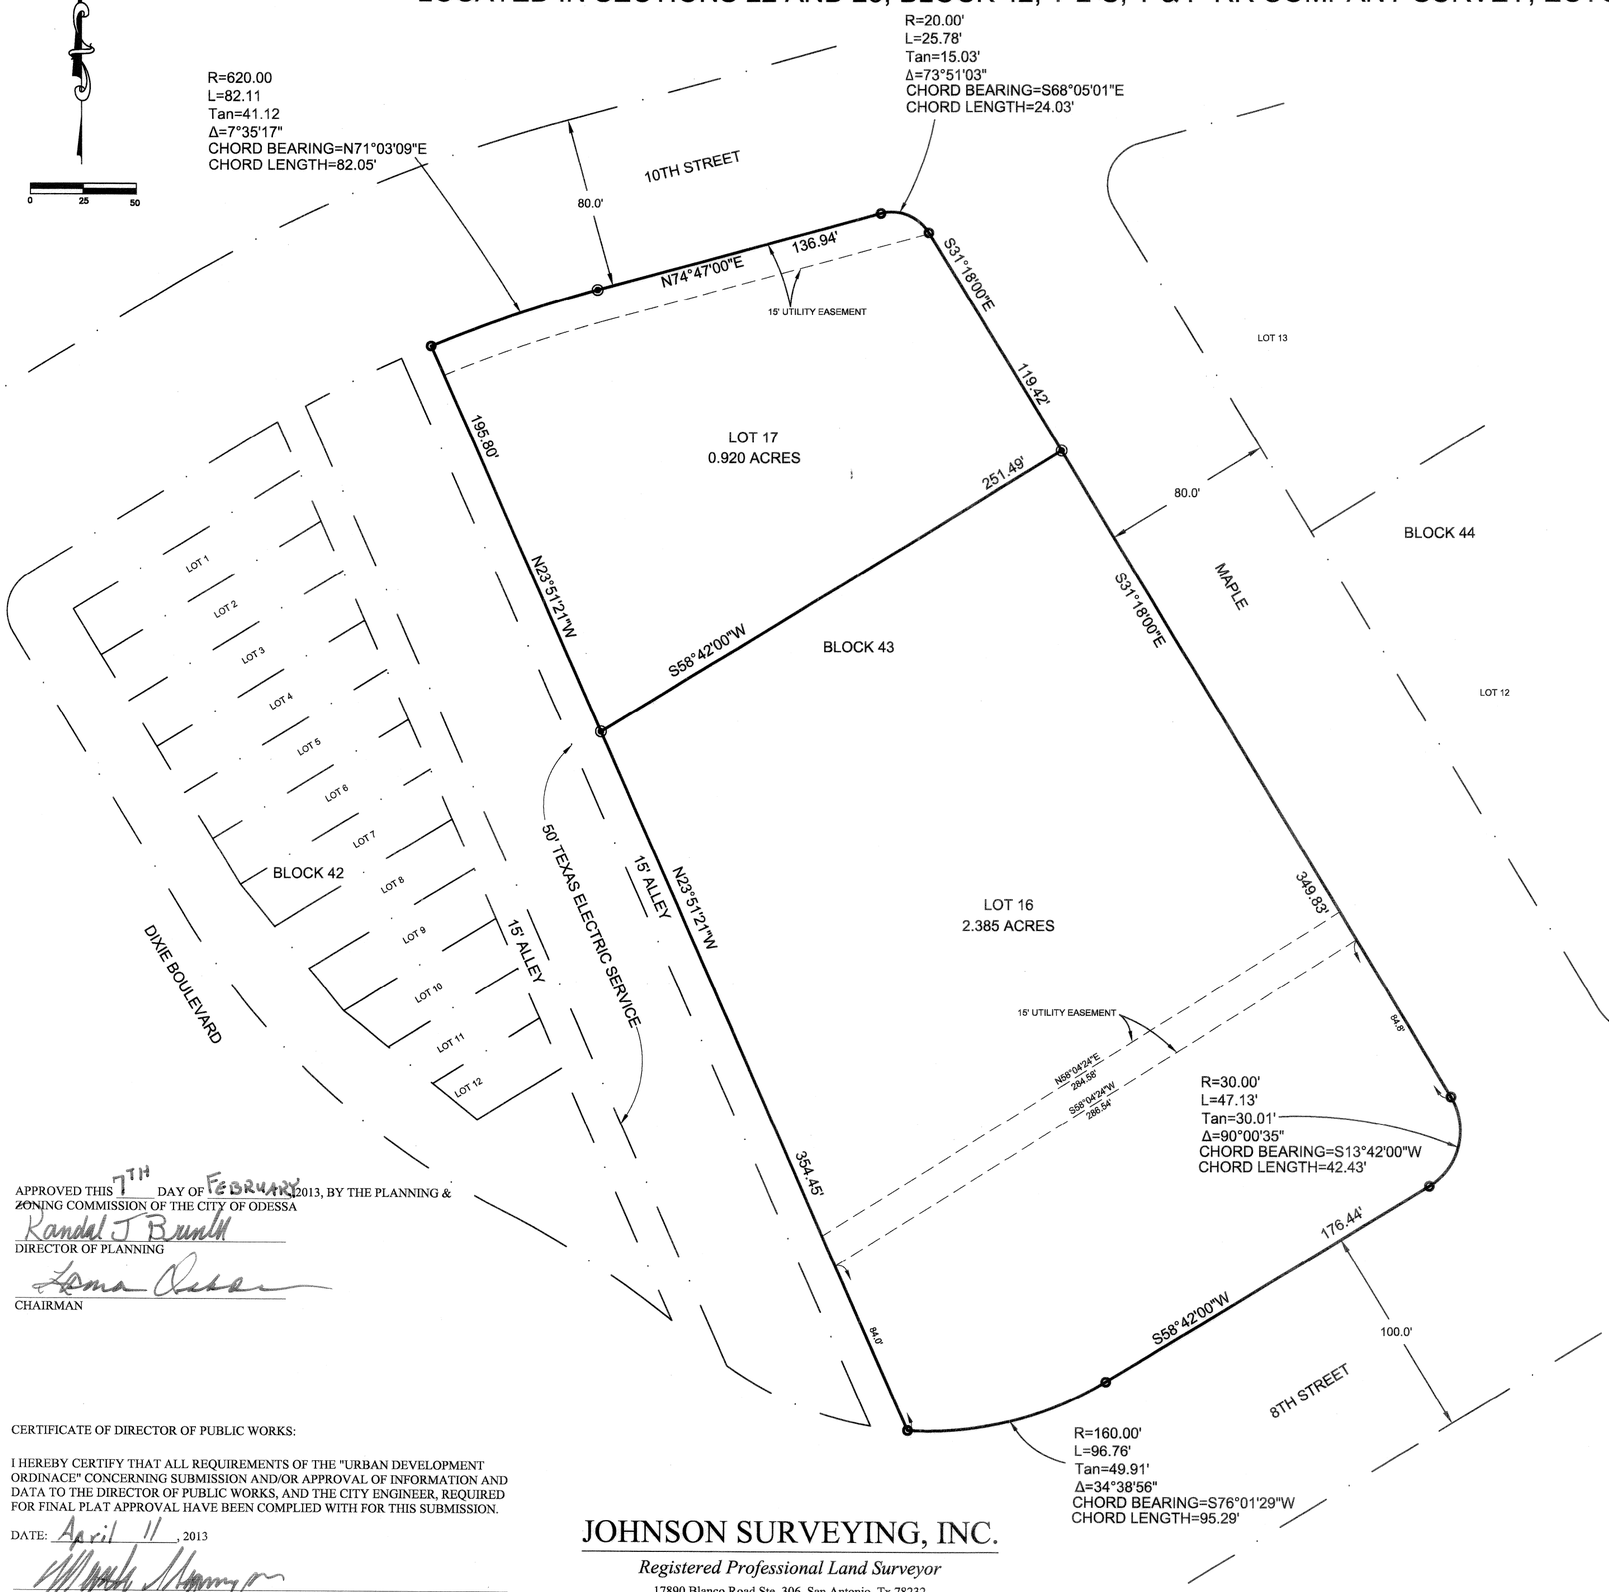

KNOW ALL MEN BY THESE PRESENTS:

THAT THE UNDERSIGNED OWNERS OF THE LAND SHOWN ON THIS PLAT AND DESIGNATED AS "REPLAT OF CRESCENT PARK ADDITION, 2ND FILING," AN ADDITION TO THE CITY OF ODESSA, ECTOR COUNTY, TEXAS, AND WHOSEVER NAME IS SUBSCRIBED HERETO, DO HEREBY DEDICATE TO THE USE OF THE PUBLIC FOREVER ALL STREETS, ALLEYS, WATER COURSES, DRAINS, EASEMENTS, AND PUBLIC PLACES SHOWN HEREON, FOR THE PURPOSES AND CONSIDERATION HEREIN EXPRESSED, AND AN EASEMENT OF EGRESS AND INGRESS FOR TRASH COLLECTION PURPOSES IS HEREBY GRANTED.

WALGREEN CO., AN ILLINOIS CORPORATION
200 WILMOT RD.
DEERFIELD, IL 60015

BY: Richard N. Steiner, Director Real Estate Law

STATE OF ~~TEXAS~~ Illinois
COUNTY OF ~~ECTOR~~ Lake

BEFORE ME, THE UNDERSIGNED AUTHORITY ON THIS DAY PERSONALLY APPEARED Richard N. Steiner KNOWN TO ME TO BE THE PERSON WHOSE NAME IS SUBSCRIBED TO THE FOREGOING INSTRUMENT, AND ACKNOWLEDGED TO ME THAT HE EXECUTED THE SAME FOR THE PURPOSES AND CONSIDERATION THEREIN EXPRESSED AND IN THE CAPACITY THEREIN STATED.

GIVEN UNDER MY HAND AND SEAL OF OFFICE THIS 3 DAY OF April A.D., 2013.

Charles Kaufman
NOTARY PUBLIC

"OFFICIAL SEAL"
CHARLES KAUFMAN
NOTARY PUBLIC, STATE OF ILLINOIS
MY COMMISSION EXPIRES 9/22/2016

I HEREBY CERTIFY THAT THIS PLAT CONFORMS TO THE MINIMUM STANDARDS SET FORTH BY THE STATE OF TEXAS BOARD OF PROFESSIONAL LAND SURVEYING ACCORDING TO AN ACTUAL SURVEY MADE ON THE GROUND UNDER MY SUPERVISION.

REGISTERED PROFESSIONAL LAND SURVEYOR #5578
JOEL CHRISTIAN JOHNSON, R.P.L.S.
JOHNSON SURVEYING, INC.

STATE OF TEXAS
REGISTERED
JOEL CHRISTIAN JOHNSON
5578
PROFESSIONAL
LAND SURVEYOR

APPROVED THIS 7TH DAY OF FEBRUARY, 2013, BY THE PLANNING & ZONING COMMISSION OF THE CITY OF ODESSA

Randal J Brunk
DIRECTOR OF PLANNING

Lema Ochoa
CHAIRMAN

CERTIFICATE OF DIRECTOR OF PUBLIC WORKS:

I HEREBY CERTIFY THAT ALL REQUIREMENTS OF THE "URBAN DEVELOPMENT ORDINACE" CONCERNING SUBMISSION AND/OR APPROVAL OF INFORMATION AND DATA TO THE DIRECTOR OF PUBLIC WORKS, AND THE CITY ENGINEER, REQUIRED FOR FINAL PLAT APPROVAL HAVE BEEN COMPLIED WITH FOR THIS SUBMISSION.

DATE: April 11, 2013

DIRECTOR OF PUBLIC WORKS

FILED FOR RECORD THIS 16th DAY OF April 2013,
AT 3:11 P.M. IN CABINET B, PAGE 104D
ECTOR COUNTY PLAT RECORDS.

Linda Harvey
COUNTY CLERK OF ECTOR COUNTY, TEXAS

JOHNSON SURVEYING, INC.
Registered Professional Land Surveyor
17890 Blanco Road Ste. 306, San Antonio, Tx 78232
(210) 858-9838 * (210) 247-6138 fax
JOB# 544-001-000