12-22

CRESCENT PARK ADDITION

30 TH. FILING

AN ADDITION TO THE CITY OF ODESSA, TEXAS

BEING A SUBDIVISION OF 10.87 ACRES OF LAND IN SECTION 24, BLK. 42, T·2·S, T&P RY CO. SURVEY, ECTOR COUNTY, TEXAS

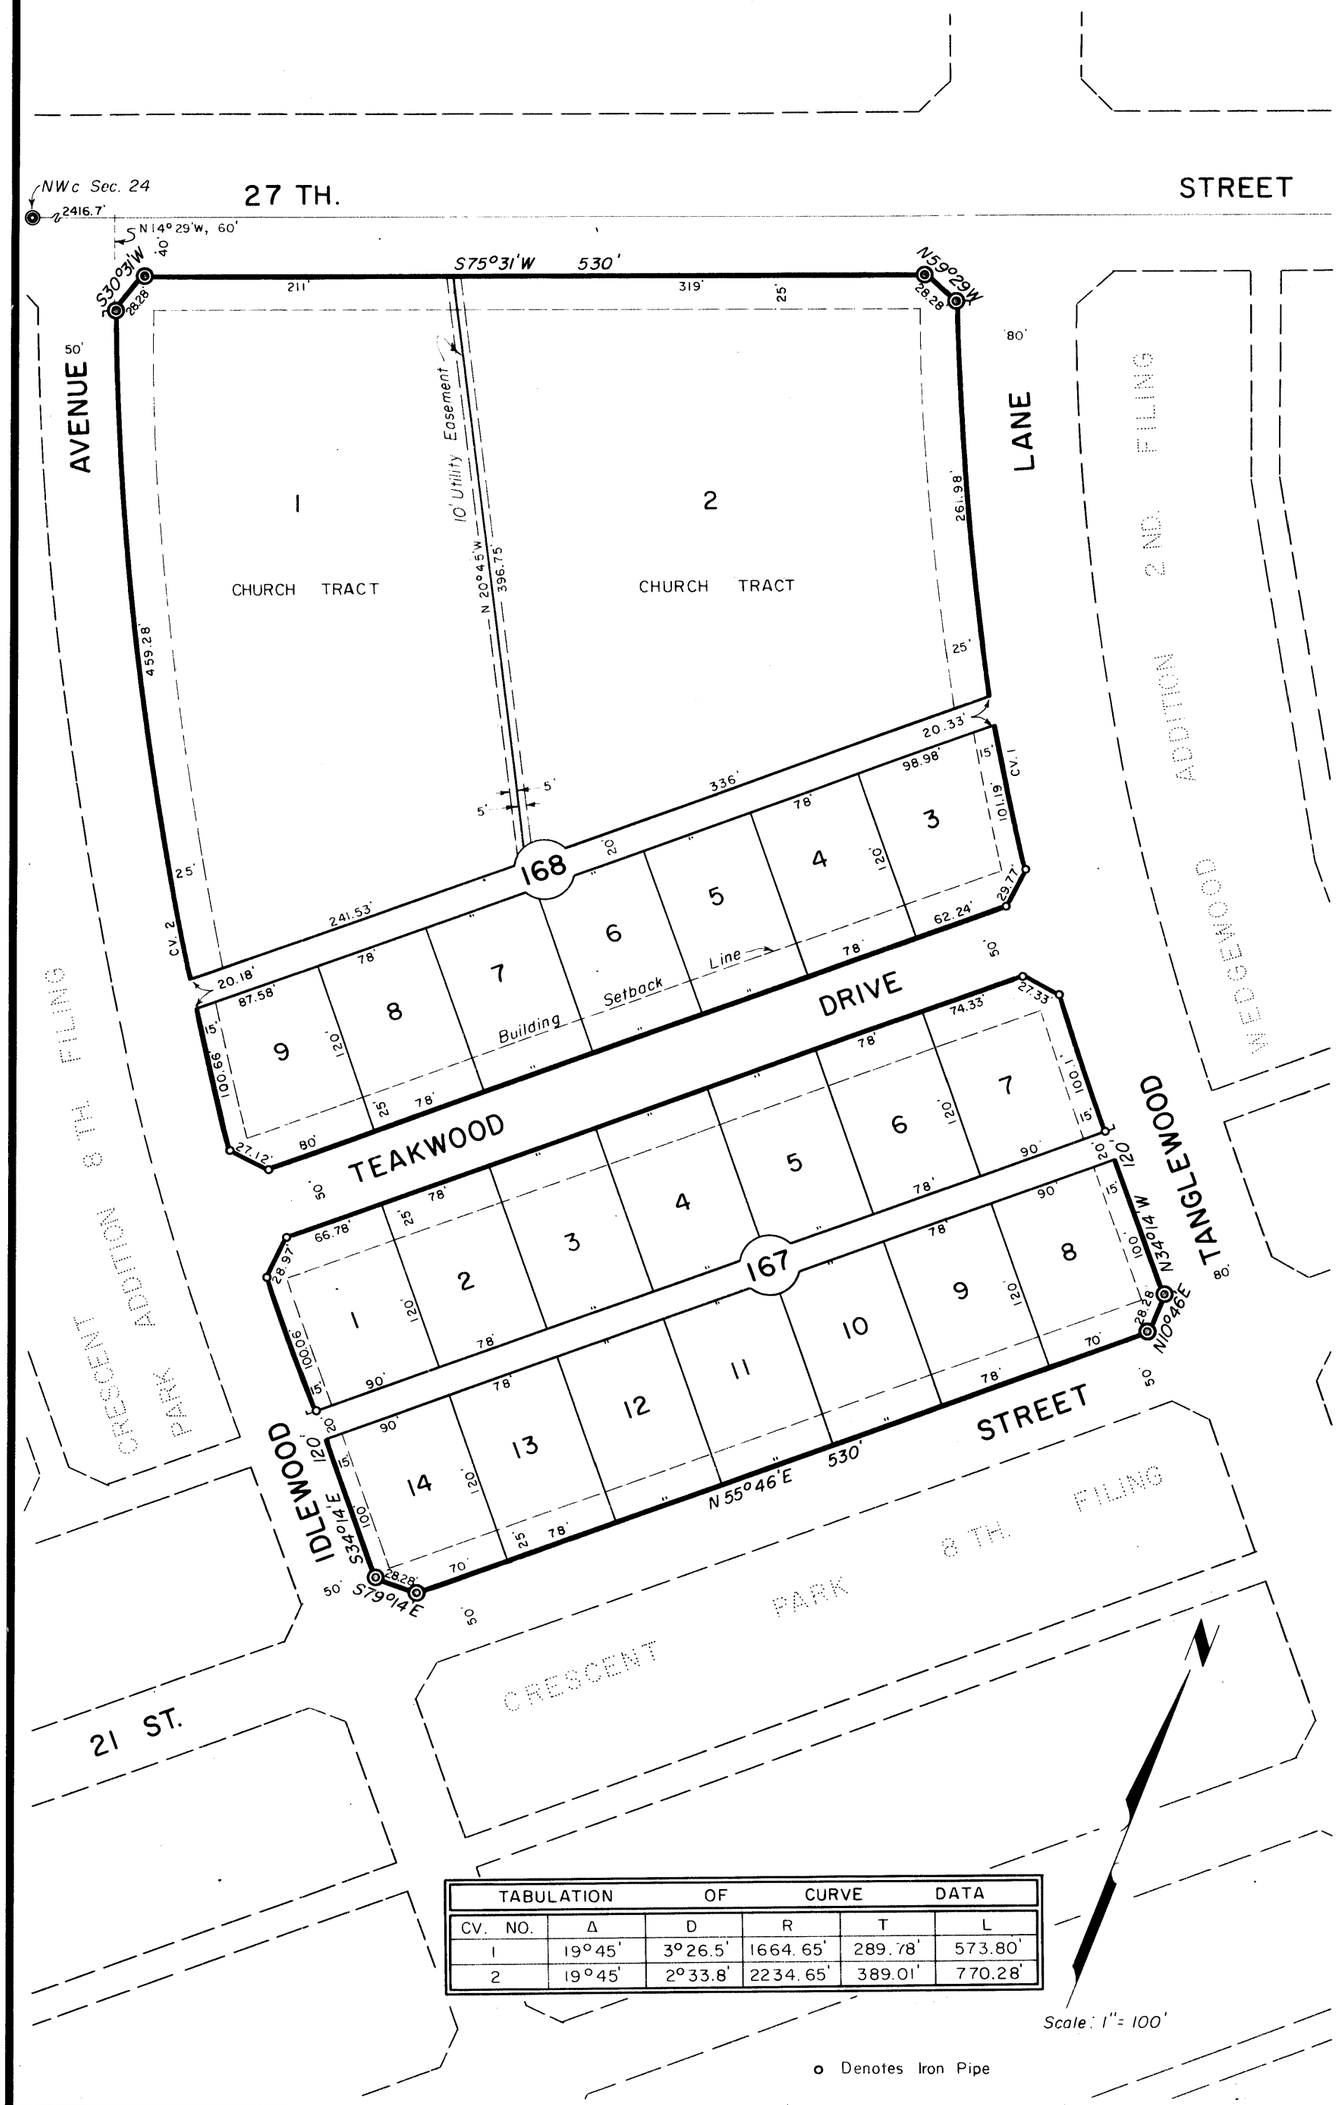

TABULATION		OF	CURVE		DATA
CV. NO.	Δ	D	R	T	L
1	19°45'	3°26.5'	1664.65'	289.78'	573.80'
2	19°45'	2°33.8'	2234.65'	389.01'	770.28'

STATE OF TEXAS:
COUNTY OF ECTOR:

I, KENNETH E. ESMOND, A REGISTERED PUBLIC SURVEYOR OF THE STATE OF TEXAS DO HEREBY CERTIFY THAT THE PLAT HEREON REPRESENTS A SURVEY MADE BY ME ON THE GROUND AND THAT THE LINES AND DIMENSIONS ARE TRUE AND CORRECT TO THE BEST OF MY KNOWLEDGE AND BELIEF.

DATED: September 1 1964

Kenneth E. Esmond
KENNETH E. ESMOND

STATE OF TEXAS:
COUNTY OF ECTOR:

KNOW ALL MEN BY THESE PRESENTS

THAT WE, THE UNDERSIGNED, BEING THE PRESENT OWNERS OF A 10.87 ACRE TRACT OF LAND IN SECTION 24, BLK. 42, T·2·S, T&P RY CO. SURVEY, ECTOR COUNTY, TEXAS, HAVE CAUSED THE SAME TO BE SUBDIVIDED AS SHOWN HEREON AND DO HEREBY DESIGNATE SAID PLAT AS "CRESCENT PARK ADDITION, 30 TH. FILING" ODESSA, TEXAS AND DO HEREBY DEDICATE THE STREET AND ALLEYS TO THE PUBLIC FOR ITS USE BUT IN THE EVENT SAID STREET AND ALLEYS CEASE TO BE USED AS SUCH THE TITLE THERETO SHALL REVERT TO US OUR HEIRS AND ASSIGNS.

WITNESS OUR HANDS AT ODESSA, TEXAS ON THIS 1st DAY OF Oct. 1964

MIDEC INC.

BY: Ronald Crain (PRESIDENT) ATTEST: R. T. Simpson Jr. (ASST. SEC.-TREAS.)

STATE OF TEXAS:
COUNTY OF ECTOR:

BEFORE ME THE UNDERSIGNED AUTHORITY

A NOTARY PUBLIC IN AND FOR ECTOR COUNTY, TEXAS, ON THIS DAY PERSONALLY RONALD CRAIN, KNOWN TO ME TO BE THE PERSON AND OFFICER WHOSE NAME IS SUBSCRIBED TO THE FOREGOING INSTRUMENT AND ACKNOWLEDGED TO ME THAT THE SAME WAS THE ACT OF SAID MIDEC INC., A TEXAS CORPORATION, AND THAT HE EXECUTED THE SAME AS THE ACT AND DEED OF SAID CORPORATION FOR THE PURPOSES AND CONSIDERATIONS THEREIN EXPRESSED AND IN THE CAPACITY THEREIN STATED.

GIVEN UNDER MY HAND AND SEAL OF OFFICE ON THIS 1st DAY OF Oct. 1964

Jane L. Truett Jr.
NOTARY PUBLIC IN AND FOR ECTOR CO., TEXAS

THIS PLAT OF "CRESCENT PARK ADDITION, 30 TH. FILING," IS HEREBY APPROVED

DATED: 2nd October 1964

APPROVED: Emil F. Beck (CHAIRMAN PLANNING BOARD) APPROVED: Preston Parks (MAYOR)

APPROVED: W. E. Routh (CITY MANAGER) APPROVED: Paul M. West (CITY ENGINEER)

NOTED BY: K. Dale Williamson (CITY PLANNING ENGINEER) ATTEST: Raymond F. Virgins (CITY SECRETARY)

FILED FOR RECORD ON THIS 2 DAY OF October 1964, AT 11 A M RECORDED THIS 2 DAY OF Oct. 1964, AT 11 A M., IN VOL. 12, PAGE 22, ECTOR COUNTY PLAT RECORDS.

Edna Smith
COUNTY CLREK OF ECTOR COUNTY, TEXAS