CRESTVIEW ADDITION

TO THE TOWN OF

ODESSA, ECTOR COUNTY, TEXAS

This Map Made For
Imperial Auction Co.-
Sales Agent - C.H. McCall
J.M. Radford Grocery Co.
of Abilene, Texas-Owners

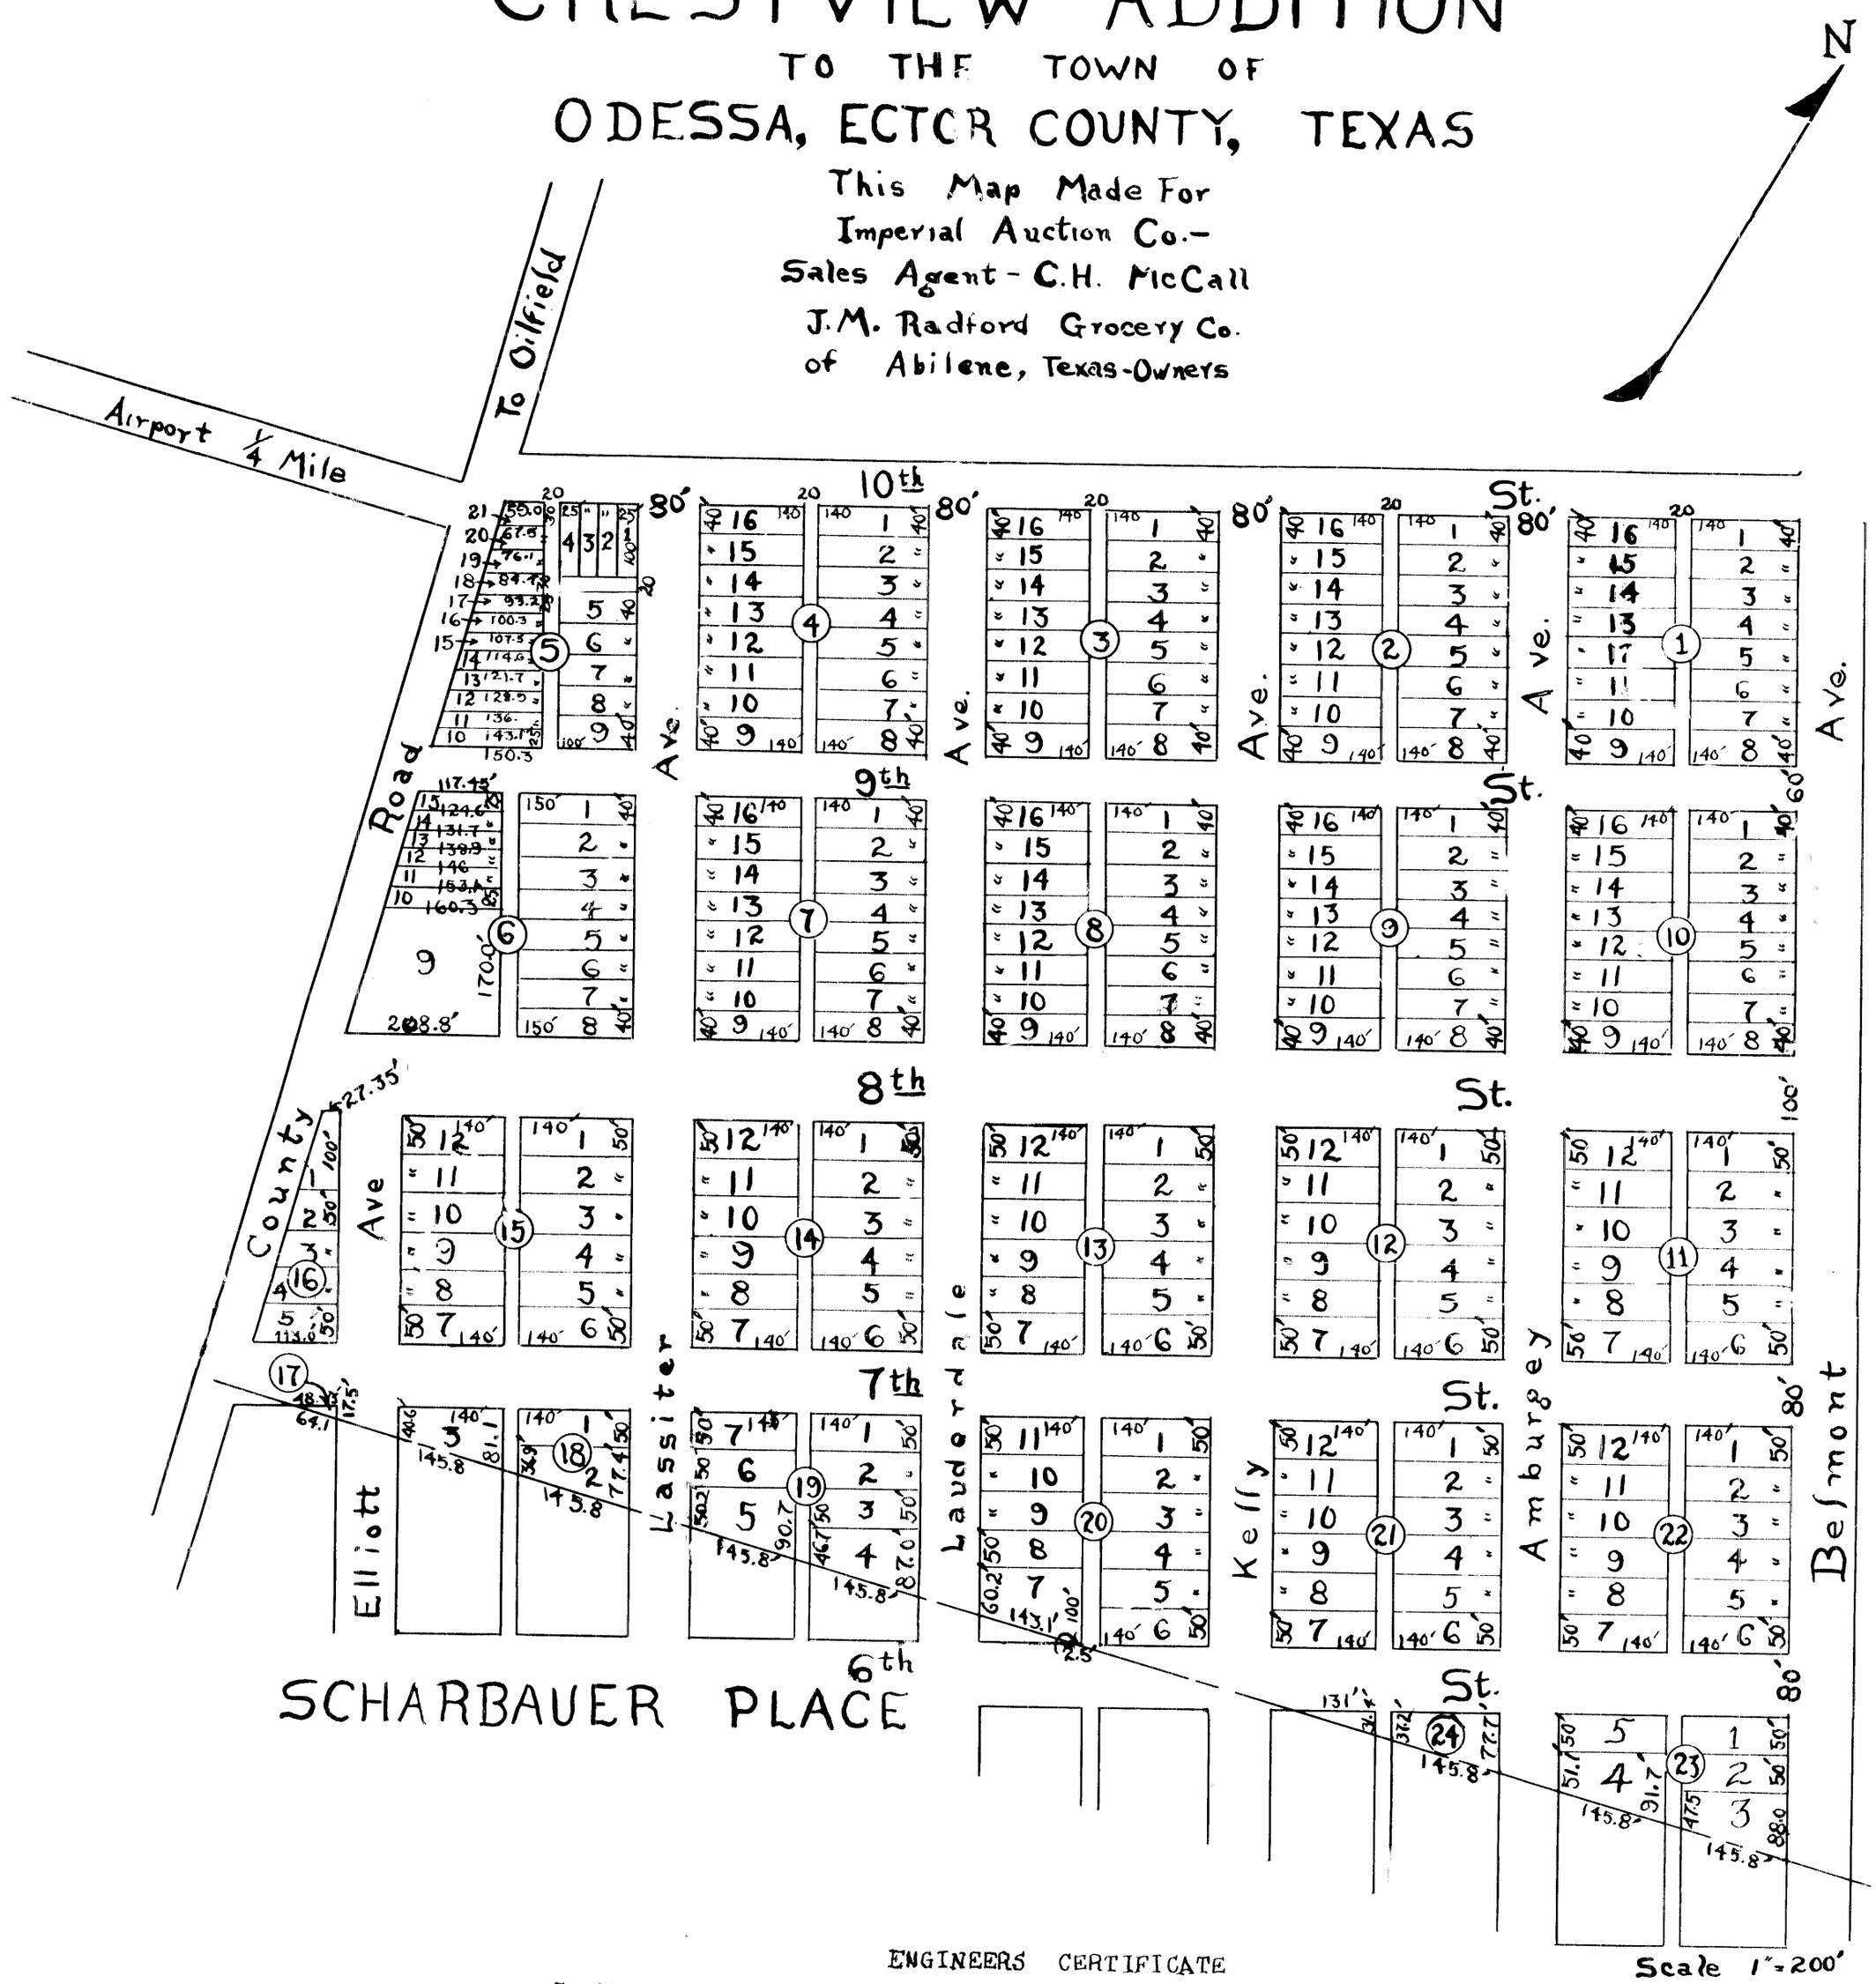

ENGINEERS CERTIFICATE

I, William Alley, County Surveyor of Ector County, Texas, do hereby certify that the annexed plat is true and correct and according to an actual survey made on the ground.

William Alley
County Surveyor of Ector Co., Texas

By Marvin Beasley Deputy

Filed for record Sept. 2, 1937 at 8 a.m.
Recorded Sept. 2, 1937 at 8:30 a.m.

Carl Aken
County Clerk, Ector Co. Texas
By Edna Smith, Deputy

DEDICATION

WE, J.M. Radford Grocery Co. being sole owner of the tract of land shown on the annexed plat and having caused the same to be surveyed and platted, do hereby dedicate forever to the Public the Streets and Alleys shown on said plat.

J.M. Radford Grocery Co.
Owner
By O.E. Radford President

Sent for record 2nd day
Sept. 37 8
a.m.
Carl Aken
County Clerk

ACKNOWLEDGEMENT

State of Texas
County of Taylor }

Before me, authority in and for said County and State, on this day personally appeared O.E. Radford known to me to be the person whose name is subscribed to the foregoing instrument, and acknowledged to me that he executed the same for the purpose and consideration therein expressed, and in the capacity therein stated

Given under my hand and Seal of Office, this 27 Day of August A. D. 1937.

E.J. Sharp
Notary Public