CRESTWOOD ADDITION

ODESSA, TEXAS

OF 111.86 ACRES OF LAND IN SECTION 15, BLOCK 42, T-2-S, T & P RR SURVEY
ECTOR COUNTY
TEXAS

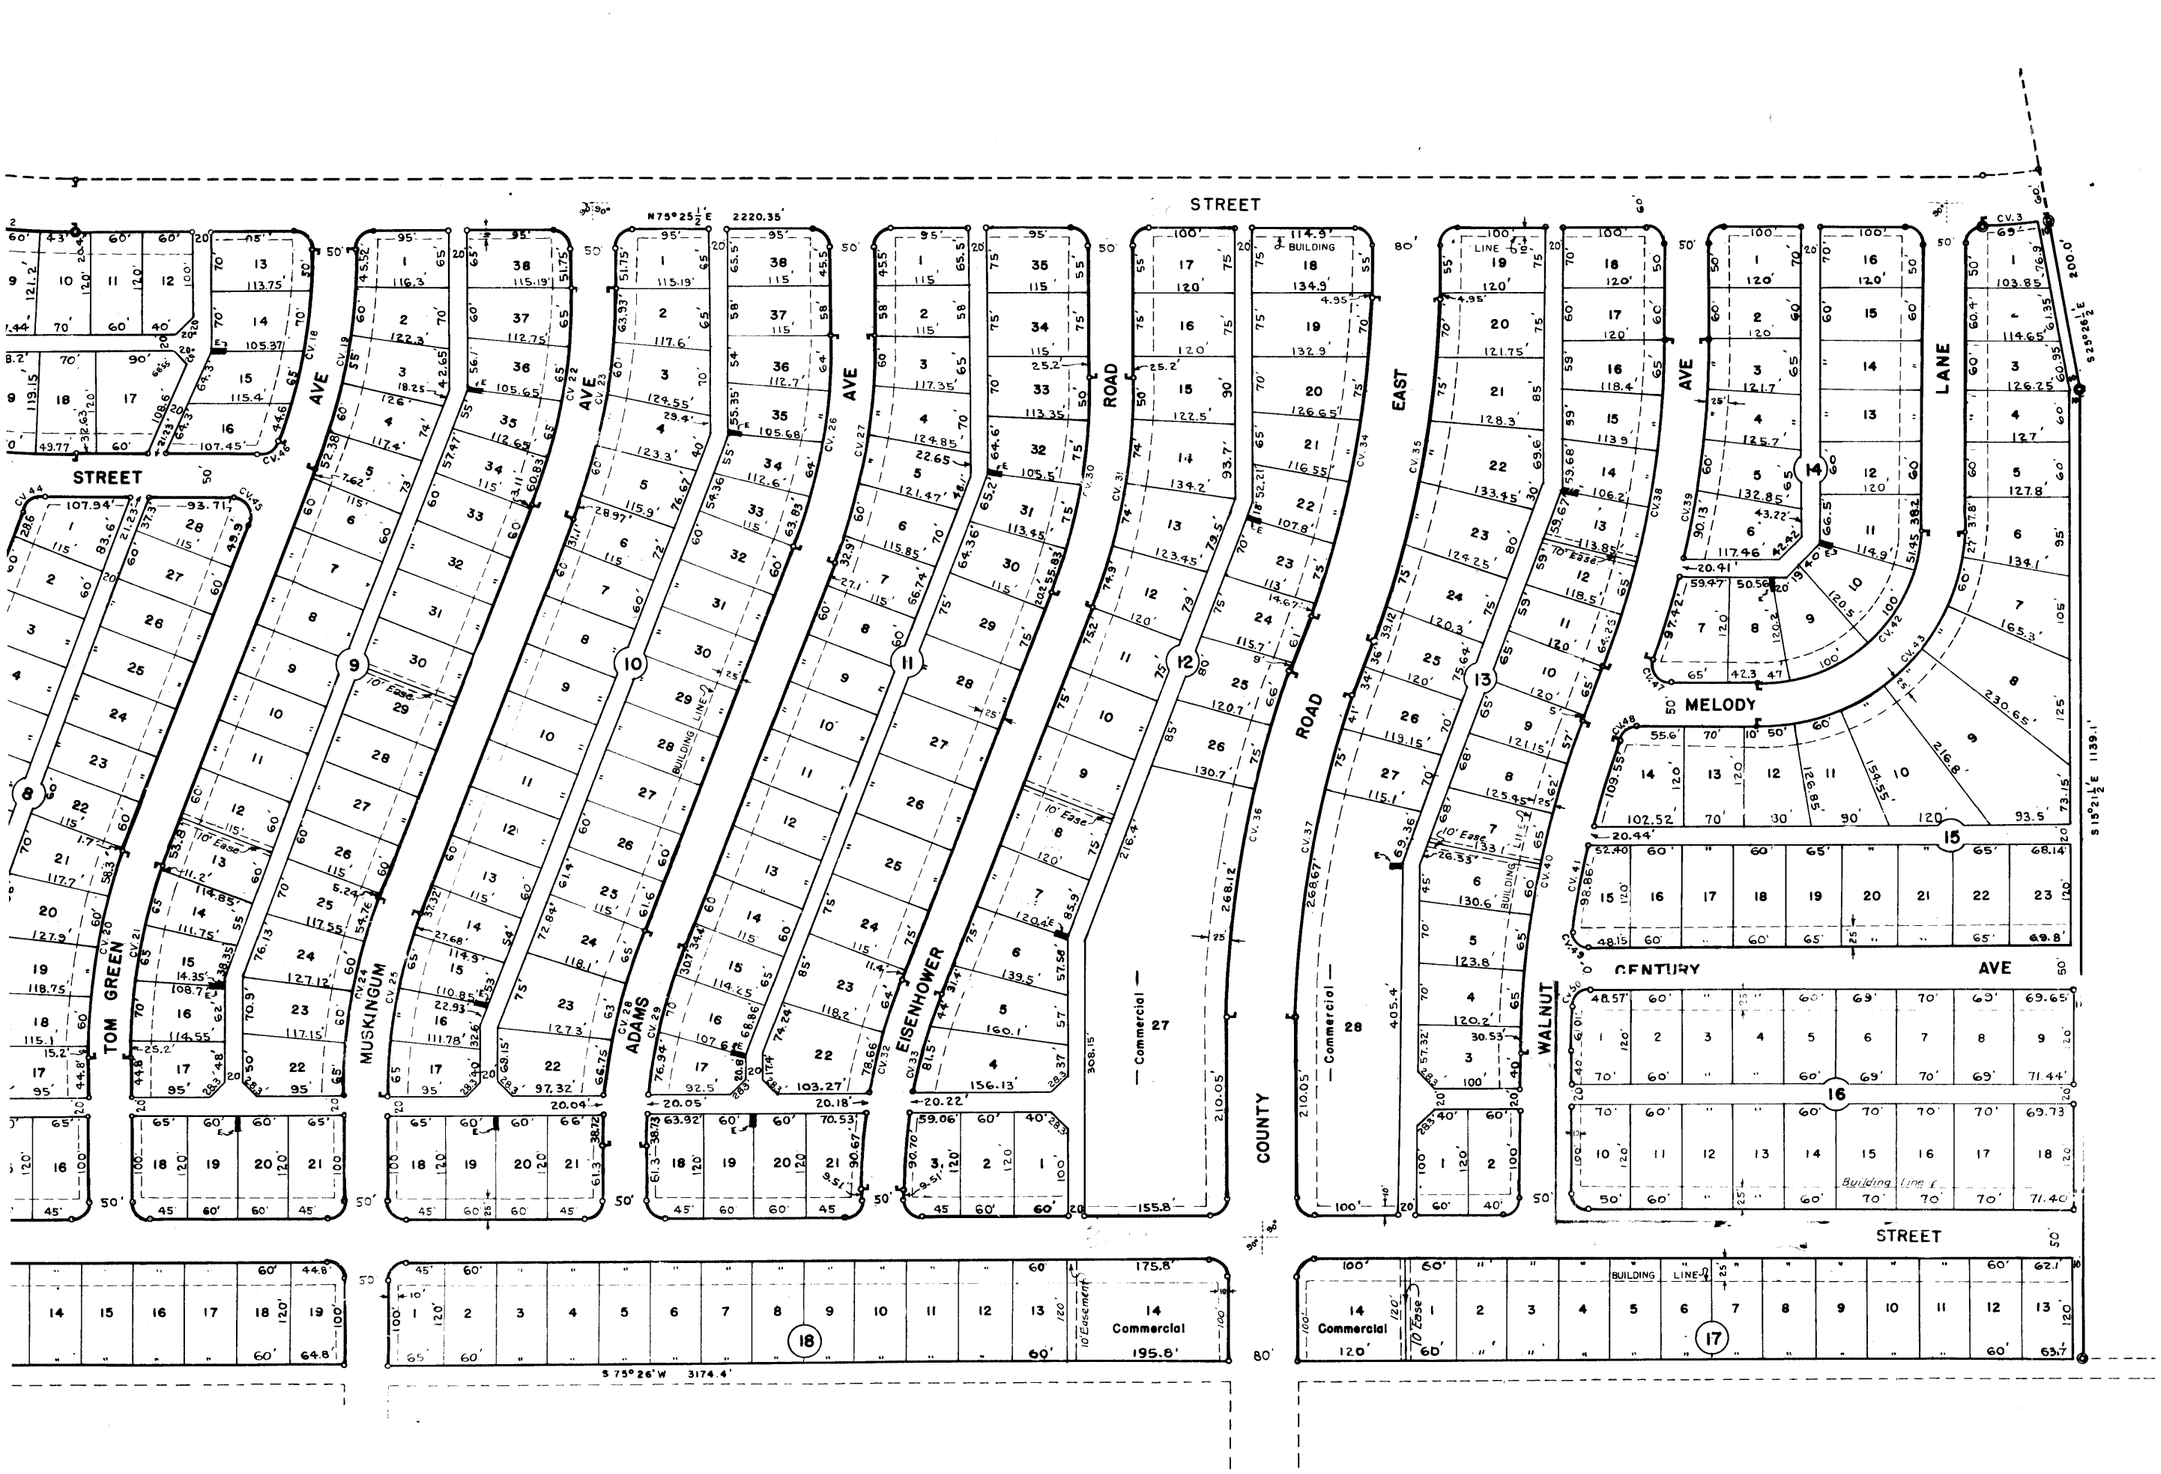

TABULATION OF CURVE DATA

CURVE NO	Δ	D	T	R	L
1	12° 30'	7° 14'	86.88	793.3'	173.05
2	12° 30'	6° 41'	93.90	857.4'	187.0
3	10° 13'	12° 56'	39.6'	443.0'	79.0
4	12° 30	10° 44½'	58.41'	533.3'	116.3
5	12° 30	11° 51'	52.93'	483.8'	105.4
6	20° 26½'	18° 36½'	55.49	307.9'	109.8
7	20° 26½'	16° 00½'	64.51'	357.9'	127.6
8	32° 56½'	14° 26'	117.39'	397.05	228.2
9	32° 56½'	16° 30½'	102.61'	347.05	199.5
10	12° 30'	05° 07½'	122.38'	1117.4'	243.7
11	97° 04½'	286° 30½'	22.64'	20.0'	33.8
12	19° 34½'	7° 43'	128.0'	742.0'	253.5
13	19° 34½'	8° 17'	119. 4'	692.0'	236.4
14	82° 55½'	286° 30'	17. 67'	20.0'	28.9
15	97° 04½'	286° 30'	22.64'	20.0'	33.8
16	19° 34½'	7° 43'	128.0'	742.0'	253.5
17	19° 34½'	8° 17'	119.4'	692.0'	236.4
18	17° 34'	7° 39'	115.71'	748.9'	229.6
19	19° 34½'	7° 10½'	137.8'	798.9'	272.9
20	19° 34½'	7° 43'	128.0'	742.0'	253.5
21	19° 34½'	8° 17'	119.4'	692.0'	236.4
22	19° 34½'	7° 39'	129.19	748.90'	255.
23	19° 34½'	7° 10½'	137.81'	798.90'	272.9
24	19° 34½'	8° 10'	121.06'	701.8'	239.76
25	19° 34½'	8° 47½'	112.44	651.8'	222.68
26	19° 34½'	7° 39'	129.19'	748.90'	255.8
27	19° 34½'	7° 10½'	137.81'	798.90'	272.9
28	19° 34½'	7° 43'	128.0'	742.02'	253.5
29	19° 34½'	8° 17'	119.37'	692.02'	236.4
30	19° 34½'	7° 39'	129.19'	748.9'	255.8
31	19° 34½'	7° 10½'	137.81'	798 9'	272.9
32	19° 34½'	7° 43'	128.0'	742.02'	253.5
33	19° 34½'	8° 17'	119.37'	692.02	236.4
34	17° 30½'	4° 33'	193.84'	1258.87'	384.6
35	17° 30½'	4° 17'	206.16'	1338.87	409.1
36	17° 30½'	4° 17'	206.16'	1338.87	409.1
37	17° 30½'	4° 33'	193.84'	1258.87'	384.6
38	17° 30½'	4° 30'	196.15'	1273.87	389.2
39	16° 47½'	4° 19½'	195.39'	1323.87'	387.9
40	17° 30½'	4° 19½'	203.85'	1323.87'	404.5
41	17° 10'	4° 30'	192.28'	1273.87	381.6
42	90° 00'	3° 01'	190.0'	190.0'	298.4
43	90° 00'	2° 23'	240.0'	240.0'	377.0
44	70° 25½'	286° 30'	14.11'	20.0'	24.5
45	109° 34½'	286° 30'	28.34'	20.0'	38.2
46	72° 26'	286° 30'	14.64'	20.0'	25.2
47	106° 47½'	286° 30'	26.93	20.0'	37.2
48	72° 50'	286° 30'	14.75'	20.0'	25.4
49	96° 52'	286° 30'	22.55'	20.0'	33.8
50	87° 15½'	286° 30'	19.06'	20.0'	30.4

AS:
TOR:

BEFORE ME, THE UNDERSIGNED AUTHORITY

ARY PUBLIC IN AND FOR THE COUNTY OF ECTOR AND TEXAS, ON THIS DAY PERSONALLY APPEARED JAMES S. KEY TO BE THE PERSON WHOSE NAME IS SUBSCRIBED TO THE FOR-UMENT, AND ACKNOWLEDGED TO ME THAT HE EXECUTED THE HE ACT AND DEED OF THE BUILDERS LOTS INCORPORATED OF S, AND AS THE PRESIDENT THEREOF, AND FOR THE PURPOSES RATIONS THEREIN EXPRESSED.

NDER MY HAND AND OATH OF OFFICE THIS 12th DAY OF Nov. 1951

Patty Gage Patty Gage
NOTARY PUBLIC IN AND FOR ECTOR COUNTY, TEXAS

STATE OF TEXAS:
COUNTY OF ECTOR

BEFORE ME, THE UNDERSIGNED AUTHORITY

A NOTARY PUBLIC IN AND FOR THE COUNTY OF ECTOR AND STATE OF TEXAS, ON THIS DAY PERSONALLY APPEARED J.L. RHOADES KNOWN TO ME TO BE THE PERSON WHOSE NAME IS SUBSCRIBED TO THE FORE-GOING INSTRUMENT, AND ACKNOWLEDGED TO ME THAT HE EXECUTED THE SAME AS THE ACT AND DEED OF THE BELL-EDGE CORPORATION OF ODESSA, TEXAS, AND AS THE PRESIDENT THEREOF, AND FOR THE PURPOSES AND CONSIDERATIONS THEREIN EXPRESSED.

GIVEN UNDER MY HAND AND OATH OF OFFICE THIS 12th DAY OF Nov. 1951

Patty Gage Patty Gage
NOTARY PUBLIC IN AND FOR ECTOR COUNTY, TEXAS

STATE OF TEXAS:
COUNTY OF ECTOR:

BEFORE ME, THE UNDERSIGNED AUTHORITY

A NOTARY PUBLIC IN AND FOR THE COUNTY OF ECTOR AND STATE OF TEXAS, ON THIS DAY PERSONALLY APPEARED J.L. RHOADES KNOWN TO ME TO BE THE PERSON WHOSE NAME IS SUBSCRIBED TO THE FORE-GOING INSTRUMENT, AND ACKNOWLEDGED TO ME THAT HE EXECUTED THE SAME AS THE ACT AND DEED OF THE BASIN DEVELOPMENT CORPORATION OF ODESSA, TEXAS, AND AS THE PRESIDENT THEREOF, AND FOR THE PURPOSES AND CONSIDERATIONS THEREIN EXPRESSED.

GIVEN UNDER MY HAND AND OATH OF OFFICE THIS 12th DAY OF Nov. 1951

Patty Gage Patty Gage
NOTARY PUBLIC IN AND FOR ECTOR COUNTY, TEXAS

STATE OF TEXAS:
COUNTY OF ECTOR:

I, KENNETH E. ESMOND, COUNTY SURVEYOR OF ECTOR COUNTY, TEXAS
CERTIFY THAT THIS PLAT OF CRESTWOOD ADDITION REPRESENTS A SURV
ME ON THE GROUND IN MAY-JUNE, 1951.

Kenneth E. Esmond
COUNTY SURVEYOR OF ECTOR

THIS PLAT OF "CRESTWOOD ADDITION" IS HEREBY APPROVED
DATE: November 13, 1951

APPROVED: R.B. Rushe
CITY PLANNING BOARD

APPROVED: C.W. Williams
MAYOR

NOTED BY: Cary Tamm
CITY MANAGER

ATTEST BY: R.M. Cole
CITY SECRETARY