SUBDIVISION OF NORTHERN PART

BLOCK 1, CROWELL & HELD ADDITION

LOCATED IN SEC. 21, BLK 42, T-2-S

ECTOR COUNTY, TEXAS

SCALE 1"=50'

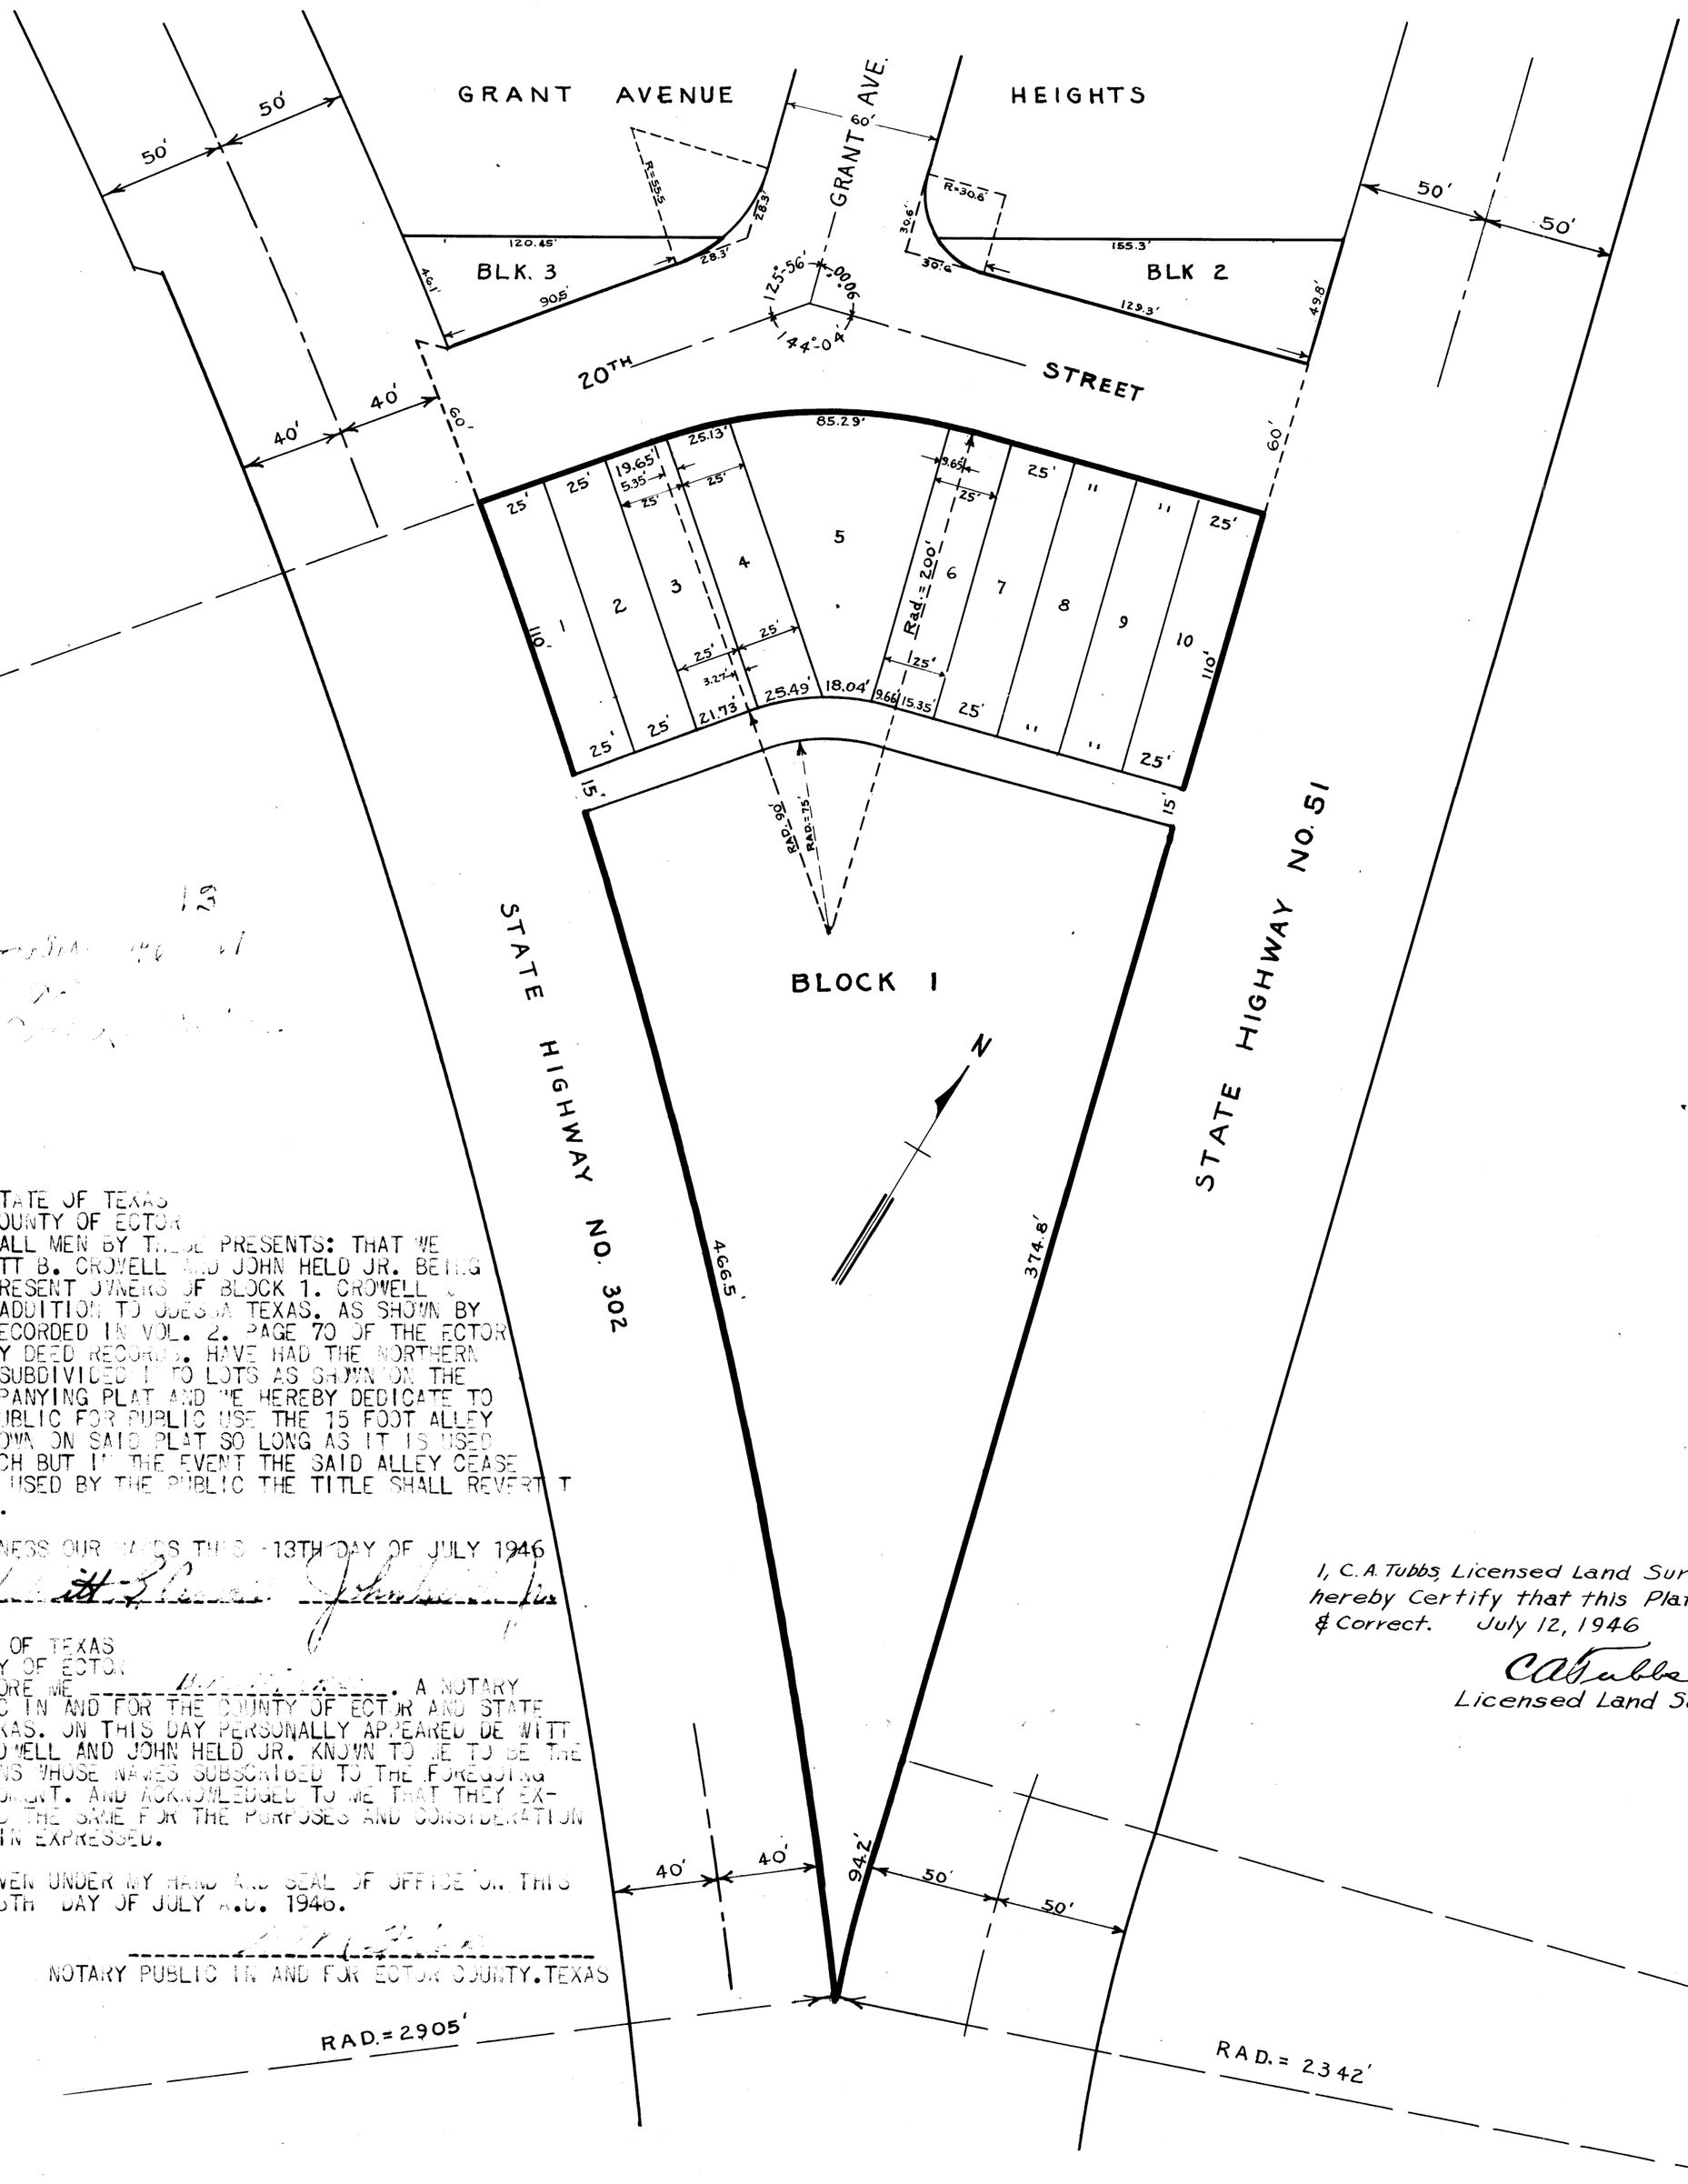

STATE OF TEXAS
COUNTY OF ECTOR

KNOW ALL MEN BY THESE PRESENTS: THAT WE DE WITT B. CROWELL AND JOHN HELD JR. BEING THE PRESENT OWNERS OF BLOCK 1. CROWELL & HELD ADDITION TO ODESSA TEXAS. AS SHOWN BY MAP RECORDED IN VOL. 2. PAGE 70 OF THE ECTOR COUNTY DEED RECORDS. HAVE HAD THE NORTHERN PART SUBDIVIDED INTO LOTS AS SHOWN ON THE ACCOMPANYING PLAT AND WE HEREBY DEDICATE TO THE PUBLIC FOR PUBLIC USE THE 15 FOOT ALLEY AS SHOWN ON SAID PLAT SO LONG AS IT IS USED AS SUCH BUT IN THE EVENT THE SAID ALLEY CEASE TO BE USED BY THE PUBLIC THE TITLE SHALL REVERT TO US.

WITNESS OUR HANDS THIS 13TH DAY OF JULY 1946

STATE OF TEXAS
COUNTY OF ECTOR

BEFORE ME _____, A NOTARY PUBLIC IN AND FOR THE COUNTY OF ECTOR AND STATE OF TEXAS. ON THIS DAY PERSONALLY APPEARED DE WITT B. CROWELL AND JOHN HELD JR. KNOWN TO ME TO BE THE PERSONS WHOSE NAMES SUBSCRIBED TO THE FOREGOING INSTRUMENT. AND ACKNOWLEDGED TO ME THAT THEY EXECUTED THE SAME FOR THE PURPOSES AND CONSIDERATION THEREIN EXPRESSED.

GIVEN UNDER MY HAND AND SEAL OF OFFICE ON THIS THE 15TH DAY OF JULY A.D. 1946.

_____
NOTARY PUBLIC IN AND FOR ECTOR COUNTY, TEXAS

I, C. A. Tubbs, Licensed Land Surveyor, hereby Certify that this Plat is true & Correct. July 12, 1946

C A Tubbs
Licensed Land Surveyor