STATE OF TEXAS
COUNTY OF ECTOR

KNOW ALL MEN BY THESE PRESENTS

That I, H. S. Samson, being the present owner of Lot 12, Block 7, Dorothy Lea Addition to the City of Odessa, Texas, have caused the same to be replatted and resurveyed according to the plat hereon and do hereby designate such as "Replat of Lot 12, Block 7, Dorothy Lea Addition" and do ratify and confirm such plat as being my act and deed.

WITNESS MY HAND AT ODESSA, TEXAS, THIS 17 DAY OF November, 1958.

H. S. Samson
H. S. Samson

STATE OF TEXAS
COUNTY OF ECTOR

BEFORE ME, THE UNDERSIGNED AUTHORITY

A Notary Public in and for the County of Ector and State of Texas, on this day personally appeared H. S. Samson, known to me to be the person whose name is subscribed to the foregoing instrument and acknowledged to me that he executed the same for the purposes and considerations therein expressed.

GIVEN UNDER MY HAND AND SEAL OF OFFICE ON THIS 17 DAY OF November 1958.

Louise Shoemaker
Notary Public in and for Ector County, Texas.

STATE OF TEXAS
COUNTY OF ECTOR

I, Wilbur L. Ash, Registered Public Surveyor of the State of Texas, do hereby certify that this "Replat of Lot 12, Block 7, Dorothy Lea Addition" represents a survey made by me on the ground in November, 1958.

Wilbur L. Ash
Wilbur L. Ash
Registered Public Surveyor

This "Replat of Lot 12, Block 7, Dorothy Lea Addition" is hereby approved:

Approved: Cecilia Parker Date: Nov. 18, 1958.
City Planning Board

Attested: Helen Minott Date: Nov. 18, 1958.
Secretary

Filed for Record this 21 day of November, 1958, at 10 a.m. in Vol. 7, Page 21. Recorded this 21 day of November, 1958, at 10 a.m.

Edna Smith, County Clerk
Ector County, Texas

REPLAT OF
LOT 12, BLOCK 7
DOROTHY LEA ADDITION

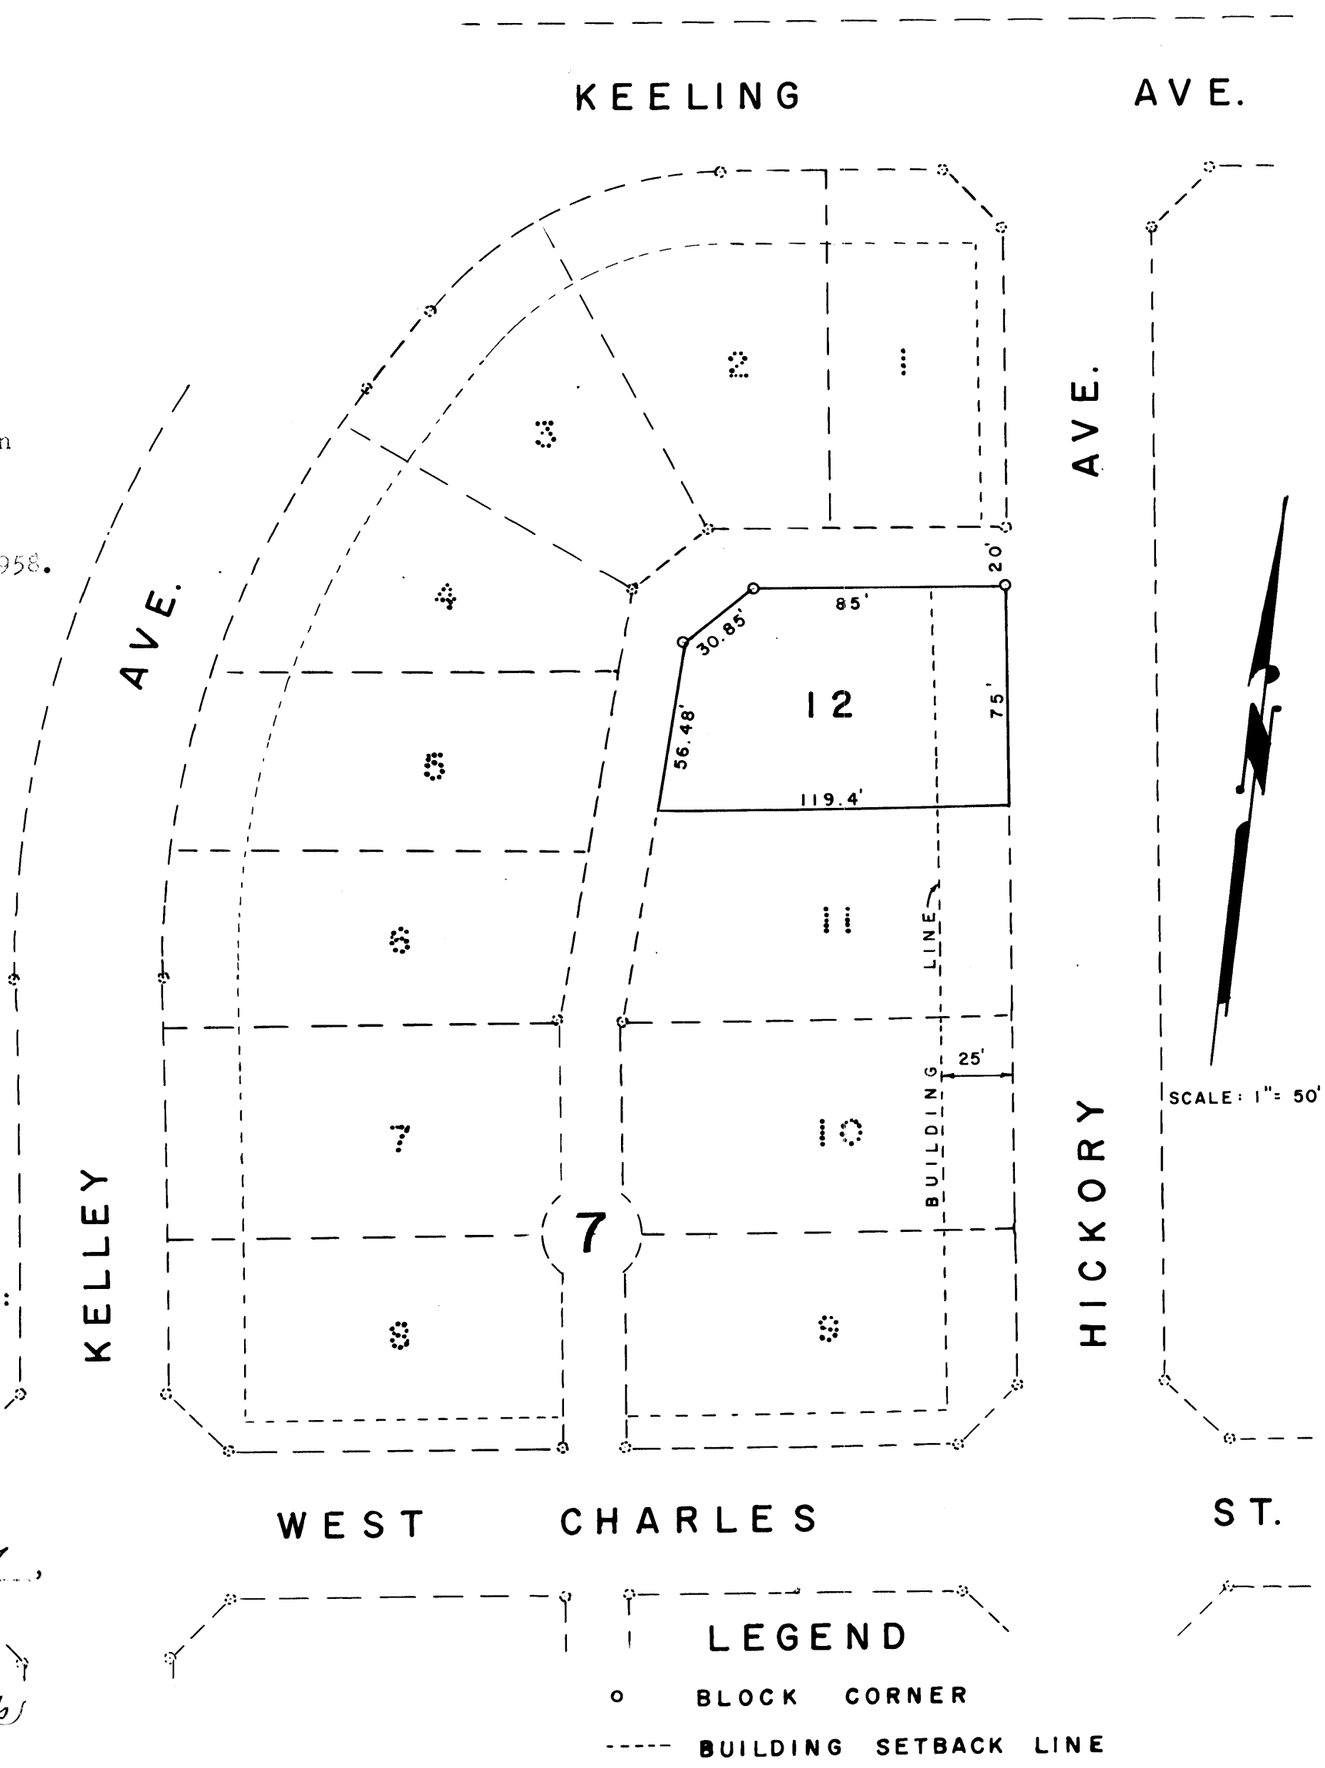

NOTE: THIS REPLAT MADE FOR THE SOLE PURPOSE OF CORRECTING LOT DIMENSION SHOWN IN ERROR ON THE ORIGINAL PLAT.