PLAT OF
SHELL OIL COMPANY FACILITIES IN
SECTION 25, BLOCK 44, T-2-S, T. & P. RY. CO. SURVEY,
ECTOR COUNTY, TEXAS

"EAST HARPER UNIT"

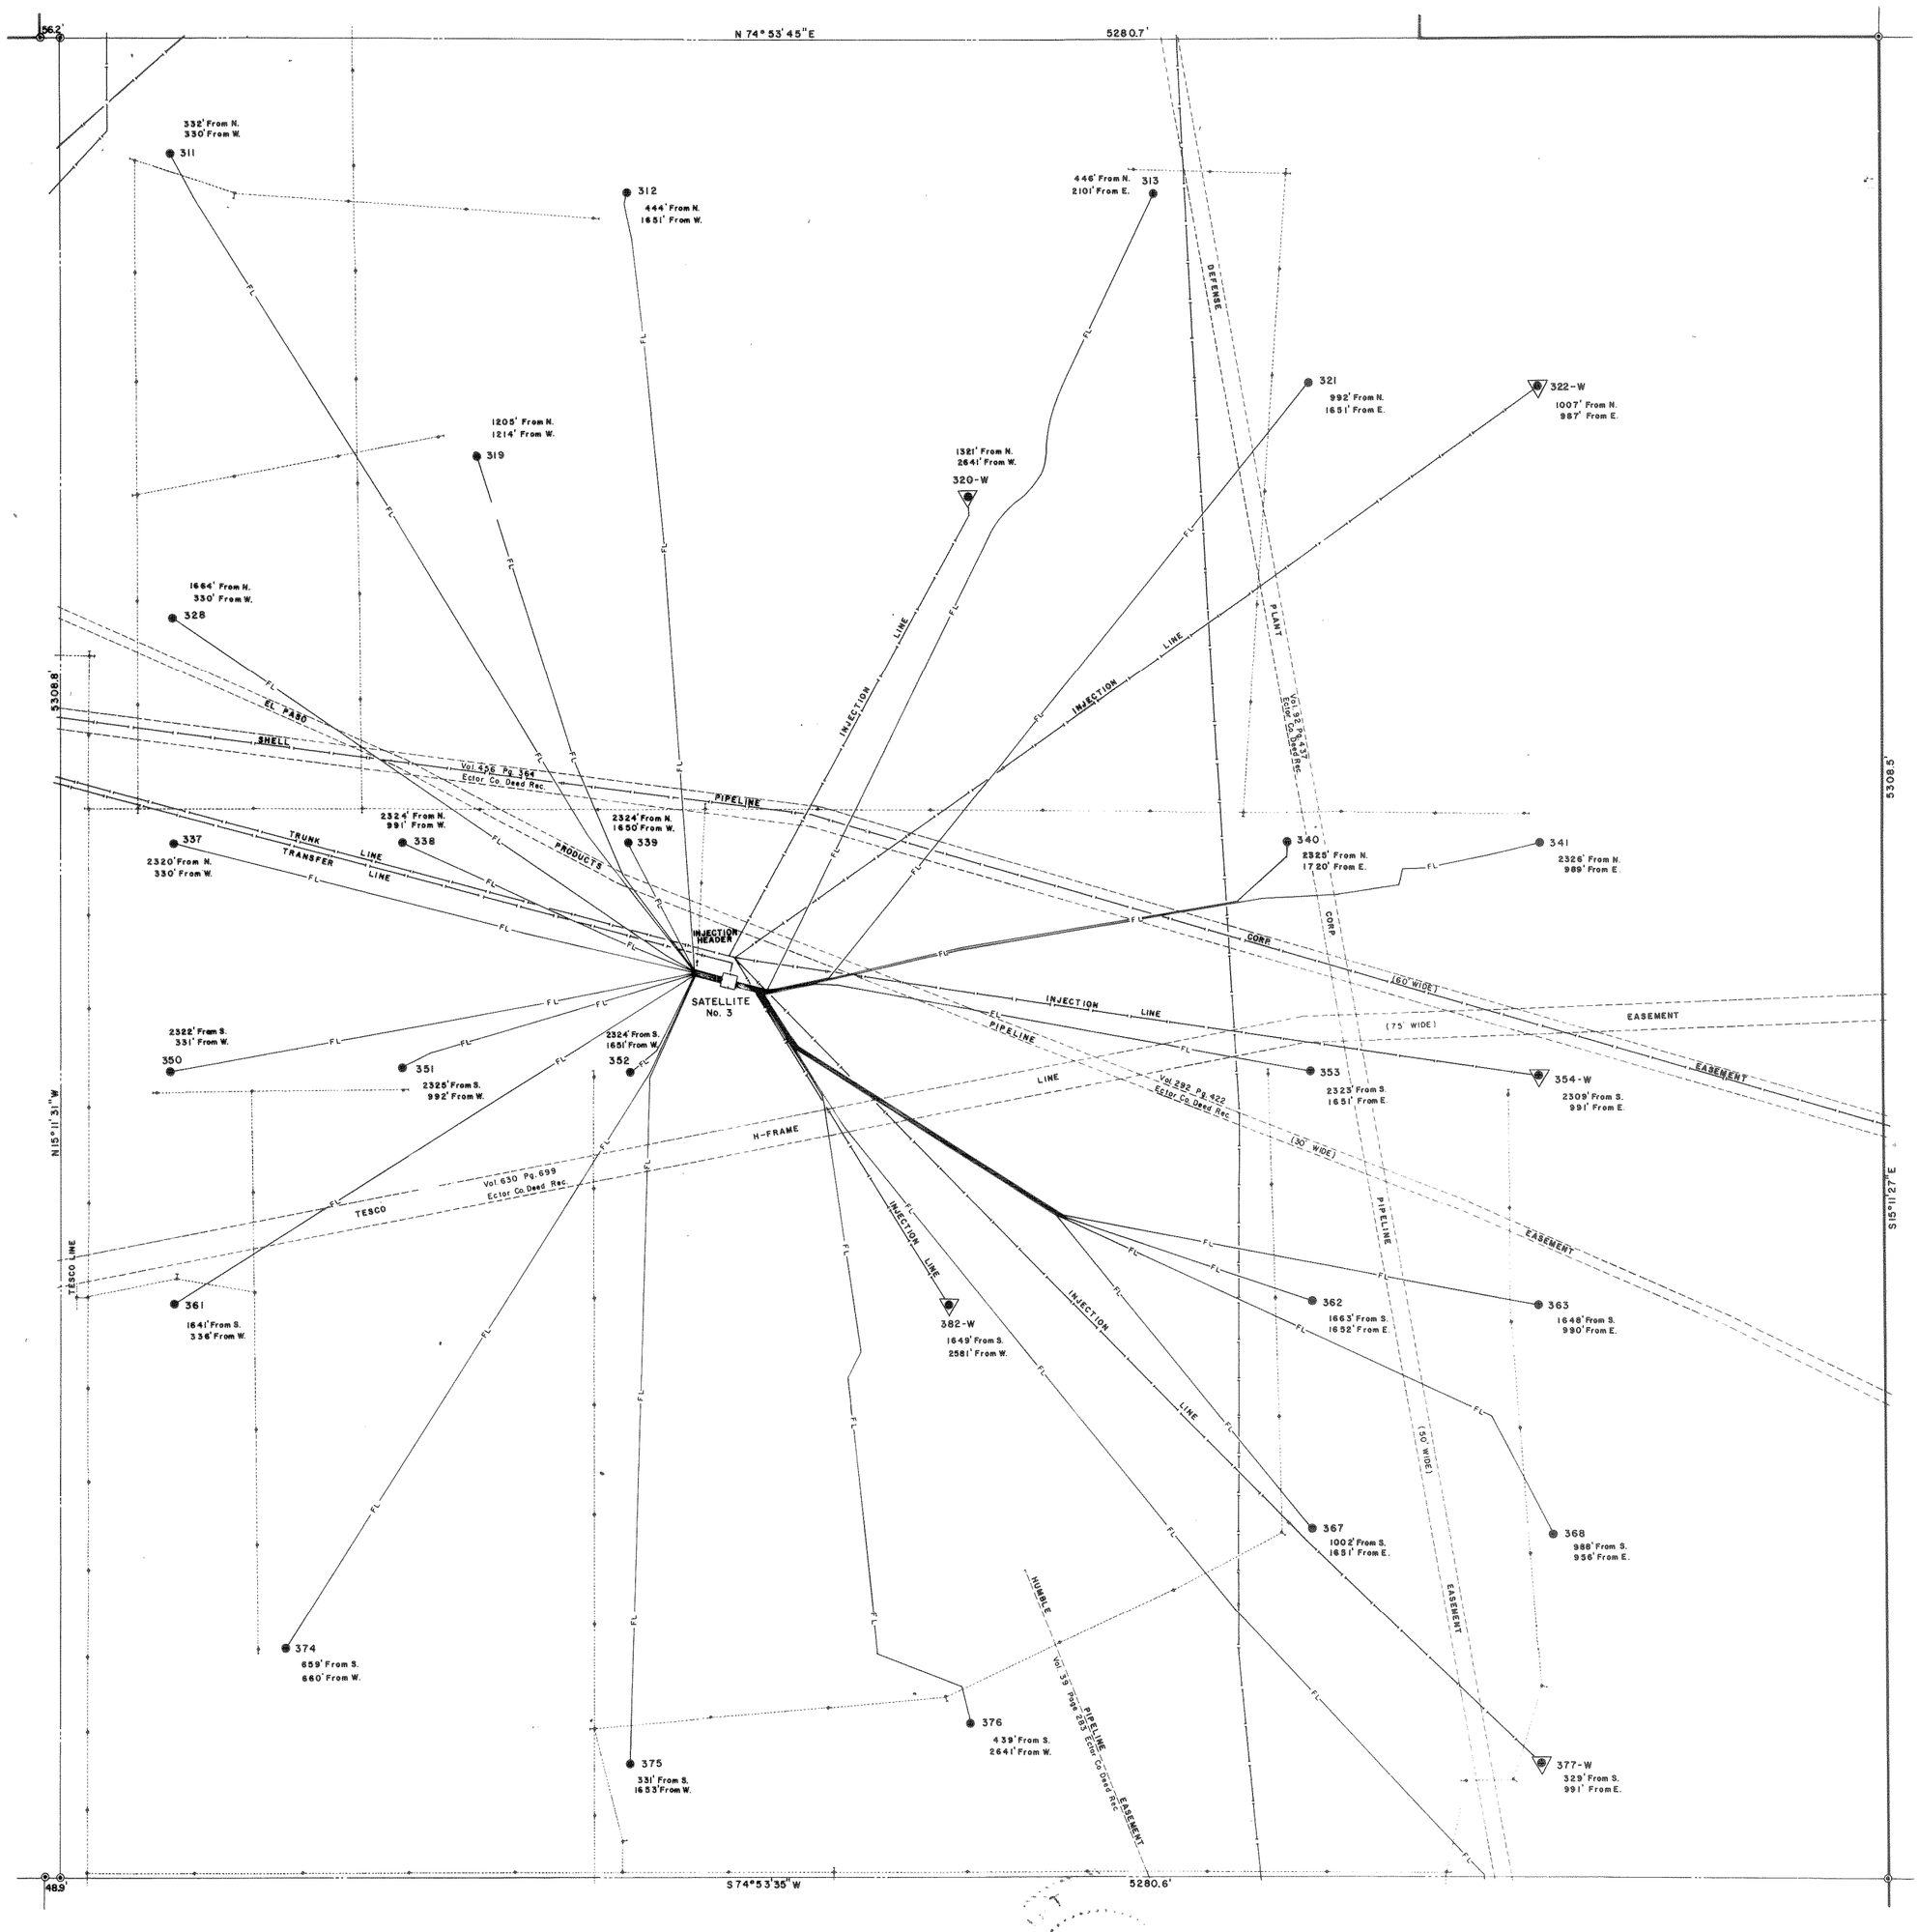

LEGEND

- = PRODUCING WELL
- = PLUGGED AND ABANDONED WELL
- = INJECTION WELL
- = SURFACE FLOW LINE
- = UNDERGROUND PIPELINE
- = ELECTRIC LINE
- = SECTION CORNER
- = SECTION LINE
- = LEASE BOUNDARY

2325' From N.
1720' From E. = WELL LOCATION-RELATIVE TO SECTION LINE

THE STATE OF TEXAS
COUNTY OF ECTOR

I, Gary N. Haner, a Registered Public Surveyor of the State of Texas, do hereby certify that the plat hereon of Shell Oil Company Facilities in Section 25, Block 44, T-2-S, T & P Ry Co. Survey, Ector County, Texas, represents a survey actually made on the ground under my supervision.

Dated: October 18, 1982

WEST TEXAS CONSULTANTS, INC.

By: Gary N. Haner
Registered Public Surveyor

STATE OF TEXAS
GARY N. HANER
2155
REGISTERED
PUBLIC SURVEYOR

"EAST HARPER UNIT"
34804

FILED FOR RECORD THIS 29th DAY OF October, 1982, AT 8 A.M. RECORDED
THIS 29th DAY OF October, 1982, AT 8 A.M. IN CABINET
A, PAGE 47B, ECTOR COUNTY PLAT RECORDS.

Lucille Worley
COUNTY CLERK OF ECTOR COUNTY, TEXAS

47-B

34804