PLAT OF
SHELL OIL COMPANY FACILITIES IN
SECTION 35, BLOCK 44, T-2-S, T. & P. RY. CO. SURVEY,
ECTOR COUNTY, TEXAS

"EAST HARPER UNIT"

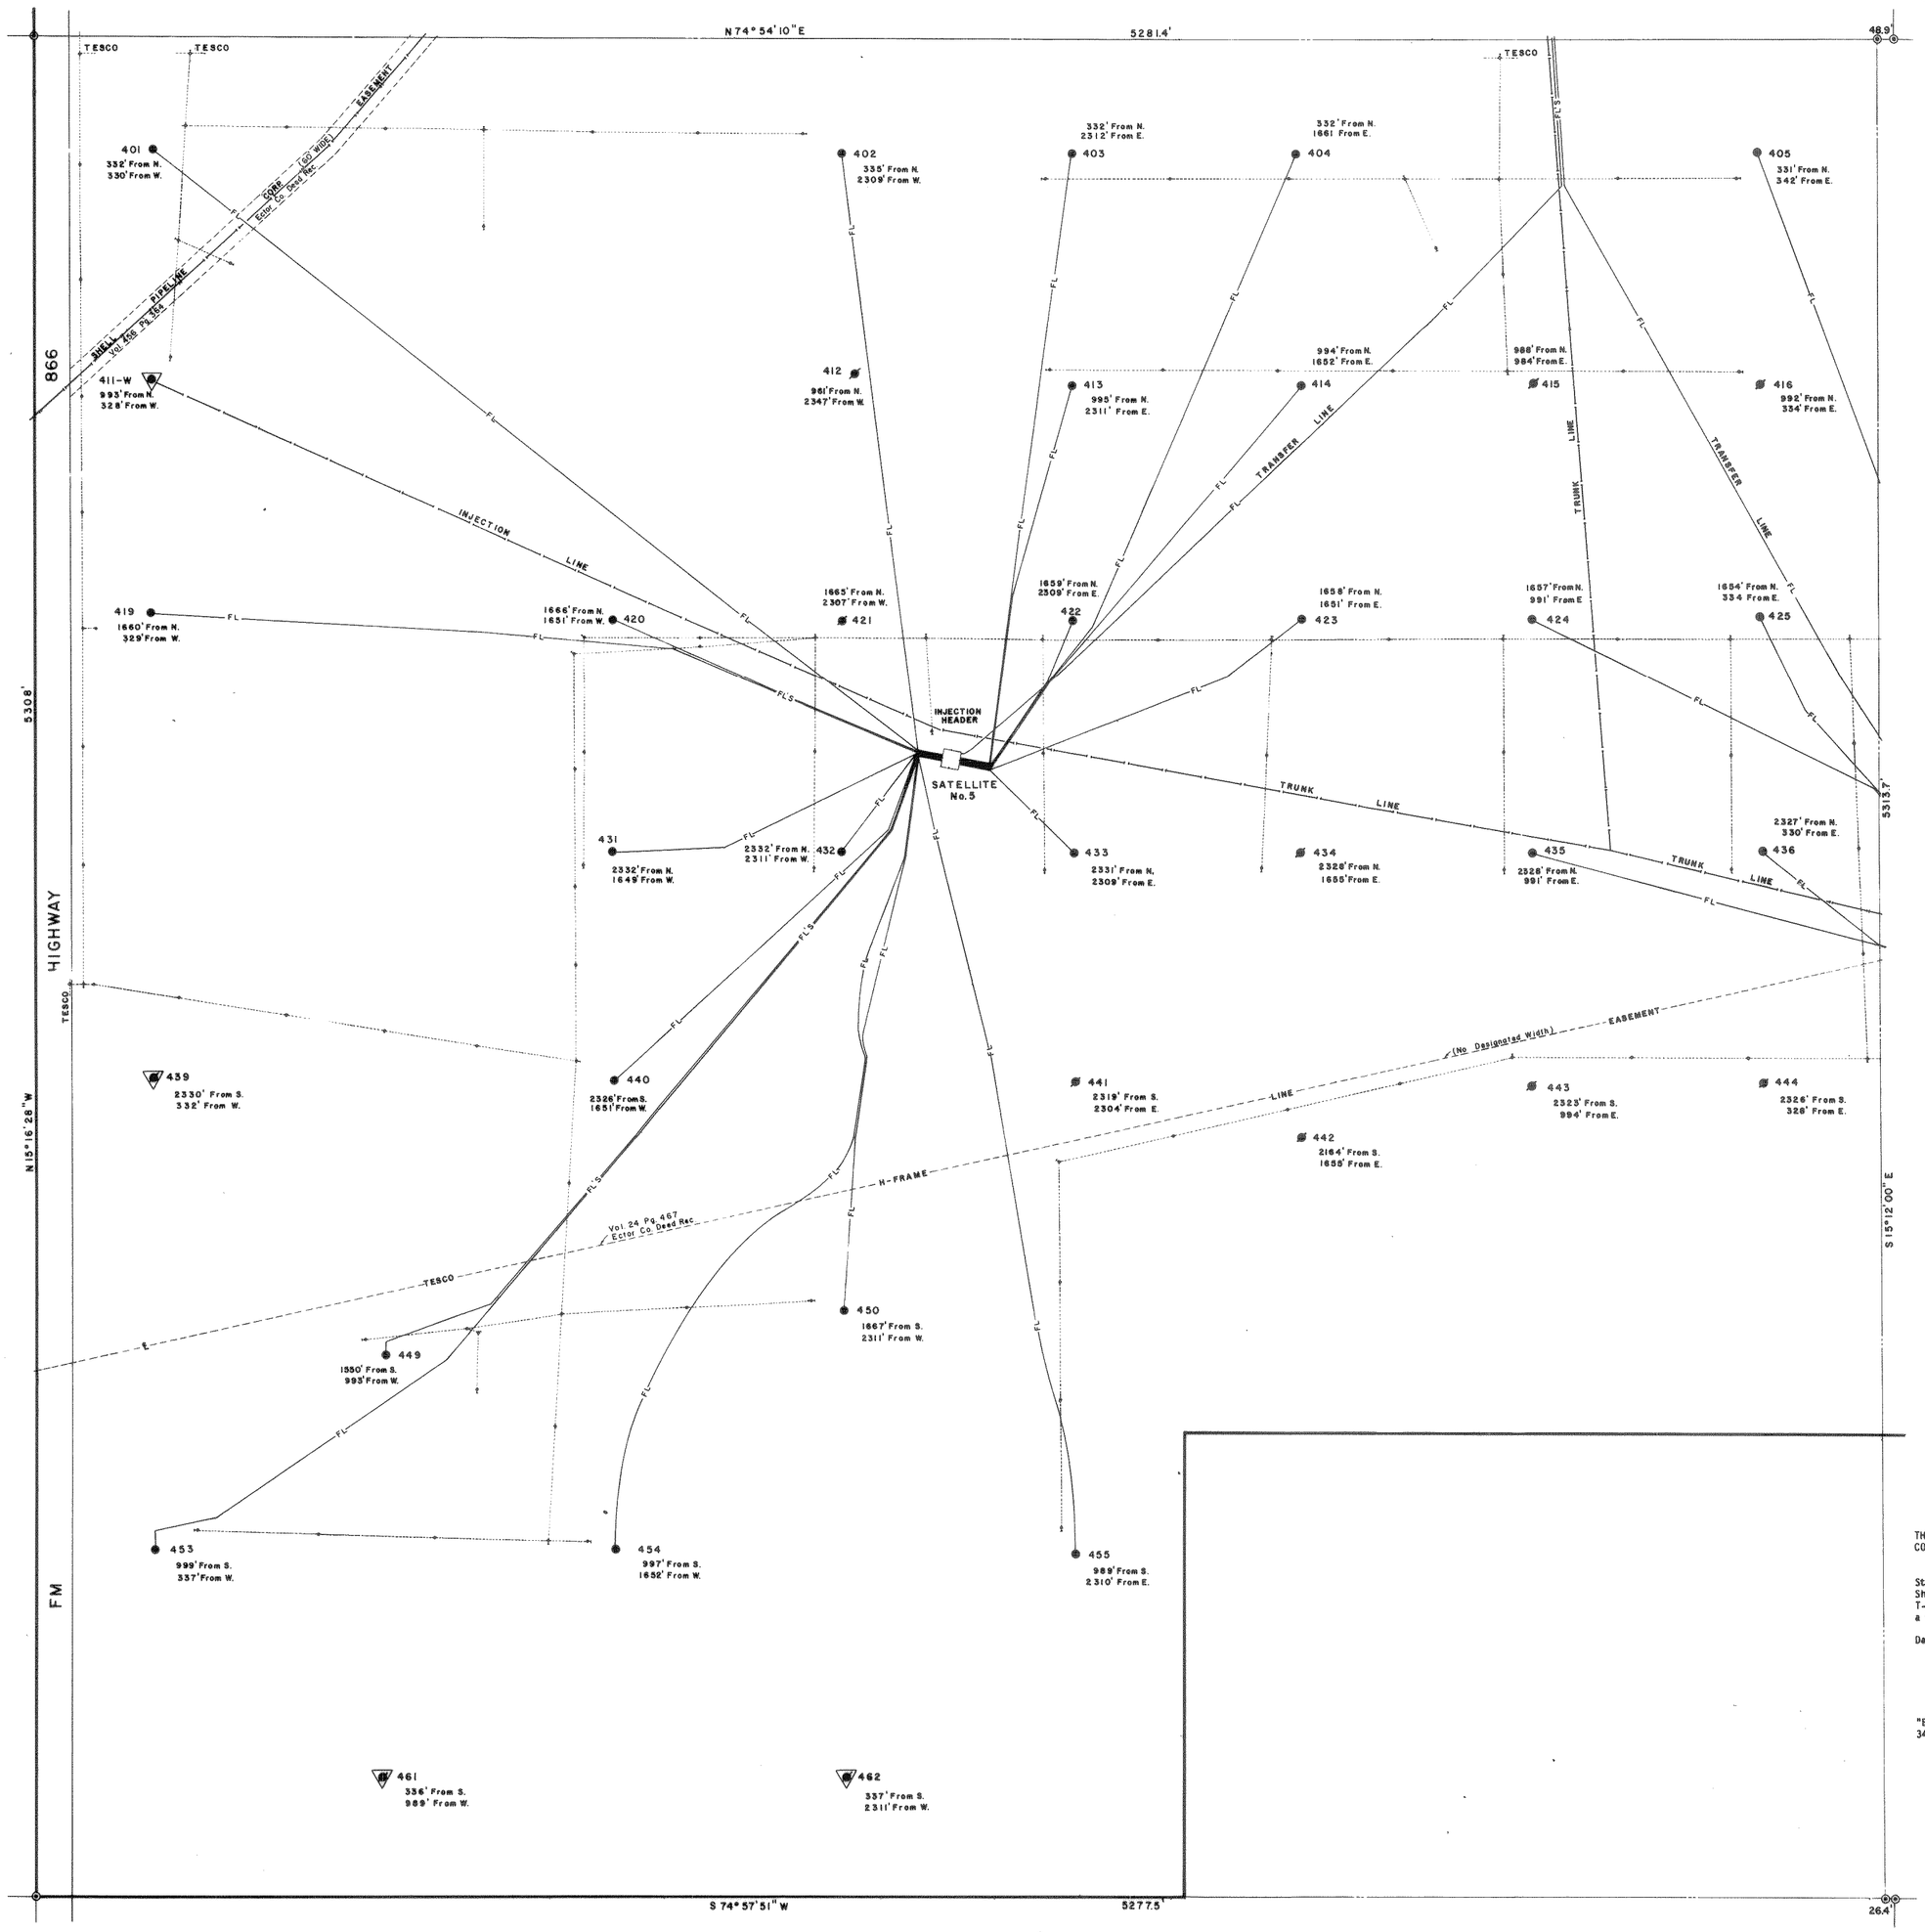

LEGEND

- ● = PRODUCING WELL
- ⊘ = PLUGGED & ABANDONED WELL
- ▽ = INJECTION WELL
- —FL— = SURFACE FLOW LINE
- ——— = UNDERGROUND PIPELINE
- ····· = ELECTRIC LINE
- ⊗ = SECTION CORNER
- ——— = SECTION LINE
- ——— = LEASE BOUDARY
- 2325' From N. / 1720' From E = WELL LOCATION-RELATIVE TO SECTION LINE

THE STATE OF TEXAS
COUNTY OF ECTOR

I, Gary N. Haner, a Registered Public Surveyor of the State of Texas, do hereby certify that the plat hereon of Shell Oil Company Facilities in Section 35, Block 44, T-2-S, T & P Ry Co. Survey, Ector County, Texas, represents a survey actually made on the ground under my supervision.

Dated: October 18, 1982

WEST TEXAS CONSULTANTS, INC.

By: Gary N. Haner
Gary N. Haner
Registered Public Surveyor

STATE OF TEXAS
GARY N. HANER
2155
REGISTERED PUBLIC SURVEYOR

"EAST HARPER UNIT"
34804

FILED FOR RECORD THIS 29th DAY OF October, 1982, AT 8 A.M. RECORDED
THIS 29th DAY OF October, 1982, AT 8 A.M. IN CABINET
A, PAGE 46 C, ECTOR COUNTY PLAT RECORDS.

Lucille Wolz
COUNTY CLERK OF ECTOR COUNTY, TEXAS

46-C