26

EASTLAND GARDENS

N. . Part of Sec. 25, Blk. 42, T. 2 S., T. & P. Ry. Co. Survey

Ector County, Texas

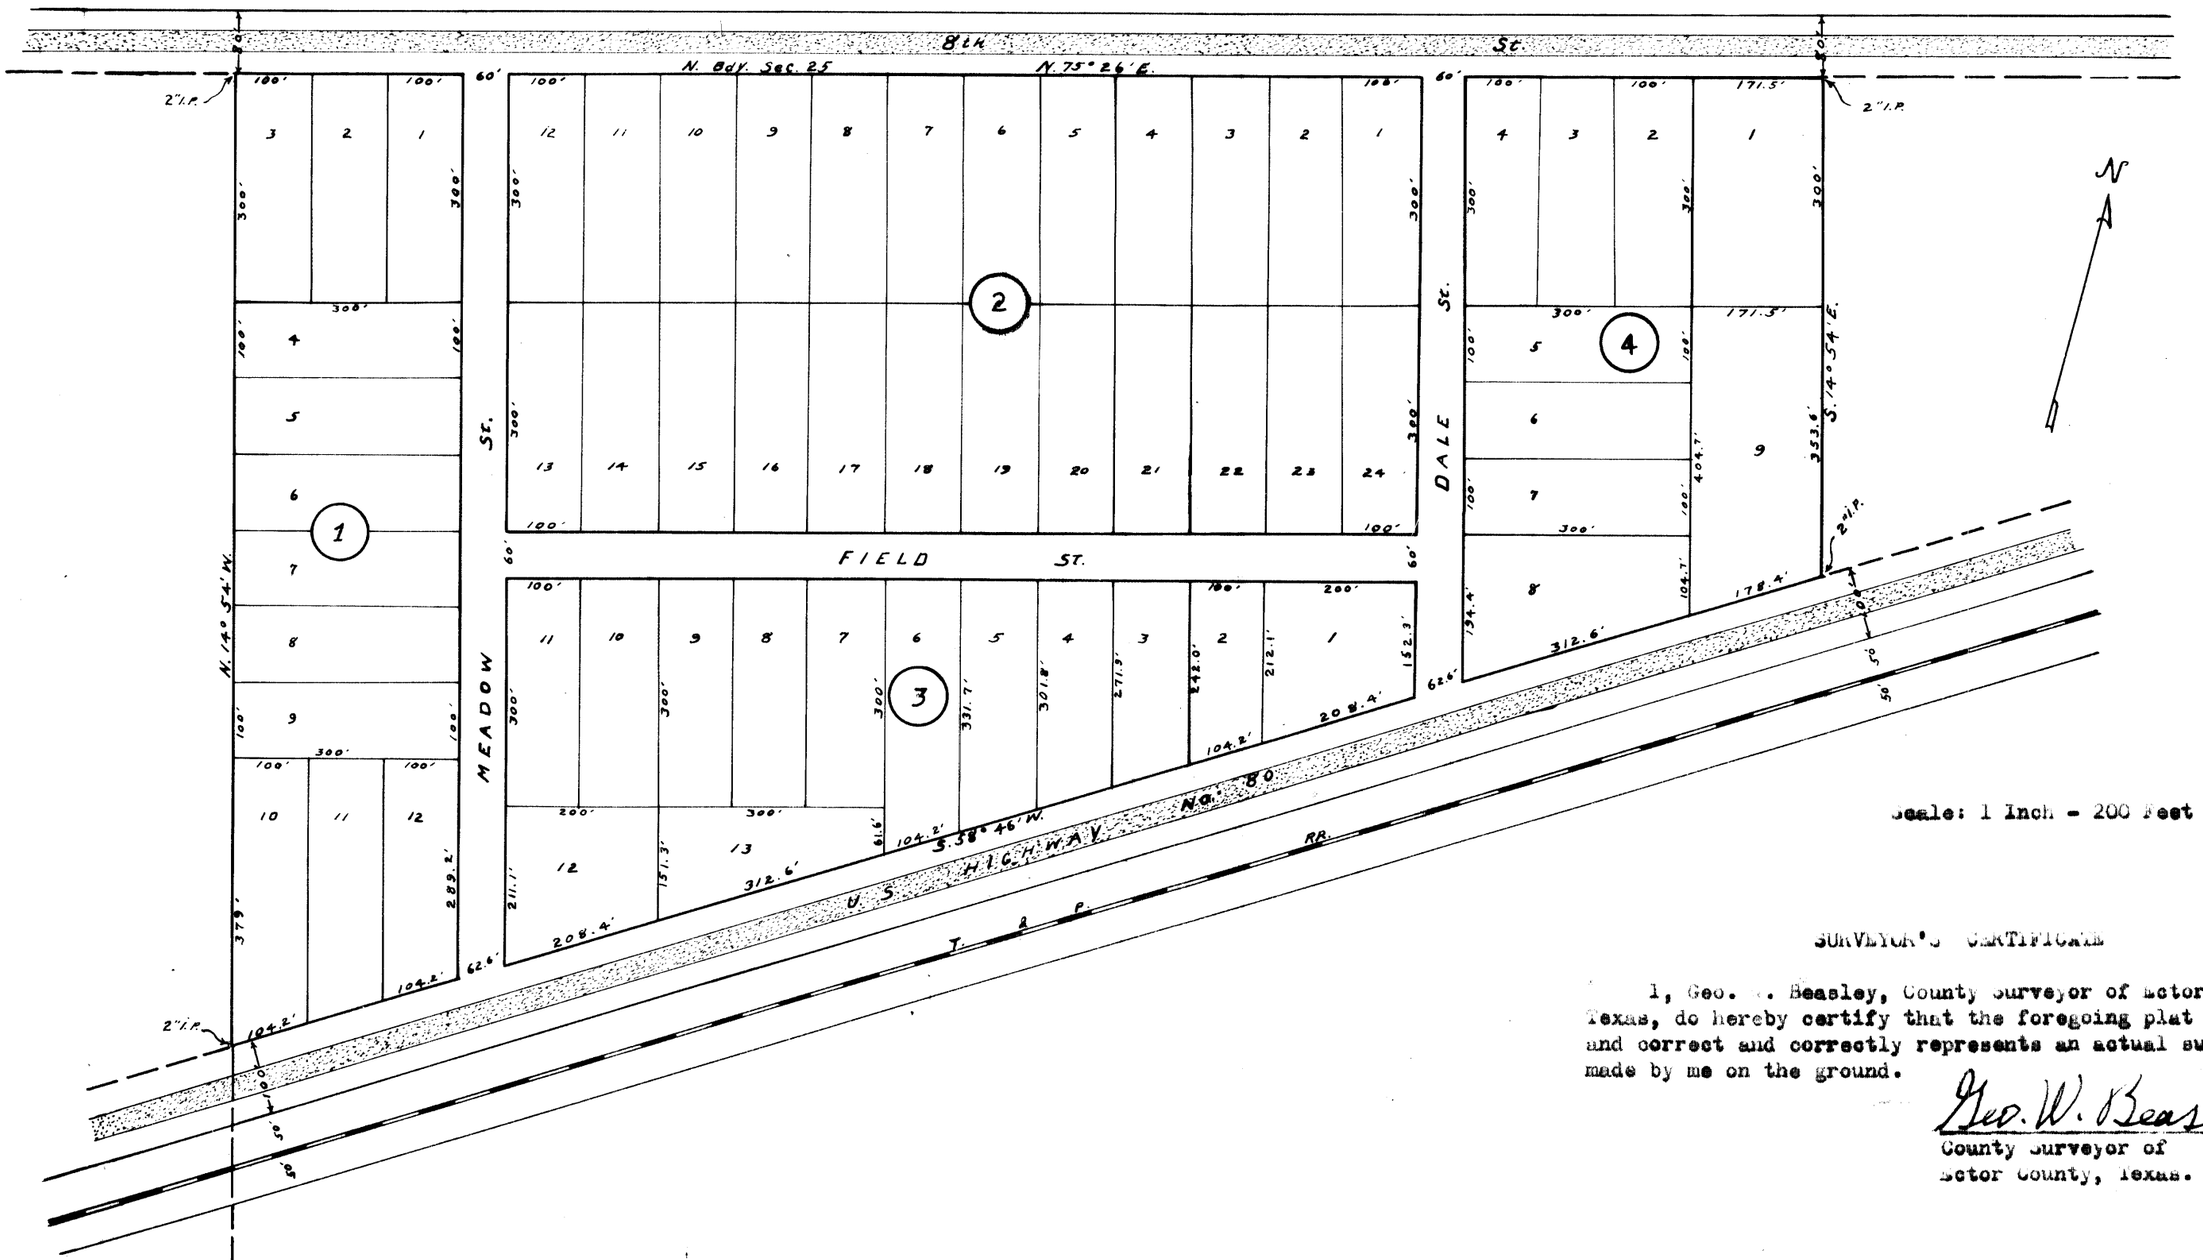

SURVEYOR'S CERTIFICATE

I, Geo. W. Beasley, County Surveyor of Ector County, Texas, do hereby certify that the foregoing plat is true and correct and correctly represents an actual survey as made by me on the ground.

Geo. W. Beasley
County Surveyor of
Ector County, Texas.

DEDICATION

STATE OF TEXAS }
COUNTY OF ECTOR }

I, Geo. F. O'Connor, being the owner of the tract of land shown on the foregoing plat, having caused the same to be surveyed and platted, do hereby dedicate forever to the Public use the streets and alleys shown on said plat. Said tract as platted shall be known hereafter as Eastland Gardens.

This tract has never been any part of my homestead.

This 9 day of July, 1945.

ACKNOWLEDGMENT

STATE OF TEXAS }
COUNTY OF ECTOR }

BEFORE ME, the undersigned authority in and for said County and State, on this day personally appeared Geo. F. O'Connor, known to me to be the person whose name is subscribed to the foregoing instrument, and acknowledged to me that he executed the same for the purposes and consideration therein expressed.

GIVEN UNDER MY HAND AND SEAL OF OFFICE, this 9 day of July, 1945.