82-167-L

EAST RIDGE ADDITION

2ND FILING

BEING 2.933 ACRES OF LAND IN SECTION 17
BLOCK 41, T-2-S T & P RR. CO. SURVEY
ECTOR COUNTY, TEXAS

CURVE DATA			
CV.	R	Δ	L
1	3474.04'	6° 22' 57"	386.99'
2	5664.60'	3° 03' 35"	302.50'

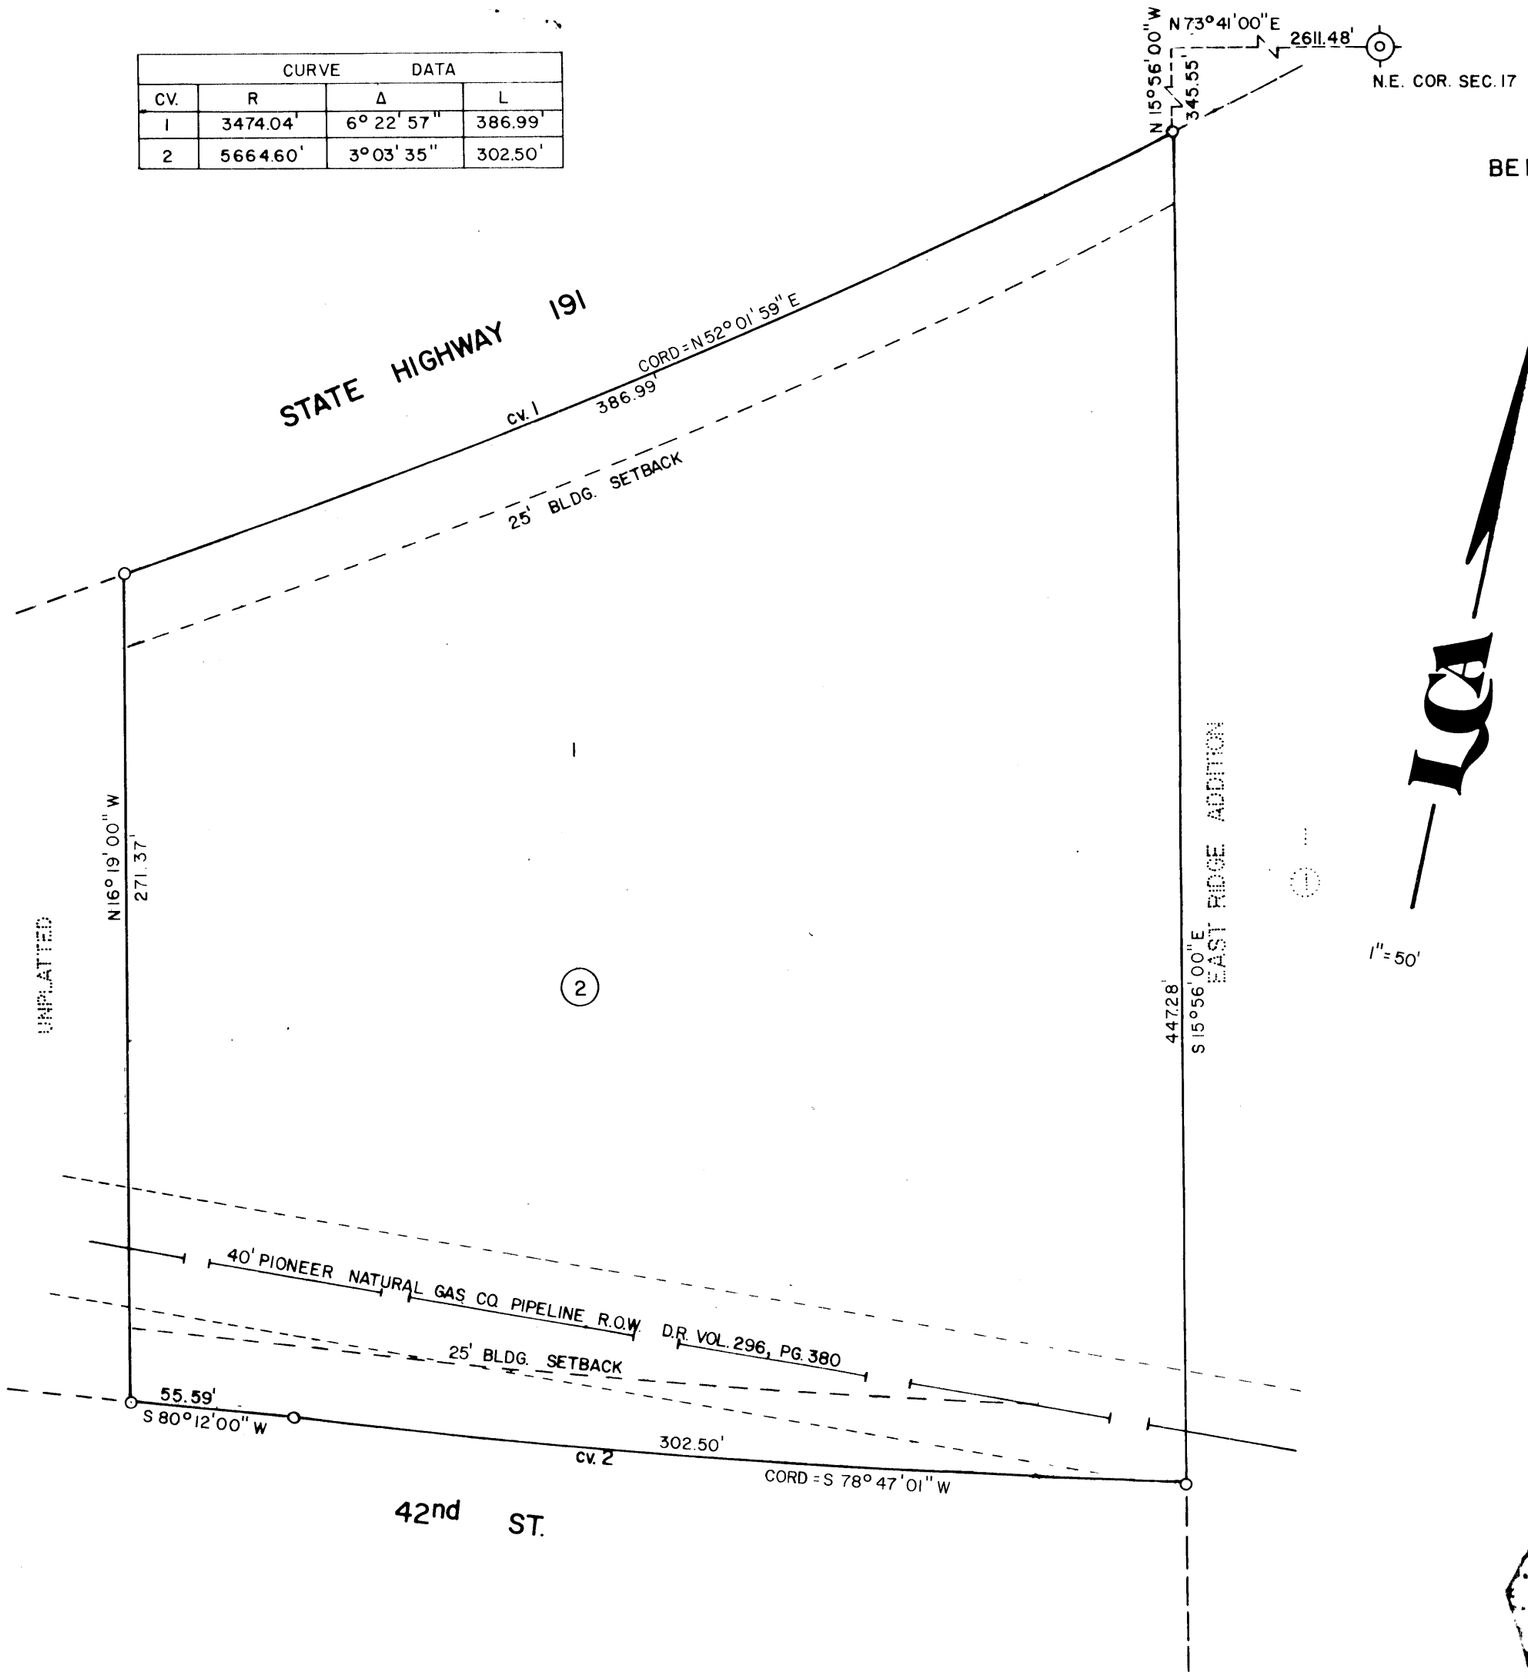

1" = 50'

THAT I, JOHN F. LANDGRAF, DO HEREBY CERTIFY THAT I PREPARED THIS PLAT FROM AN ACTUAL AND ACCURATE SURVEY OF THE LAND AND THAT THE CORNER MONUMENTS SHOWN HEREON WERE PROPERLY PLACED UNDER MY SUPERVISION.

DATED: 24 June 1982. John F. Landgraf
REGISTERED PUBLIC SURVEYOR

STATE OF TEXAS
JOHN F. LANDGRAF
REGISTERED PUBLIC SURVEYOR

CERTIFICATE OF DIRECTOR OF PUBLIC WORKS

I HEREBY CERTIFY THAT ALL REQUIREMENTS OF THE "URBAN DEVELOPMENT ORDINANCE" CONCERNING SUBMISSION AND/OR APPROVAL OF INFORMATION AND DATA TO THE DIRECTOR OF PUBLIC WORKS AND THE CITY ENGINEER REQUIRED FOR FINAL PLAT APPROVAL HAVE BEEN COMPLIED WITH FOR THIS SUBMISSION.

DATED: 7-8 1982. Bobby Inglish
DIRECTOR OF PUBLIC WORKS

APPROVED THIS 24TH DAY OF JUNE, 9182, BY THE PLANNING BOARD OF THE CITY OF ODESSA, TEXAS.

Lorene Formby — Judy L. Miller
CHAIRMAN — DIRECTOR OF PLANNING

APPROVED THIS 13TH DAY OF JULY, 1982, BY THE CITY COUNCIL OF THE CITY OF ODESSA, TEXAS.

Ron Bryant, Mayor — John Wolcott — Sara Walker
MAYOR — CITY MANAGER — CITY SECRETARY

FILED FOR RECORD THIS 27th DAY OF July, 1982, AT 4P M. RECORDED THIS 27th DAY OF July, 1982, AT 4P M. IN CABINET A, PAGE 39B ECTOR COUNTY PLAT RECORDS.

Lucille Welz
COUNTY CLERK OF ECTOR COUNTY, TEXAS

STATE OF TEXAS)(
COUNTY OF ECTOR)(

KNOW ALL MEN BY THESE PRESENTS

THAT I, THE UNDERSIGNED OWNER OF THE LAND SHOWN ON THIS PLAT AND DESIGNATED AS EAST RIDGE ADDITION, 2ND FILING, AN ADDITION TO THE CITY OF ODESSA, ECTOR COUNTY, TEXAS, AND WHOSE NAME IS SUBSCRIBED HERETO THEREBY DEDICATED TO THE USE OF THE PUBLIC FOREVER ALL STREETS, ALLEYS, WATER COURSES, DRAINS, EASEMENTS, AND PUBLIC PLACES SHOWN THEREON FOR THE PURPOSES AND CONSIDERATION THEREIN EXPRESSED, AND AN EASEMENT OF EGRESS AND INGRESS FOR TRASH COLLECTION PURPOSES IS HEREBY GRANTED.

BY: Robert T. Warmann
ROBERT T. WARMANN, PRESIDENT
LORD OF LIFE LUTHERAN CHURCH

STATE OF TEXAS)(
COUNTY OF ECTOR)(

BEFORE ME THE UNDERSIGNED AUTHORITY

A NOTARY PUBLIC IN AND FOR THE COUNTY OF ECTOR AND THE STATE OF TEXAS, ON THIS DAY PERSONALLY APPEARED ROBERT T. WARMANN KNOWN TO ME TO BE THE PERSON WHOSE NAME IS SUBSCRIBED TO THE FOREGOING INSTRUMENT, AND ACKNOWLEDGED TO ME THAT HE EXECUTED THE SAME FOR THE PURPOSES AND CONSIDERATIONS THEREIN EXPRESSED AND IN THE CAPACITY THEREIN STATED.

GIVEN UNDER MY HAND AND SEAL OF OFFICE ON THIS 24th DAY OF JUNE, 1982.

NOTARY PUBLIC STATE OF TEXAS — ECTOR

Warren Raney, Jr.
NOTARY PUBLIC IN AND FOR ECTOR COUNTY, TEXAS

MY COMMISSION EXPIRES 4-14-85.