STATE OF TEXAS
COUNTY OF ECTOR

KNOW ALL MEN BY THESE PRESENTS

That I, D. W. Price, being the present owner of Lots 11 through 15, Block 2, Eastside Commercial Tracts, have caused the same to be replatted and resurveyed according to the plat herein, and do hereby designate such as "Replat of Lots 11 through 15, Block 2, Eastside Commercial Tracts", and do hereby dedicate the Streets and Alleys to the Public for their use, but, in the event said Streets and Alleys shall cease to be used as such, the title thereto shall revert to me, my heirs and assigns.

Witness my hand at Odessa this 11th day of July, 1957.

D. W. Price

D. W. Price

STATE OF TEXAS
COUNTY OF ECTOR

BEFORE ME, THE UNDERSIGNED AUTHORITY,
A Notary Public in and for the County of Ector, State of Texas, on this day personally appeared D. W. Price, known to me to be the person whose name is subscribed to the foregoing instrument and acknowledged to me that he executed the same for the purposes and considerations therein expressed.

Given under my hand and oath of office on this 11th day of July, 1957.

Gloria Jeanne Hyatt
Notary Public in and for Ector County, Texas

STATE OF TEXAS
COUNTY OF ECTOR

I, Wilbur L. Ash, Registered Public Surveyor of the State of Texas, do hereby certify that the above "Replat of Lots 11 through 15, Block 2, Eastside Commercial Tracts", represents a survey made by me on the ground in JULY, 1957.

STATE OF TEXAS
WILBUR L. ASH
1022
REGISTERED PUBLIC SURVEYOR

Wilbur L. Ash
Wilbur L. Ash, Registered Public Surveyor

This "Replat of Lots 11 through 15, Block 2, Eastside Commercial Tracts" is hereby approved:

Approved: Lincoln Parke Date: June 20, 1957
Chairman of Ector County Planning Board

Filed for record this 19 day of July, 1957, at 4 PM, Vol. 5 Page 40. Recorded this 19 day of July, 1957, at 4 PM.

Edna Smith
Edna Smith, County Clerk, Ector County, Texas
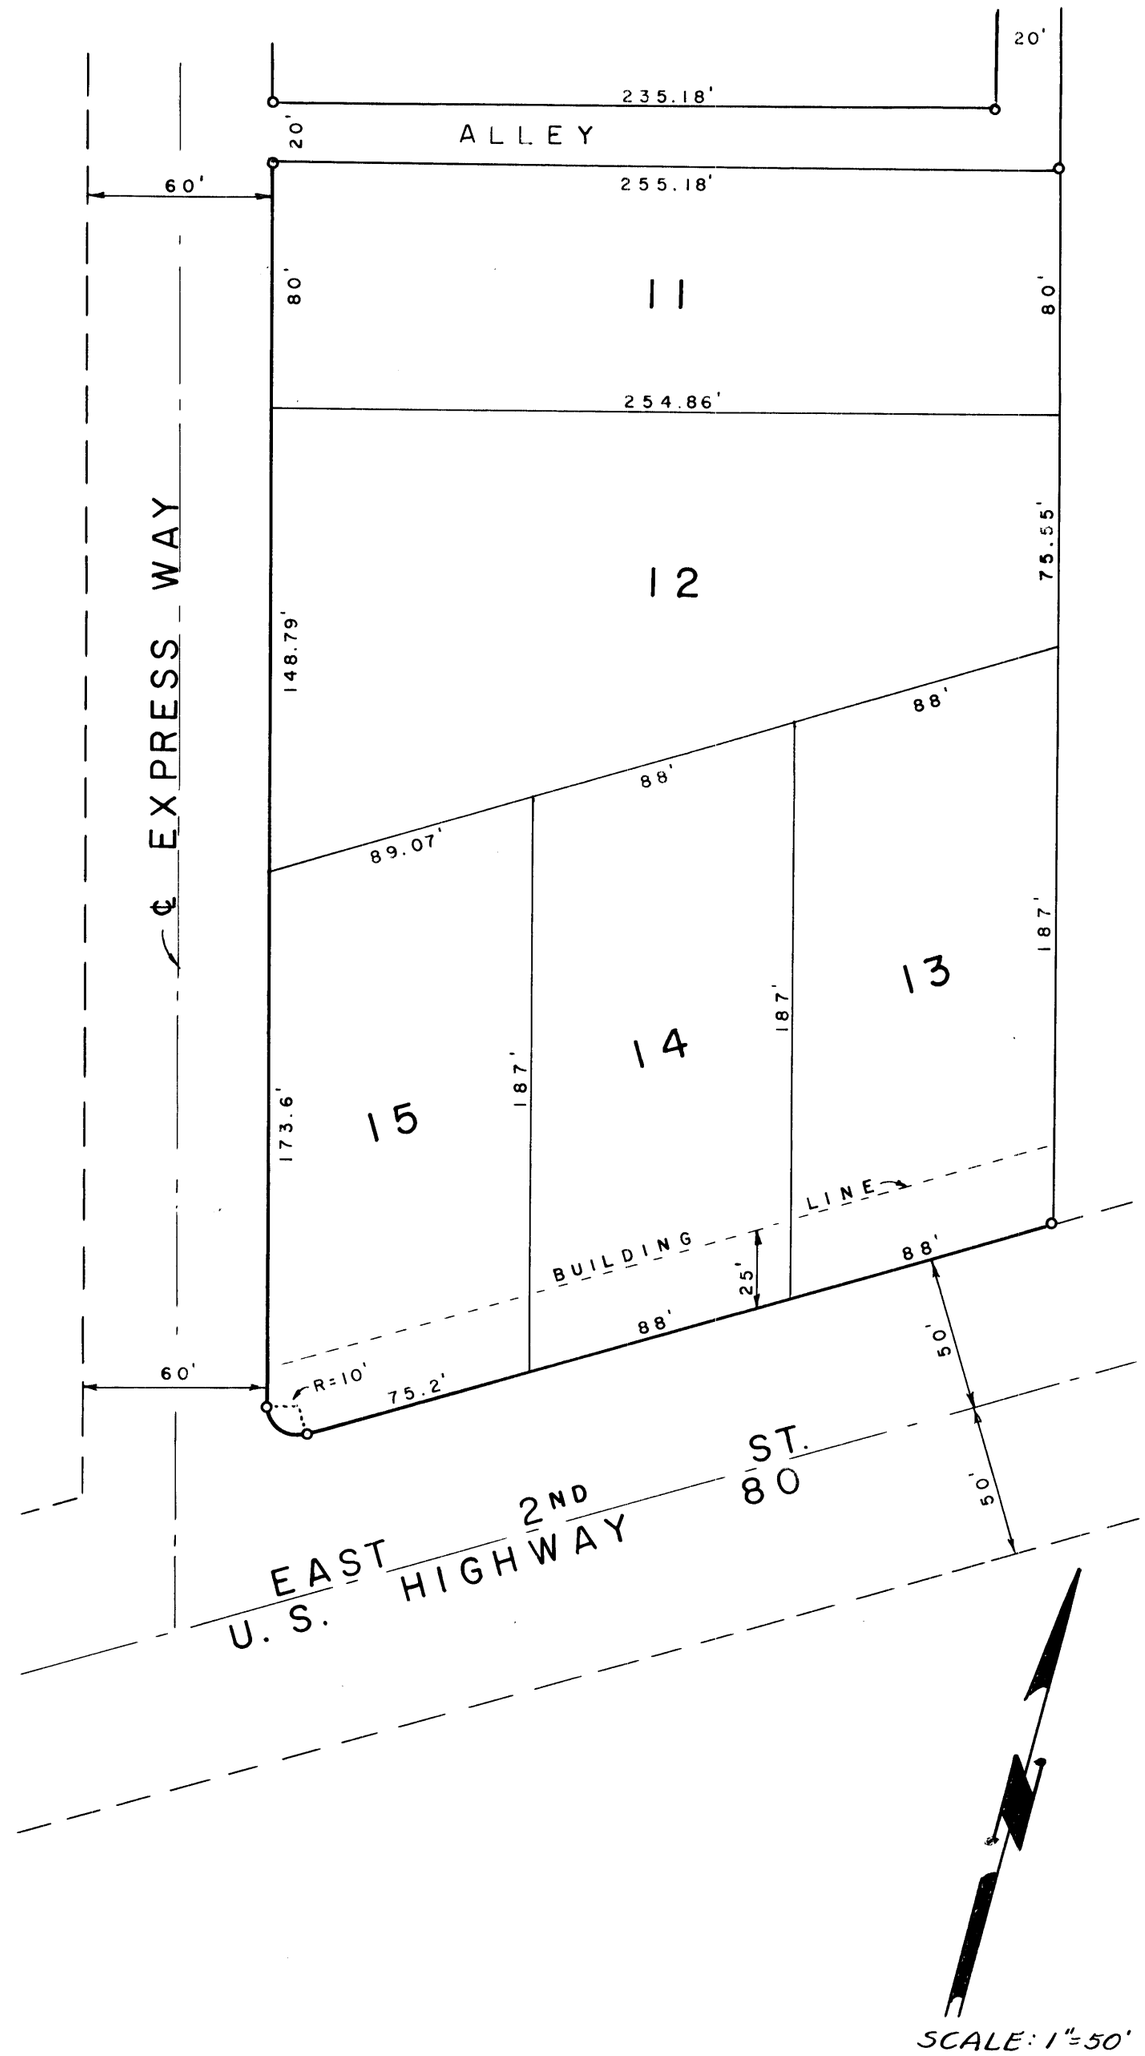
REPLAT OF LOTS 11 THRU 15, BLK. 2 EASTSIDE COMMERCIAL TRACTS