ECTOR CITY

ECTOR COUNTY
TEXS

STATE OF TEXAS }
ECTOR COUNTY }

I, William Alley, County Surveyor of Ector County, Texas, hereby certify that I have surveyed the tract of land shown on the annexed plat and have outlined the Blocks and lots as shown thereon and that said plat is correct.

William Alley
County Surveyor of Ector County, Texas.

STATE OF TEXAS }
ECTOR COUNTY }

I, J. P. Butler being the owner of the following described land, viz; Beginning at the S.E. Corner of Sec. 34, Block 44, Twp. 1 N. and running S 74°50' W 1840 ft. along the section line,

Thence N 15° 10' W 4734.7 ft.

Thence N 74° 50' E 1840 ft.

Thence S 15° 10' E 4734.7 ft. to the place of beginning; have caused the same to be surveyed and plated according to the annexed plat and do hereby dedicate to the Public Use forever the streets and alleys shown on said plat.

owner.

STATE OF TEXAS }
COUNTY of Midland }

Before me the undersigned athority a Notary Public in and for Midland County, Texas, personally appeared J. P. Butler known to me to be the person whose name is subscribed to the foregoing instrument and acknowledged that he executed the same for the purpose and consideration therein expressed.

Given under my hand and seal of office this 11 day of ~~April~~ May A.D. 1937.
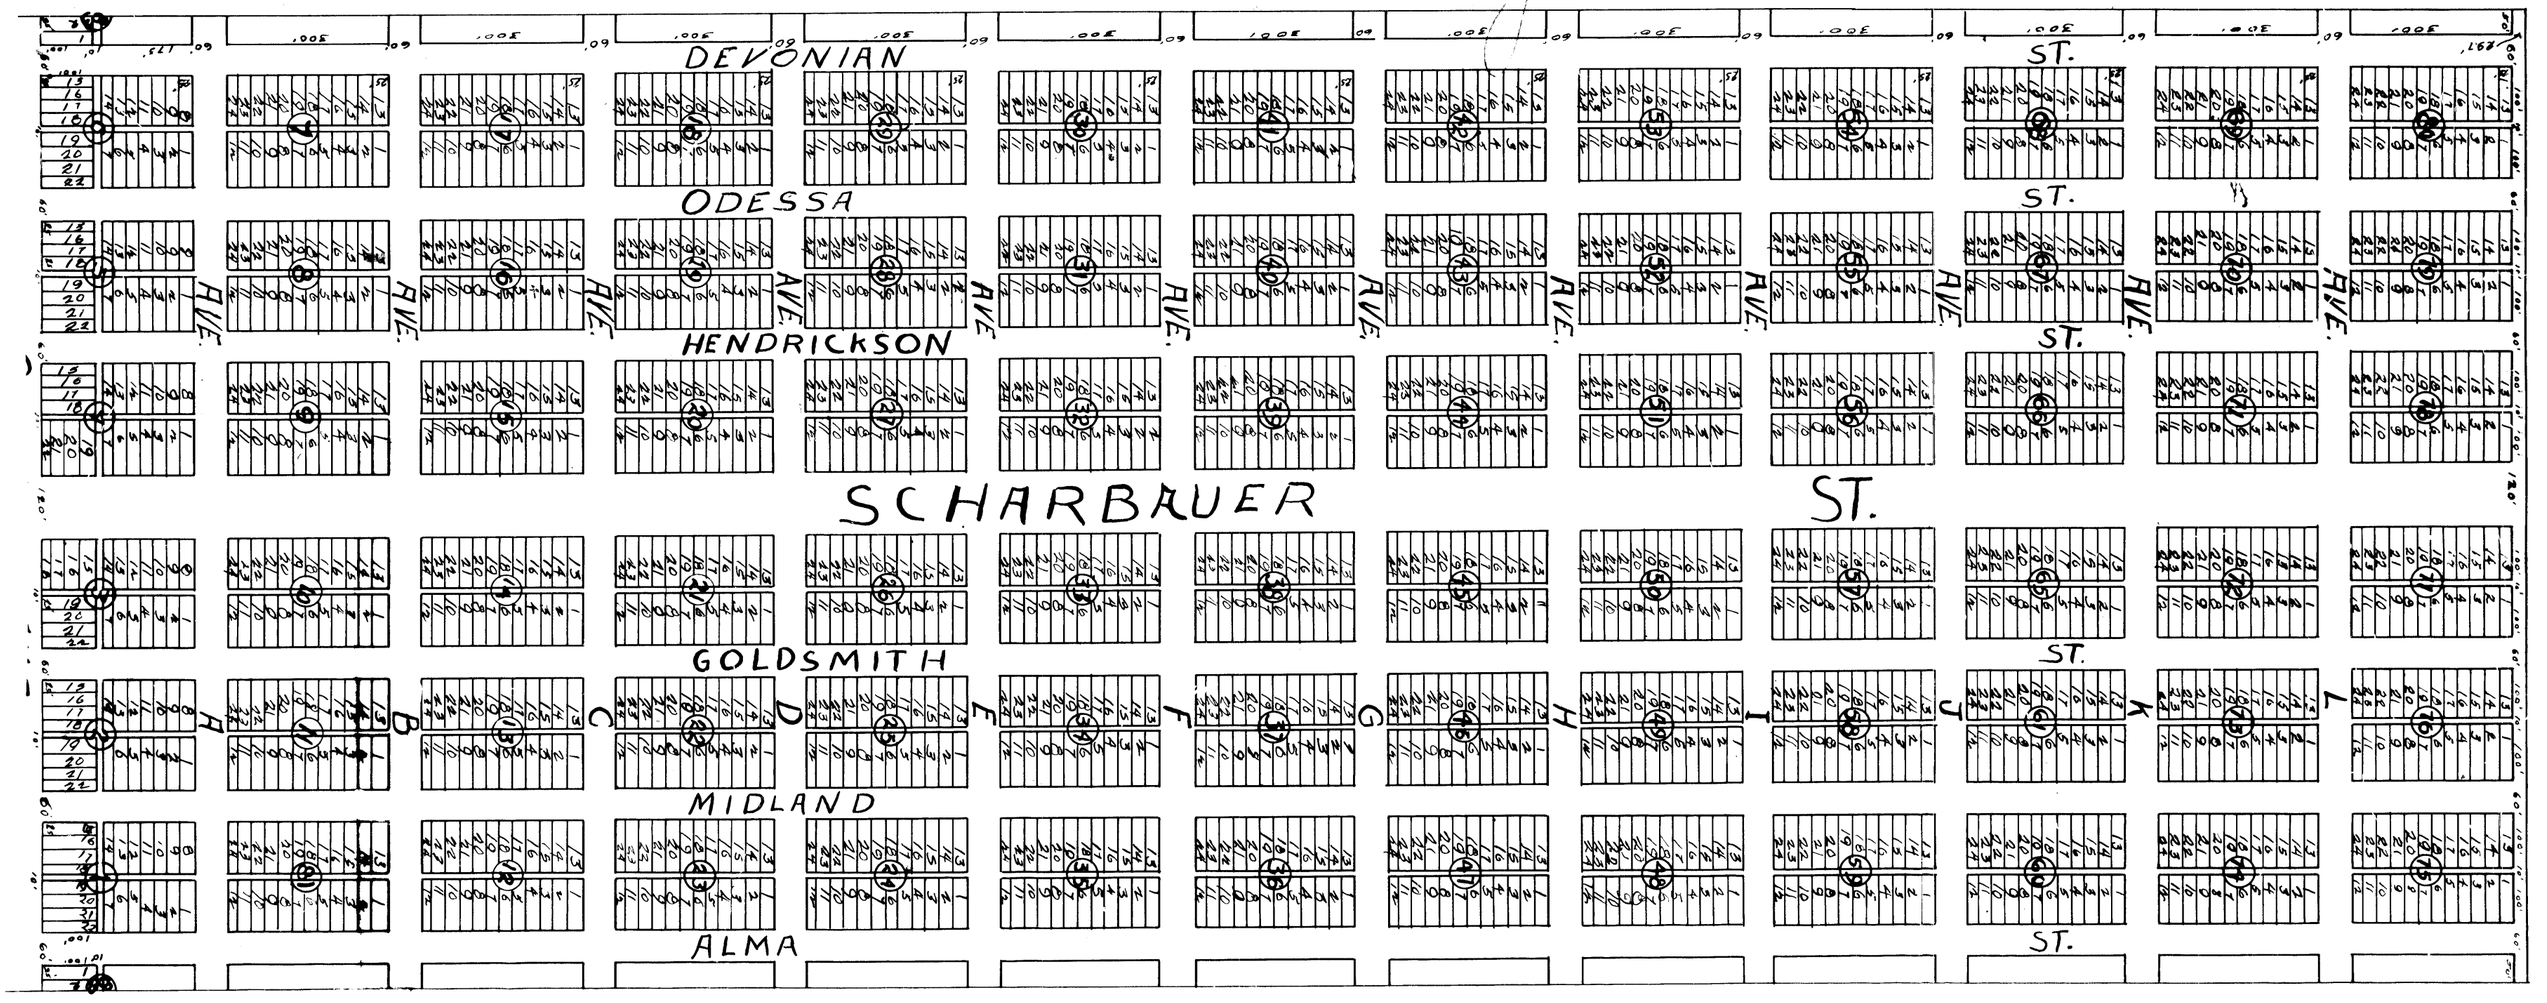
D. Lard
Notary Public in and for Midland County, Texas.