27.

# EDGEMERE ADDITION

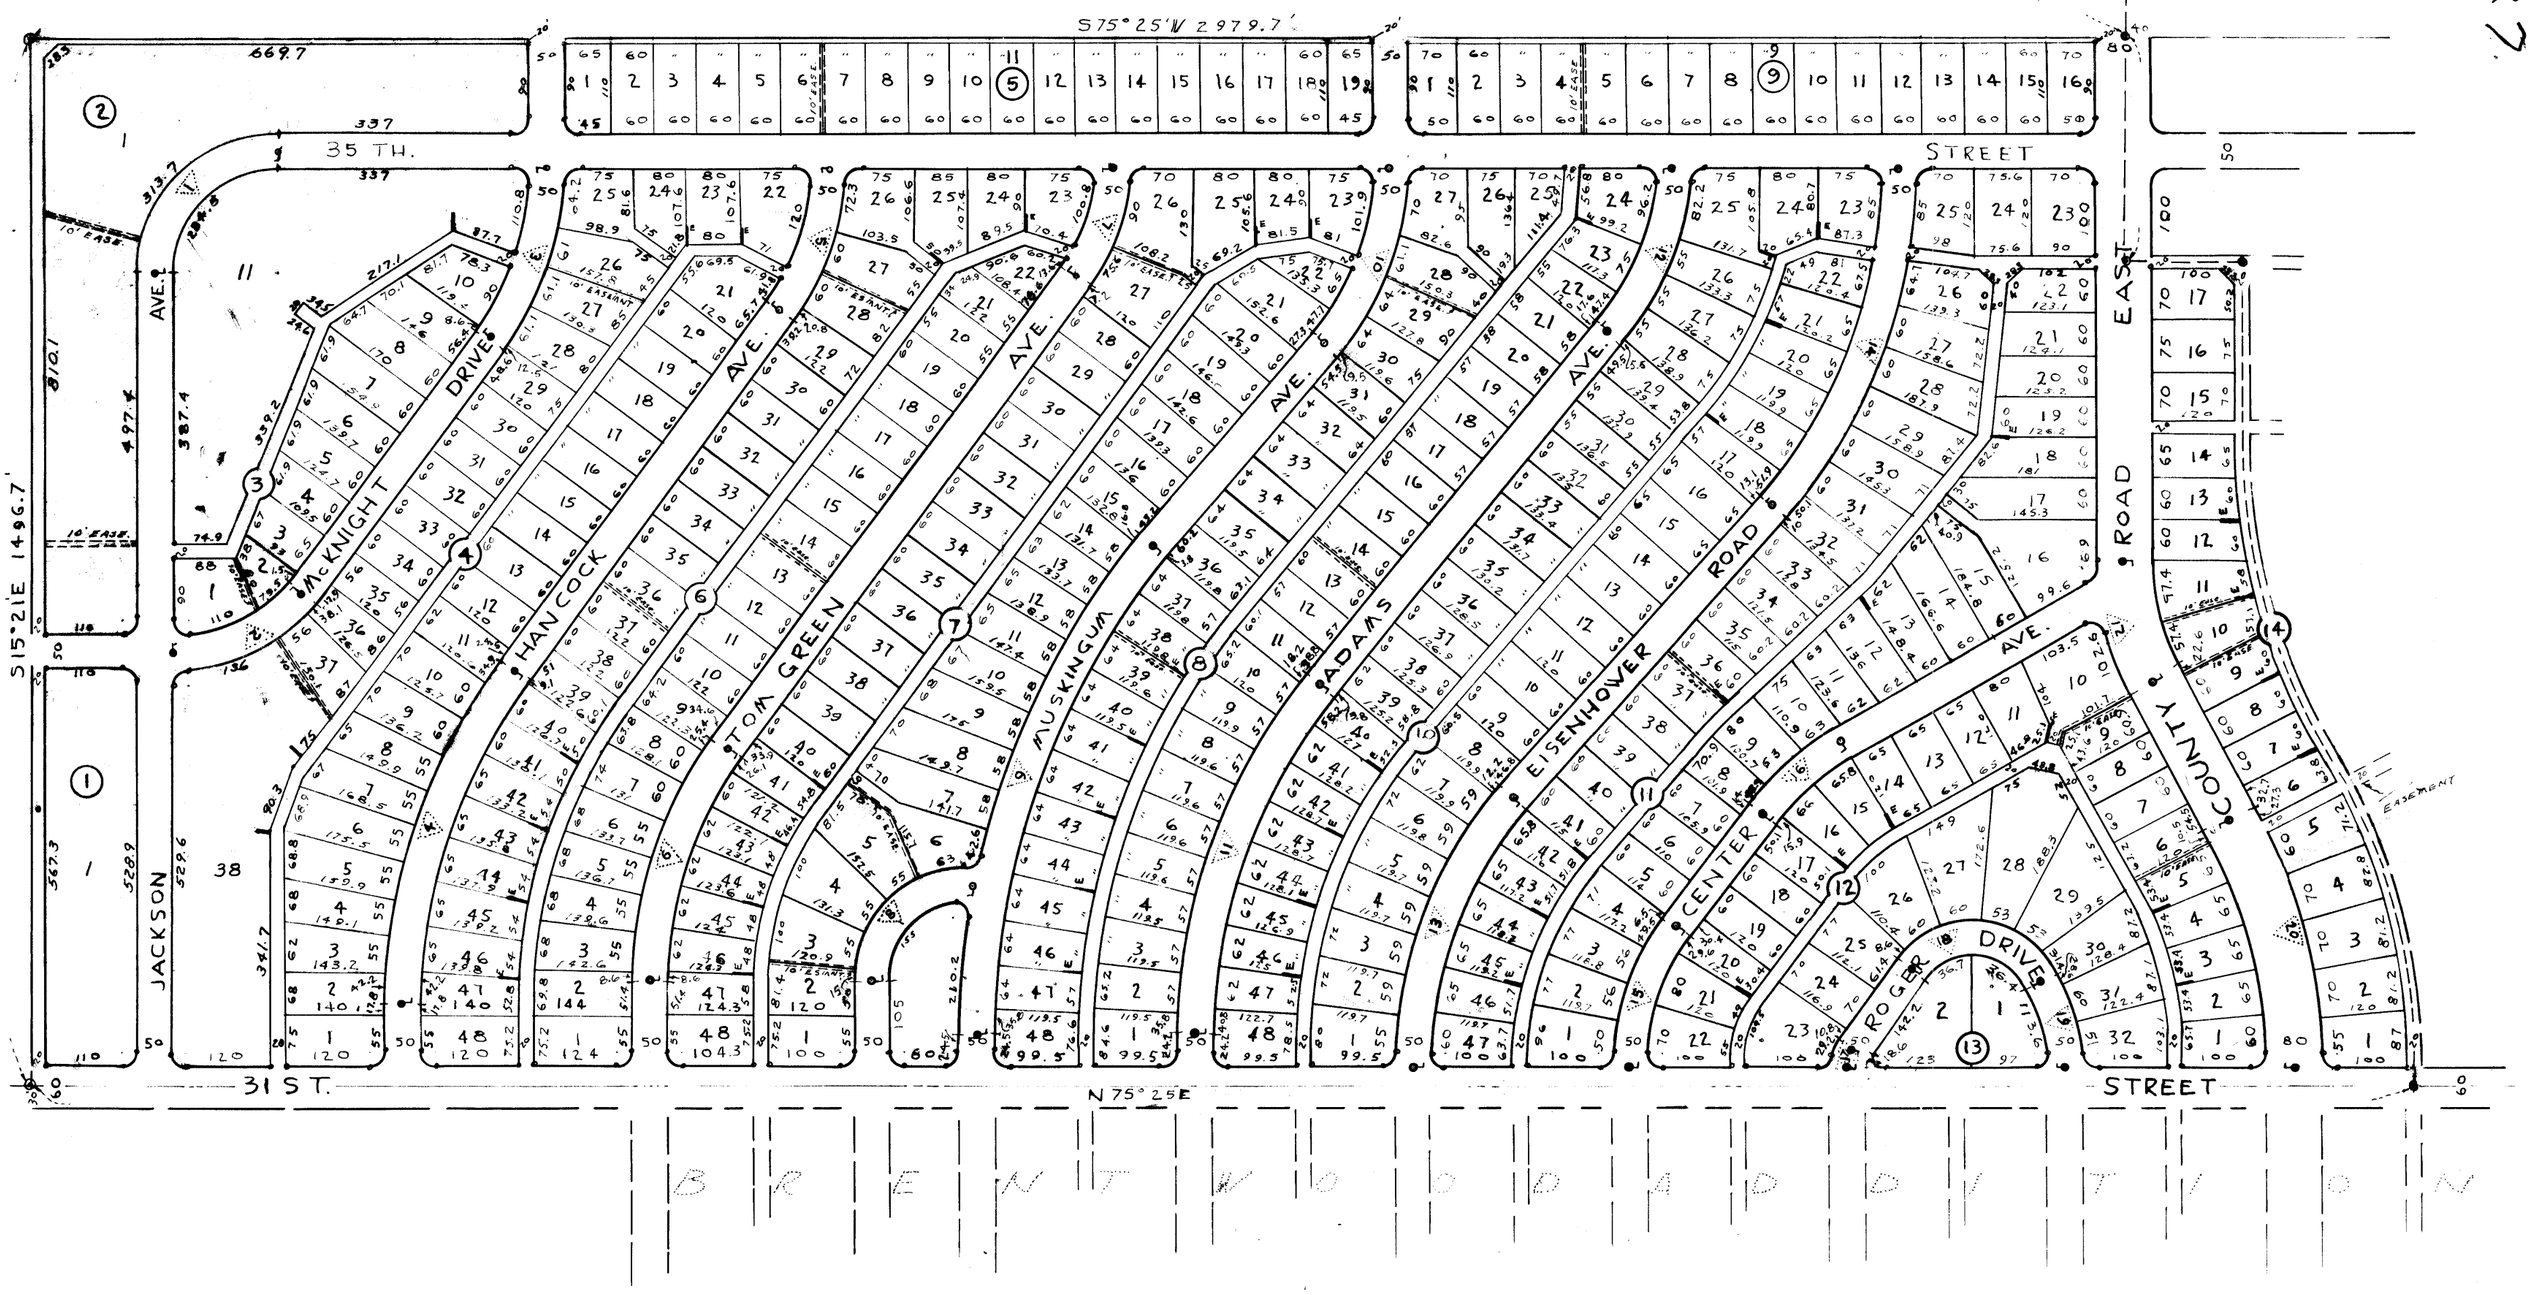


BRENTWOOD ADDITION

TABULATION OF ℄ CURVE DATA

| CURVE No. | Δ | D | T | R | L |
|---|---|---|---|---|---|
| 1 | 90°47' | 33°07' | 175.4 | 173.0 | 274.1 |
| 2 | 53°24' | 23°33' | 123.2 | 243.4 | 226.8 |
| 3 | 35°50' | 13°31' | 137.0 | 423.8 | 265.0 |
| 4 | 35°50' | 07°00' | 264.6 | 818.6 | 511.9 |
| 5 | 35°50' | 16°29' | 112.4 | 347.7 | 217.4 |
| 6 | 35°50' | 10°00' | 185.3 | 573.0 | 358.3 |
| 7 | 35°50' | 21°04' | 87.9 | 271.9 | 170.0 |
| 8 | 97°12' | 44°05' | 147.4 | 130.0 | 220.5 |
| 9 | 39°00' | 05°08' | 395.6 | 1117.2 | 760.4 |
| 10 | 39°00' | 14°22' | 141.3 | 399.0 | 271.6 |
| 11 | 39°00 | 07°05' | 286.2 | 808.2 | 550.1 |
| 12 | 39°00 | 15°15' | 133.0 | 375.6 | 255.6 |
| 13 | 40°30' | 09°34' | 221.0 | 599.1 | 423.5 |
| 14 | 40°30' | 07°45' | 272.5 | 738.7 | 522.1 |
| 15 | 36°40' | 17°01' | 111.6 | 336.8 | 215.1 |
| 16 | 22°00' | 14°00' | 79.6 | 409.3 | 157.1 |
| 17 | 35°00' | 103°14' | 17.5 | 55.5 | 33.9 |
| 18 | 115°10' | 53°24' | 169.0 | 107.3 | 215.7 |
| 19 | 29°50' | 20°21' | 75.0 | 281.6 | 146.6 |
| 20 | 29°52' | 08°02' | 190.0 | 712.4 | 371.3 |
| 21 | 29°52' | 17°00' | 89.9 | 337.0 | 175.7 |
| | | | | | |

LEGEND:
- ∘ IRON PIPE
- ∘ P.C. & P.T of CURVE
- ◎ CORNER of TRACT
- ▽ CURVE DESIGNATION
- E EASEMENT 10'X30' ASTRIDE PROPERTY LINE FOR PURPOSE OF GUYING UTILITY POLE.

SCALE IN FEET
0 50 100 200 300 400 500

N

SCALE: 1" = 200'

# EDGEMERE ADDITION

A SUBDIVISION OF 109.55 ACRES OF LAND OUT OF THE SOUTH PART OF SECTION 15, BLOCK 42, TOWNSHIP-2-SOUTH, T.&P. RAILWAY COMPANY SURVEY, ECTOR COUNTY TEXAS, AN ADDITION TO THE CITY OF ODESSA, TEXAS.

DATE: JAN.
VOL. PAGE

27