GALINDO ESTATES

1ST FILING

**AN ADDITION TO THE CITY OF ODESSA, TEXAS
BEING A SUBDIVISION OF 21.83 ACRES OF LAND IN
SECTION 33, BLOCK 42, T-2-S, T & P RY CO SURVEY
ECTOR COUNTY, TEXAS**

82-15 H

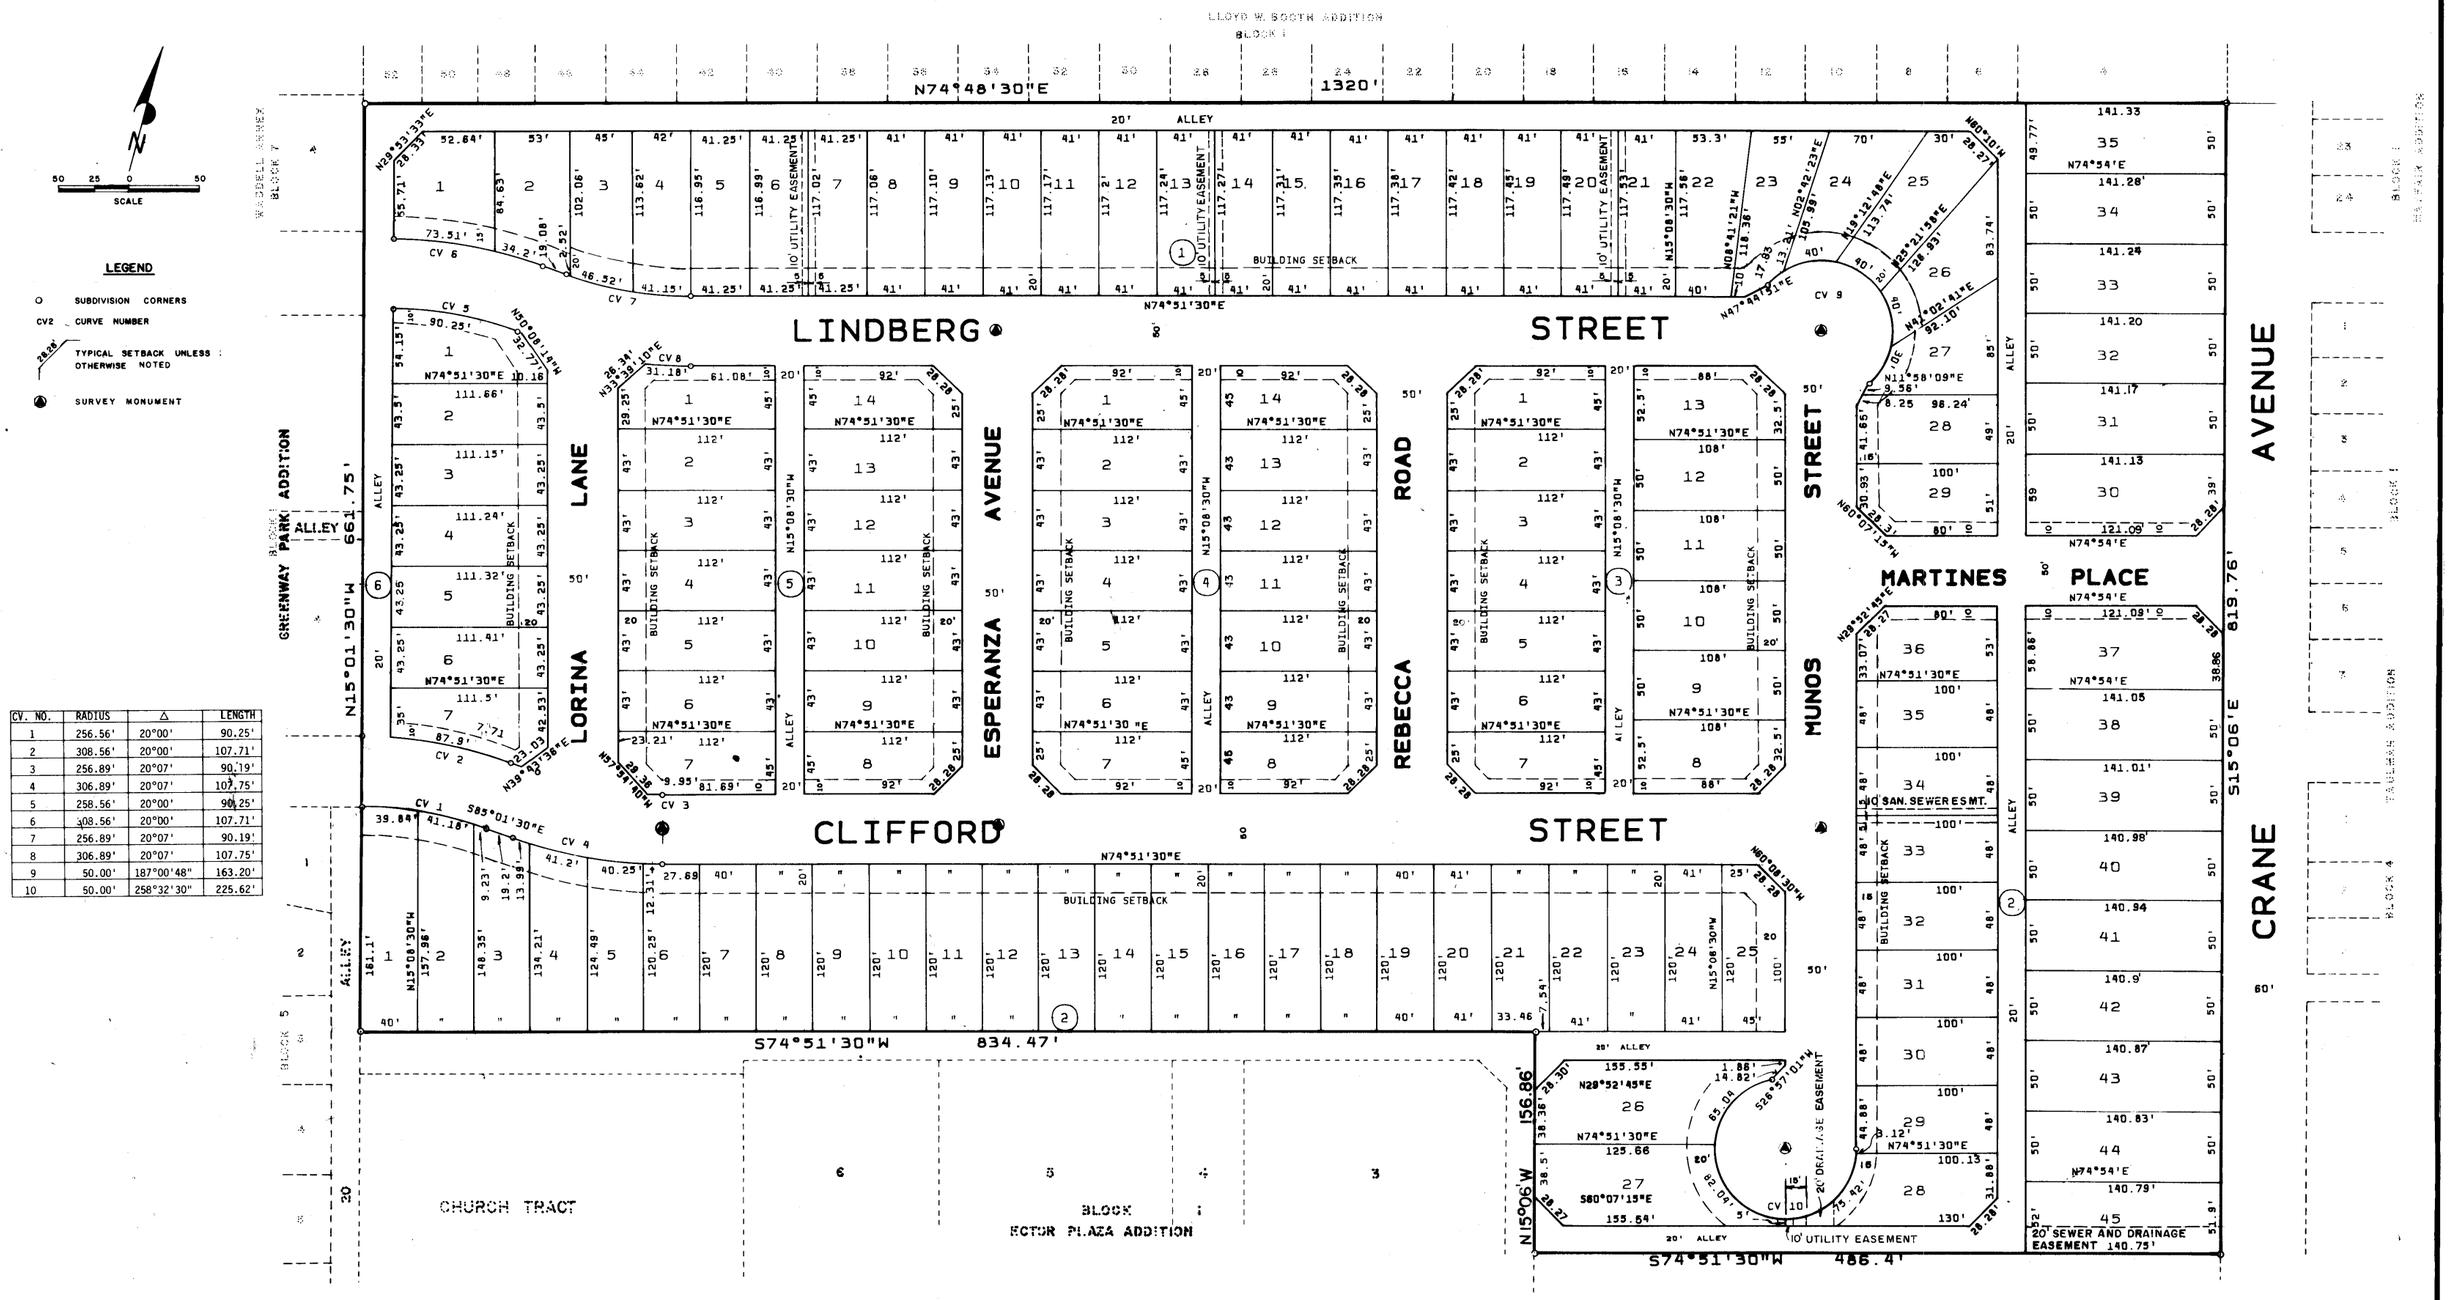

CV. NO.	RADIUS	Δ	LENGTH
1	256.56'	20°00'	90.25'
2	308.56'	20°00'	107.71'
3	256.89'	20°07'	90.19'
4	306.89'	20°07'	107.75'
5	258.56'	20°00'	90.25'
6	308.56'	20°00'	107.71'
7	256.89'	20°07'	90.19'
8	306.89'	20°07'	107.75'
9	50.00'	187°00'48"	163.20'
10	50.00'	258°32'30"	225.62'

THE STATE OF TEXAS
COUNTY OF ECTOR

KNOW ALL MEN BY THESE PRESENTS:

THAT THE UNDERSIGNED OWNER OF THE LAND SHOWN ON THIS PLAT AND DESIGNATED AS "GALINDO ESTATES, 1ST FILING", AN ADDITION TO THE CITY OF ODESSA, ECTOR COUNTY, TEXAS, AND WHOSE NAME IS SUBSCRIBED HERETO, DO HEREBY DEDICATE TO THE USE OF THE PUBLIC FOREVER ALL STREETS, ALLEYS, WATER COURSES, DRAINS, EASEMENTS AND PUBLIC PLACES SHOWN HEREON, FOR THE PURPOSE AND CONSIDERATION HEREIN EXPRESSED.

RAMON GALINDO

MERCED MUNOS

ERNEST MARTINEZ

NATIONAL BANK OF ODESSA (LIEN HOLDER)

JUAN GARCIA SENIOR VICE-PRESIDENT

THE STATE OF TEXAS
COUNTY OF ECTOR

BEFORE ME, THE UNDERSIGNED AUTHORITY, A NOTARY PUBLIC IN AND FOR THE STATE OF TEXAS, ON THIS CAY PERSONALLY APPEARED RAMON GALINDO, KNOWN TO ME TO BE THE PERSON WHOSE NAME IS SUBSCRIBED TO THE FOREGOING INSTRUMENT, AND ACKNOWLEDGED TO ME THAT HE EXECUTED THE SAME FOR THE PURPOSE AND CONSIDERATION THEREIN EXPRESSED AND IN THE CAPACITY THEREIN STATED.

GIVEN UNDER MY HAND AND SEAL OF OFFICE THIS 24 DAY OF May, 1982.

MY COMMISSION EXPIRES: 6-12-85

Mary Spencer
NOTARY PUBLIC IN AND FOR THE STATE OF TEXAS
MARY SPENCER

THE STATE OF TEXAS
COUNTY OF ECTOR

BEOFRE ME, THE UNDERSIGNED AUTHORITY, A NOTARY PUBLIC IN AND FOR THE STATE OF TEXAS, ON THIS DAY PERSONALLY APPEARED MERCED MUNOS, KNOWN TO ME TO BE THE PERSON WHOSE NAME IS SUBSCRIBED TO THE FOREGOING INSTRUMENT, AND ACKNOWLEDGED TO ME THAT HE EXECUTED THE SAME FOR THE PURPOSE AND CONSIDERATION THEREIN EXPRESSED AND IN THE CAPACITY THEREIN STATED.

GIVEN UNDER MY HAND AND SEAL OF OFFICE THIS 24 DAY OF May, 1982.

MY COMMISSION EXPIRES: 6-12-85

Mary Spencer
NOTARY PUBLIC IN AND FOR THE STATE OF TEXAS
MARY SPENCER

FILED FOR RECORD THIS 2 DAY OF Jul, 1982, AT 3 M., RECORDED THIS 2 DAY OF Jul, 1982, AT 3 M. IN CABINET A, PAGE 2, ECTOR COUNTY PLAT RECORDS.

COUNTY CLERK OF ECTOR COUNTY, TEXAS

THE STATE OF TEXAS
COUNTY OF ECTOR

BEFORE ME, THE UNDERSIGNED AUTHORITY, A NOTARY PUBLIC IN AND FOR THE STATE OF TEXAS, ON THIS DAY PERSONALLY APPEARED ERNEST MARTINEZ, KNOWN TO ME TO BE THE PERSON WHOSE NAME IS SUBSCRIBED TO THE FOREGOING INSTRUMENT, AND ACKNOWLEDGED TO ME THAT HE EXECUTED THE SAME FOR THE PURPOSE AND CONSIDERATION THEREIN EXPRESSED AND IN THE CAPACITY THEREIN STATED.

GIVEN UNDER MY HAND AND SEAL OF OFFICE THIS 24 DAY OF May, 1982.

MY COMMISSION EXPIRES: 6-12-85

Mary Spencer
NOTARY PUBLIC IN AND FOR THE STATE OF TEXAS
MARY SPENCER

THE STATE OF TEXAS
COUNTY OF ECTOR

BEFORE ME, THE UNDERSIGNED AUTHORITY, A NOTARY PUBLIC IN AND FOR THE STATE OF TEXAS, ON THIS DAY PERSONALLY APPEARED JUAN GARCIA, KNOWN TO ME TO BE THE PERSON WHOSE NAME IS SUBSCRIBED TO THE FOREGOING INSTRUMENT, AND ACKNOWLEDGED TO ME THAT HE EXECUTED THE SAME FOR THE PURPOSE AND CONSIDERATION THEREIN EXPRESSED AND IN THE CAPACITY THEREIN STATED.

GIVEN UNDER MY HAND AND SEAL OF OFFICE THIS 24 DAY OF May, 1982.

MY COMMISSION EXPIRES: 6-12-85

Mary Spencer
NOTARY PUBLIC IN AND FOR THE STATE OF TEXAS
MARY SPENCER

KNOW ALL MEN BY THESE PRESENTS:

THAT I, S. W. HOWELL, DO HEREBY CERTIFY THAT I PREPARED THIS PLAT FROM AN ACTUAL AND ACCURATE SURVEY OF THE LAND, AND THAT THE CORNER MONUMENTS SHOWN HEREON WERE ACCURATELY PLACED, UNDER MY SUPERVISION.

DATED: 3-12, 1982

S. W. HOWELL, REGISTERED PUBLIC SURVEYOR

STATE OF TEXAS
S. W. HOWELL
NO. 280
REGISTERED PUBLIC SURVEYOR

CERTIFICATE OF DIRECTOR OF PUBLIC WORKS:

I HEREBY CERTIFY THAT ALL REQUIREMENTS OF THE "URBAN DEVELOPMENT ORDINANCE" CONCERNING SUBMISSION AND/OR APPROVAL OF INFORMATION AND DATA TO THE DIRECTOR OF PUBLIC WORKS AND THE CITY ENGINEER, REQUIRED FOR FINAL PLAT APPROVAL, HAVE BEEN COMPLIED WITH FOR THIS SUBMISSION.

DATED: 28 Jul, 1982

DIRECTOR OF PUBLIC WORKS

APPROVED THIS 10TH DAY OF JUNE, 1982 BY THE PLANNING BOARD OF THE CITY OF ODESSA

CHAIRMAN

DIRECTOR OF PLANNING

APPROVED THIS 22ND DAY OF JUNE, 1982 BY THE CITY COUNCIL OF THE CITY OF ODESSA, TX.

MAYOR

CITY MANAGER

CITY SECRETARY