NORTH GATE ADDITION

A SUBDIVISION OF PART OF SECTION 45, BLOCK 42, TOWNSHIP 1 SOUTH, T. & P. SURVEY

ECTOR COUNTY, TEXAS

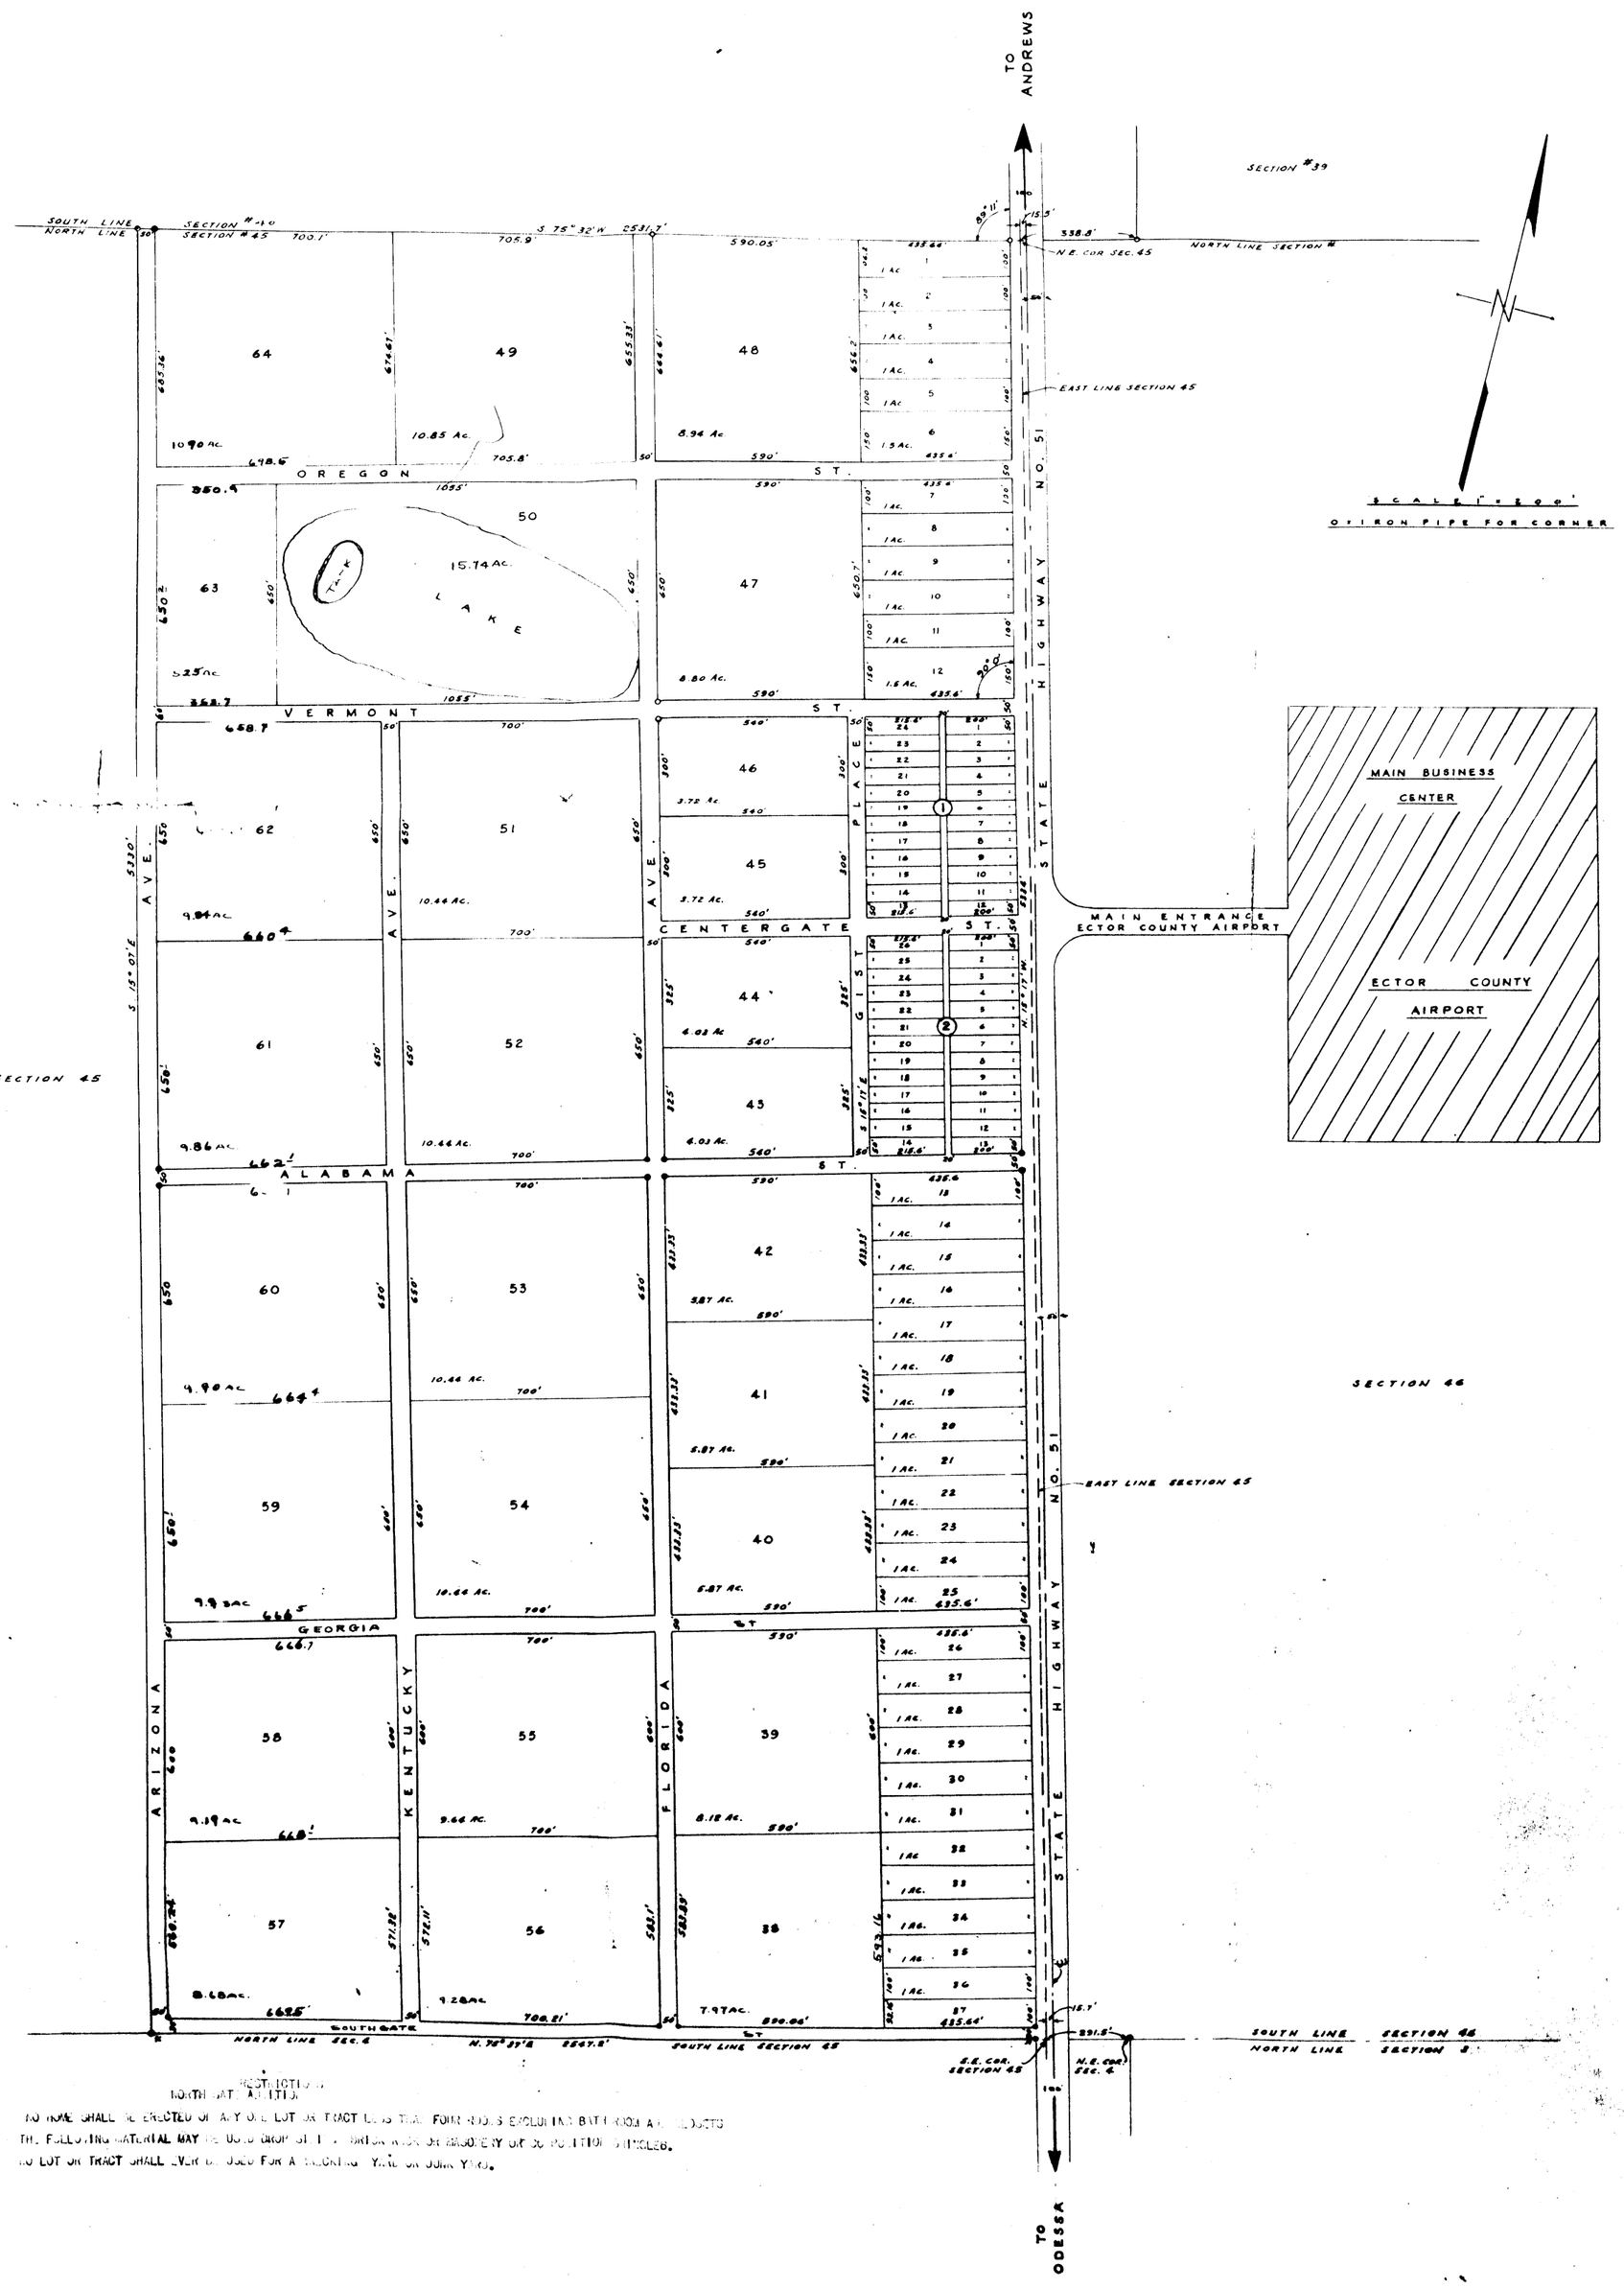

RESTRICTIONS
NORTH GATE ADDITION

NO HOME SHALL BE ERECTED ON ANY ONE LOT OR TRACT LESS THAN FOUR ROOMS EXCLUDING BATHROOM AND PORCHES.
THE FOLLOWING MATERIAL MAY BE USED: BRICK, ROCK OR MASONRY OR COMPOSITION SHINGLES.
NO LOT OR TRACT SHALL EVER BE USED FOR A FEEDING YARD OR JUNK YARD.

Marcus Gist

J. R. Wilson

Lola Dawkins

Lola Dawkins