FIELD NOTES

Beginning at the point of intersection of the North line of Section 22, Block 42, Township 2 South, T. & P. Ry. Co. Survey and the Easterly Right-of-Way line of State Highway No. 51, said point being N.75°29'E. 55.6 feet from the Northwest corner of the said Section 22;

Thence S.15°27'E., along the said Easterly Right-of-Way line, 2653.5 feet;

Thence N.74°44'E. 635.25 feet to a point in the East line of Jackson Avenue, College Addition to Odessa;

Thence N.31°22'W., along the projection of the East line of Jackson Avenue, 64.77 feet;

Thence N.15°27'W. 2564.1 feet to a point in the North line of Section 22;

Thence S.75°29'W. 6120 feet to the place of beginning.

DEDICATION

State of Texas
County of Ector

KNOW ALL MEN BY THESE PRESENTS: That we, W. L. Bradley, G. C. Hardwick, and W. C. Smith, being the present owners of the tract of land described in above field notes have caused same to be subdivided into lots, blocks, streets and alleys as shown on the accompanying plat; said subdivision shall be known and designated as "GRANT AVENUE INDUSTRIAL SITES"; and we hereby dedicate the streets and alleys as shown to the public for public use so long as they are used as such but in the event said streets and/or alleys or any part or parts thereof shall cease to be used as such, the ownership shall revert to us, our heirs and assigns.

WITNESS OUR HANDS this 9th day of January, 1945

W L Bradley G C Hardwick W. C. Smith

ACKNOWLEDGMENT

State of Texas
County of Ector

Before me, Mary Lee Kirk, a notary public in and for the county of Ector and state of Texas, on this day personally appeared W. L. Bradley, G. C. Hardwick, and W. C. Smith known to me to be the persons whose names subscribed to the foregoing instrument, and acknowledged to me that they executed the same for the purposes and consideration therein expressed.

Given under my hand and seal of office on this the 9th day of January, A. D. 1945.

Mary Lee Kirk

Notary Public in and for Ector County, Texas

SURVEYOR'S CERTIFICATE

I, C. A. Tubbs, Licensed Land Surveyor, hereby certify that the above plat correctly presents the results of an actual survey made by me upon the ground Dec. 22 to 30, 1944.

C A Tubbs
Licensed Land Surveyor

GRANT AVENUE INDUSTRIAL SITES

AN ADDITION TO

THE CITY OF ODESSA
ECTOR COUNTY, TEXAS

LOCATED IN SECTION 22, BLOCK 42,
TOWNSHIP 2 SOUTH, T. & P. RY. CO. SURVEY

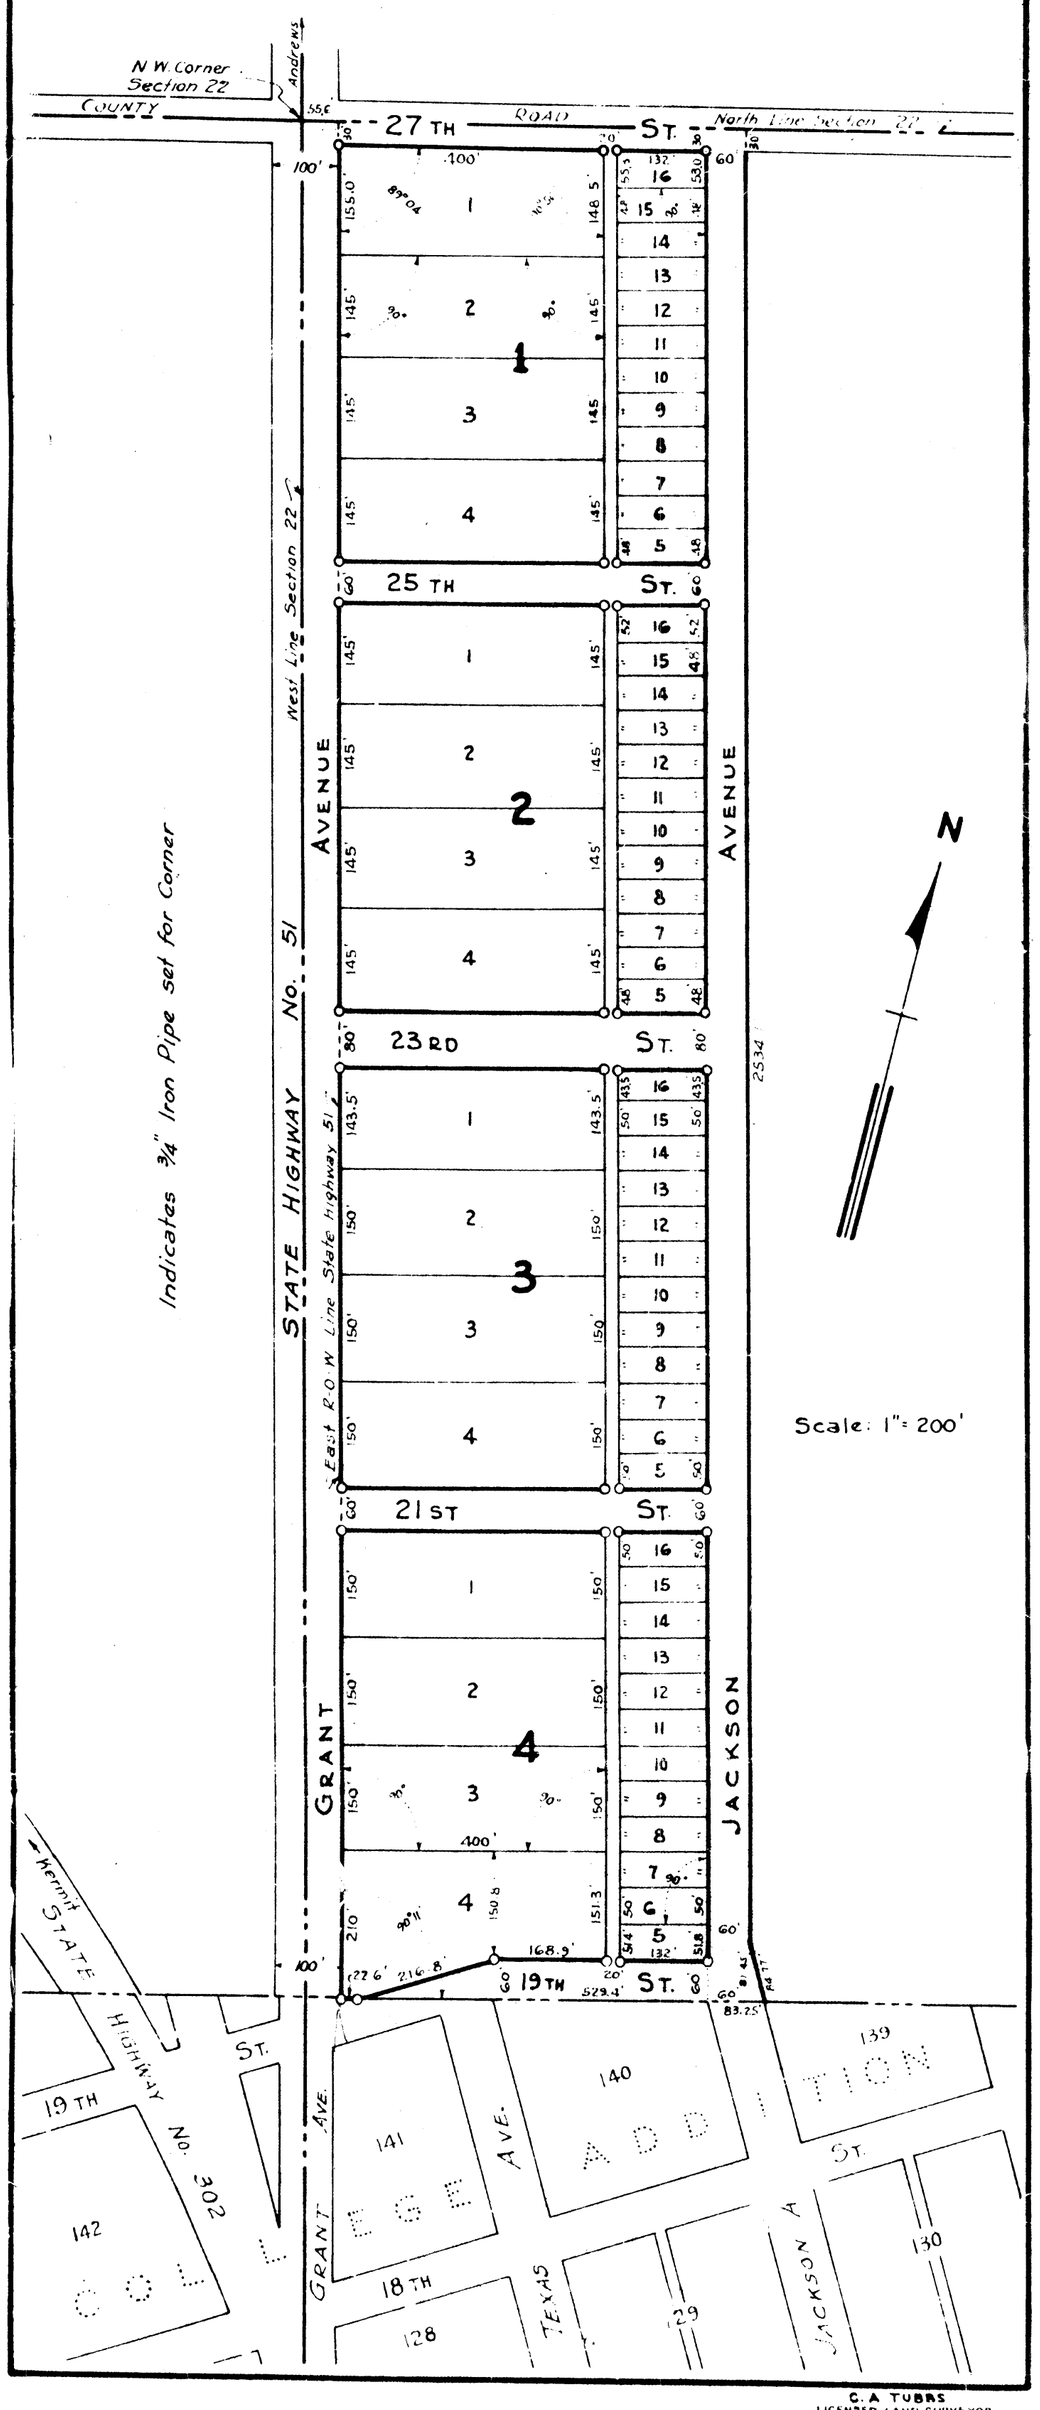

C. A. TUBBS
LICENSED LAND SURVEYOR