REPLAT OF
LOTS 3-16, BLOCK 2, AND LOTS 1-8, BLOCK 3, 5.35 ACRES OF ABANDONED STREETS AND ALLEYS GREENBRIER ESTATES, 1ST FILING, AN ADDITION TO THE CITY OF ODESSA, ECTOR COUNTY, TEXAS

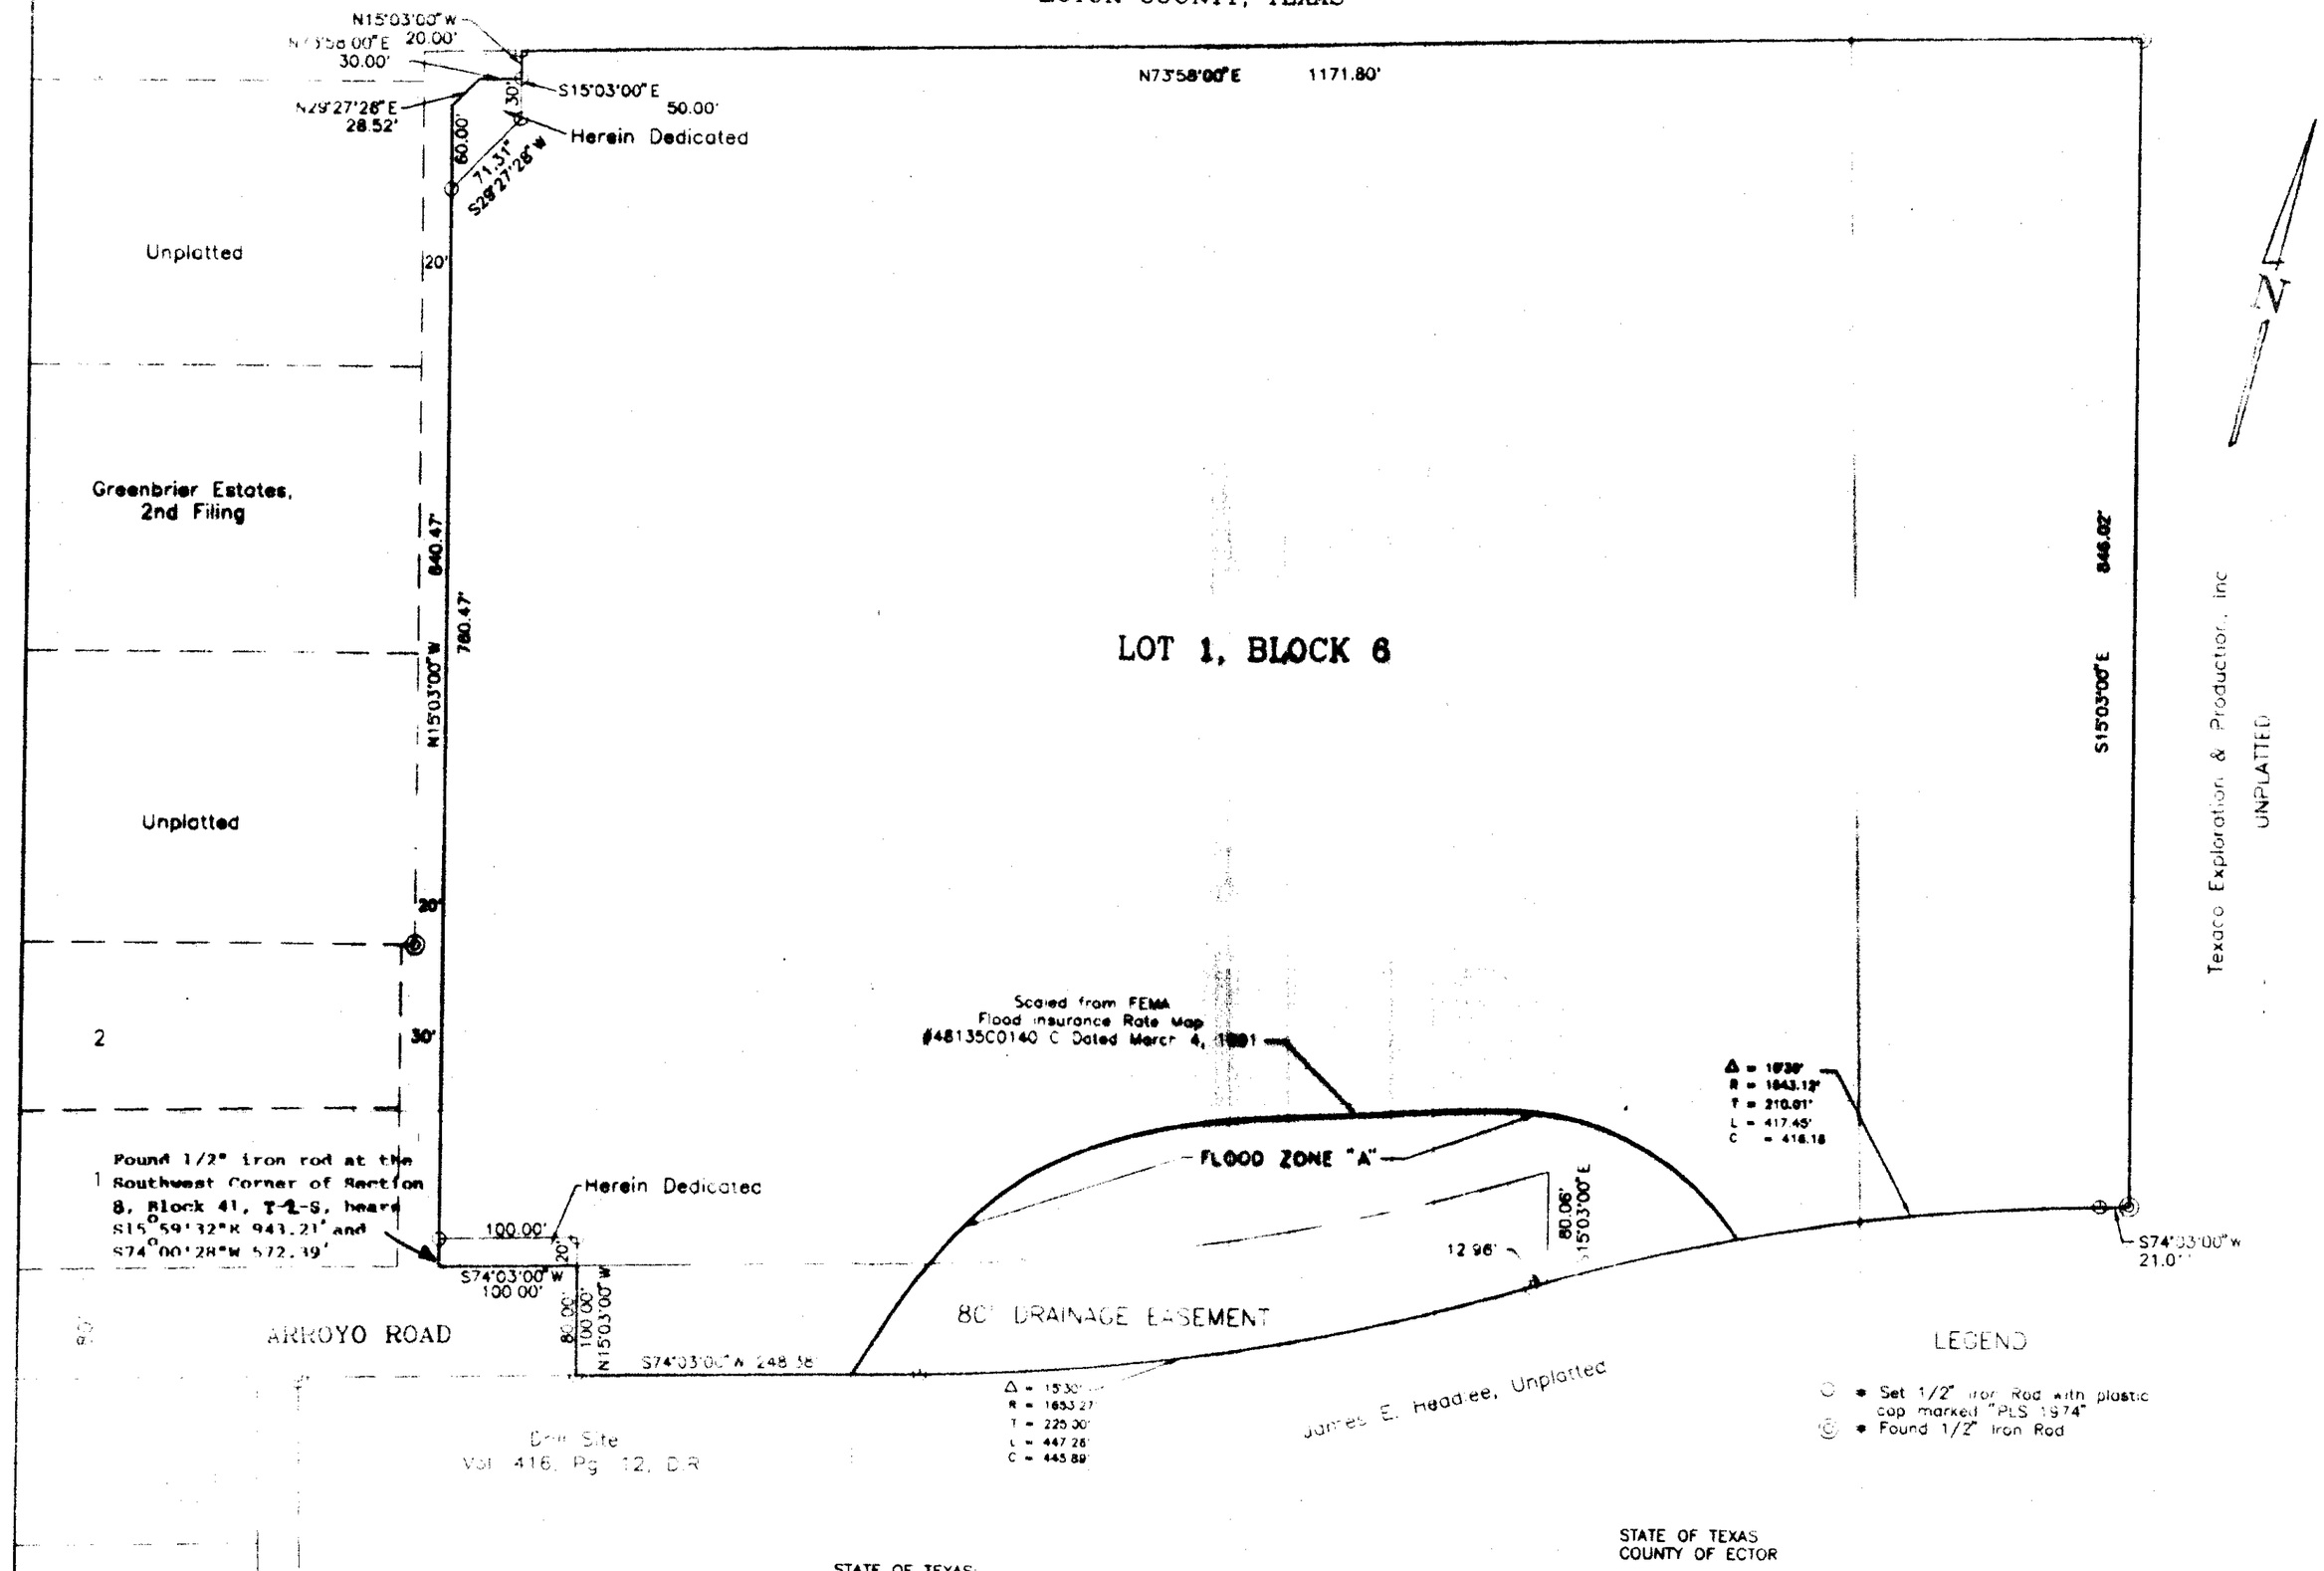

GRAPHIC SCALE IN FEET

0 100 200 300

Original Plotted at Scale: 1" = 100'

Approved this 13TH day of JUNE, 1995, by the City Council of Odessa, Texas.

Mayor — City Manager — City Secretary

Filed for record this 1st day of August, 1995 11:34 A.M.
Recorded this 2nd day of August, 1995, 11:34 A.M., in Cabinet B, Page 112 Ector County Plat Records.

Barbara Bedford
County Clerk of Ector County, Texas

STATE OF TEXAS:
COUNTY OF ECTOR:

KNOW ALL MEN BY THESE PRESENTS, that I, J. Stan Piper, a Registered Professional Land Surveyor of the State of Texas, do hereby certify that I prepared this plat from an actual and accurage survey of the land and that the corner monuments shown thereon were properly placed under my supervision.

Dated: 6/19, 1995

J. Stan Piper
Registered Profesional Land Surveyor #1974

Certificate of Director of Public Works

I hereby certify that all requirements of the "Urban Development Ordinance" concerning submission and/or approval of information and data to the Director of Public Works and the City Engineer, required for Final Plat approval, have been complied with for this submission.

Dated: July 20, 1995

Director of Public Works

Approved this 18TH day of MAY, 1995, by the Planning Commission of the City of Odessa, Texas

Chairman — Director of Planning

STATE OF TEXAS
COUNTY OF ECTOR

KNOW ALL MEN BY THESE PRESENTS

That we, the undersigned, being the present owners of the land shown on this plat and designated as "The Replat of Lots 3-16, Block 2 and Lots 1-8, Block 3, Greenbrier Estates, 1st Filing, an addition to the City of Odessa, Ector County, Texas, and whose names are subscribed hereto, do hereby dedicate unto the use of the public forever, all streets, alleys, water courses, drains, easements, and public places shown thereon for the purpose and consideration therein expressed, and an easement of egress and ingress for garbage and trash collection purposes is hereby granted.

Allan Kleier, Odessa Area Manager
Texaco Exploration and Production, Inc.

STATE OF TEXAS
COUNTY OF ECTOR

Before me, the undersigned authority, a notary public in and for the State of Texas, on this day personally appeared Allan Kleier, known to me to be the person whose name is subscribed to the foregoing instrument, and acknowledged to me that he executed the same for the purpose and consideration therein expressed and in the capacity therein stated. Given under my hand and seal of office this 21st day of June, 1995.

Notary Public for the State of Texas

My Commission Expires 11/04/97