PLAT OF N½ BLK 10

GREENWAY PARK

AN ADDITION TO THE CITY OF
ODESSA, ECTOR COUNTY TEXAS

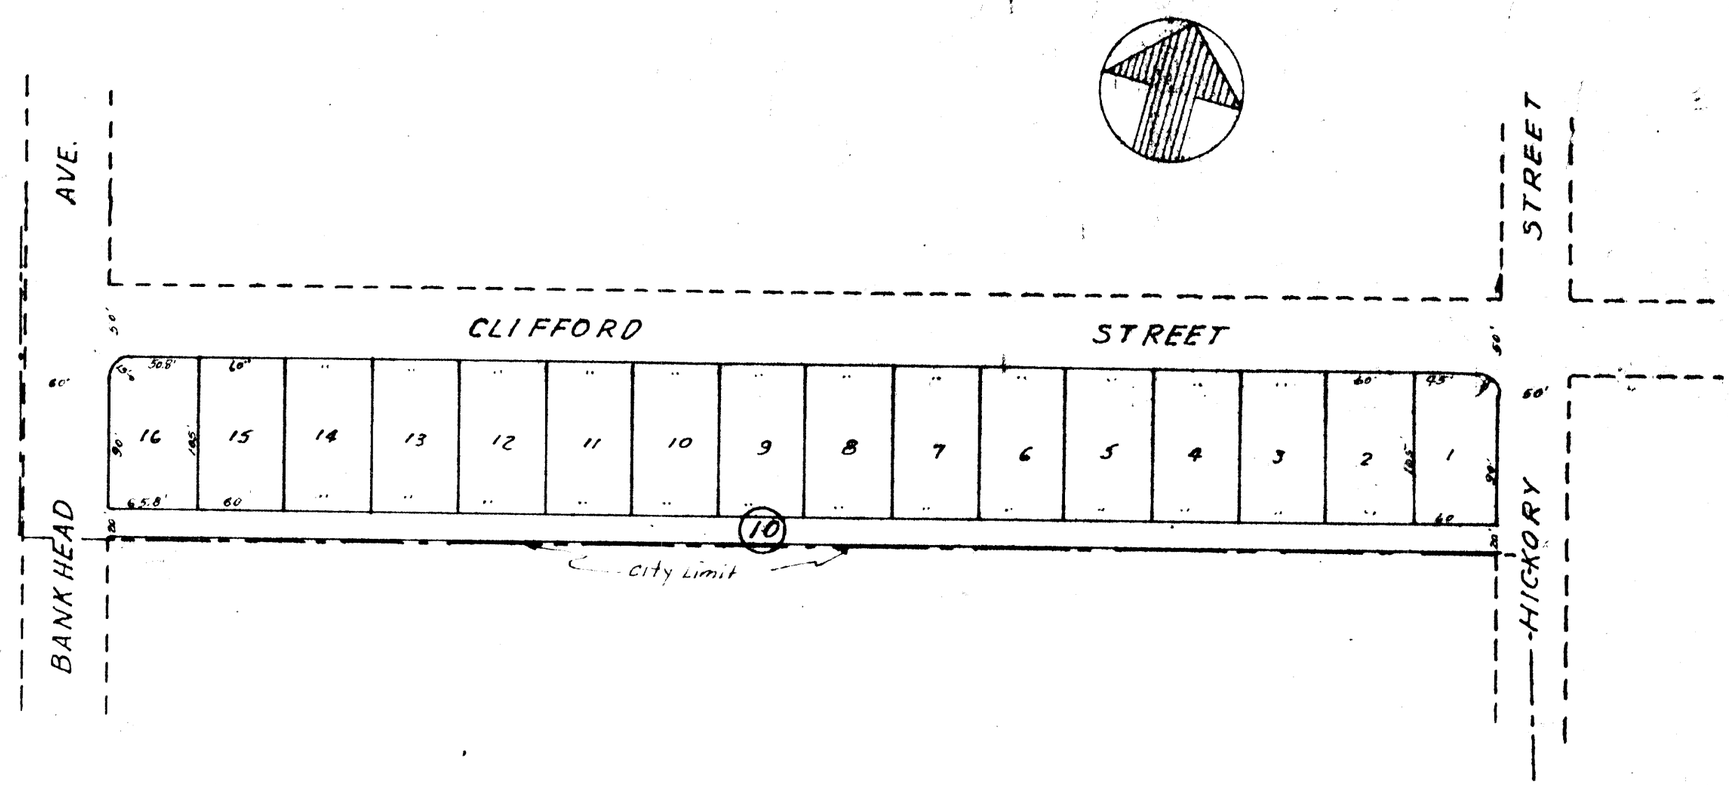

[illegible] Waddell, [illegible] Waddell and Wife, Mary Lee Waddell [illegible] of land in [illegible], Block 42, Township 2 South, [illegible] be [illegible] into lots, blocks, streets, and alleys [illegible] as North 1/2 of Block 10, Greenway Park, and [illegible] Public, but in the event all or part of said streets and [illegible], the title to such [illegible] streets and/or alleys shall [illegible].

[illegible] January, A.D. 1952.

[illegible] W. T. WADDELL [illegible] WADDELL R. T. WADDELL MARY LEE WADDELL

STATE OF TEXAS

COUNTY OF [illegible]

[illegible] Notary Public in and for said County and State, on this day [illegible] Waddell and wife, Omega Waddell and R. T. Waddell and wife, Mary Lee Waddell, known to me to be the persons whose names are subscribed to the foregoing instrument [illegible] Waddell and said Mary Lee Waddell having been examined by me privily and apart from their husbands, and having the same fully explained to them, the said [illegible] Waddell, acknowledged such instrument to be their act and deed [illegible] the same for the purpose and considerations therein [illegible] and wish to retract it.

[illegible] of January, A.D. 1952.

[illegible] Notary Public, Ector County, Texas

Edwin N. Marlowe

A-17