REPLAT OF ALL OF BLOCKS 54 AND 56, AND LOTS 1-4, BLOCK 55, OF THE REPLAT OF

HARRISDALE ADDITION 7TH FILING

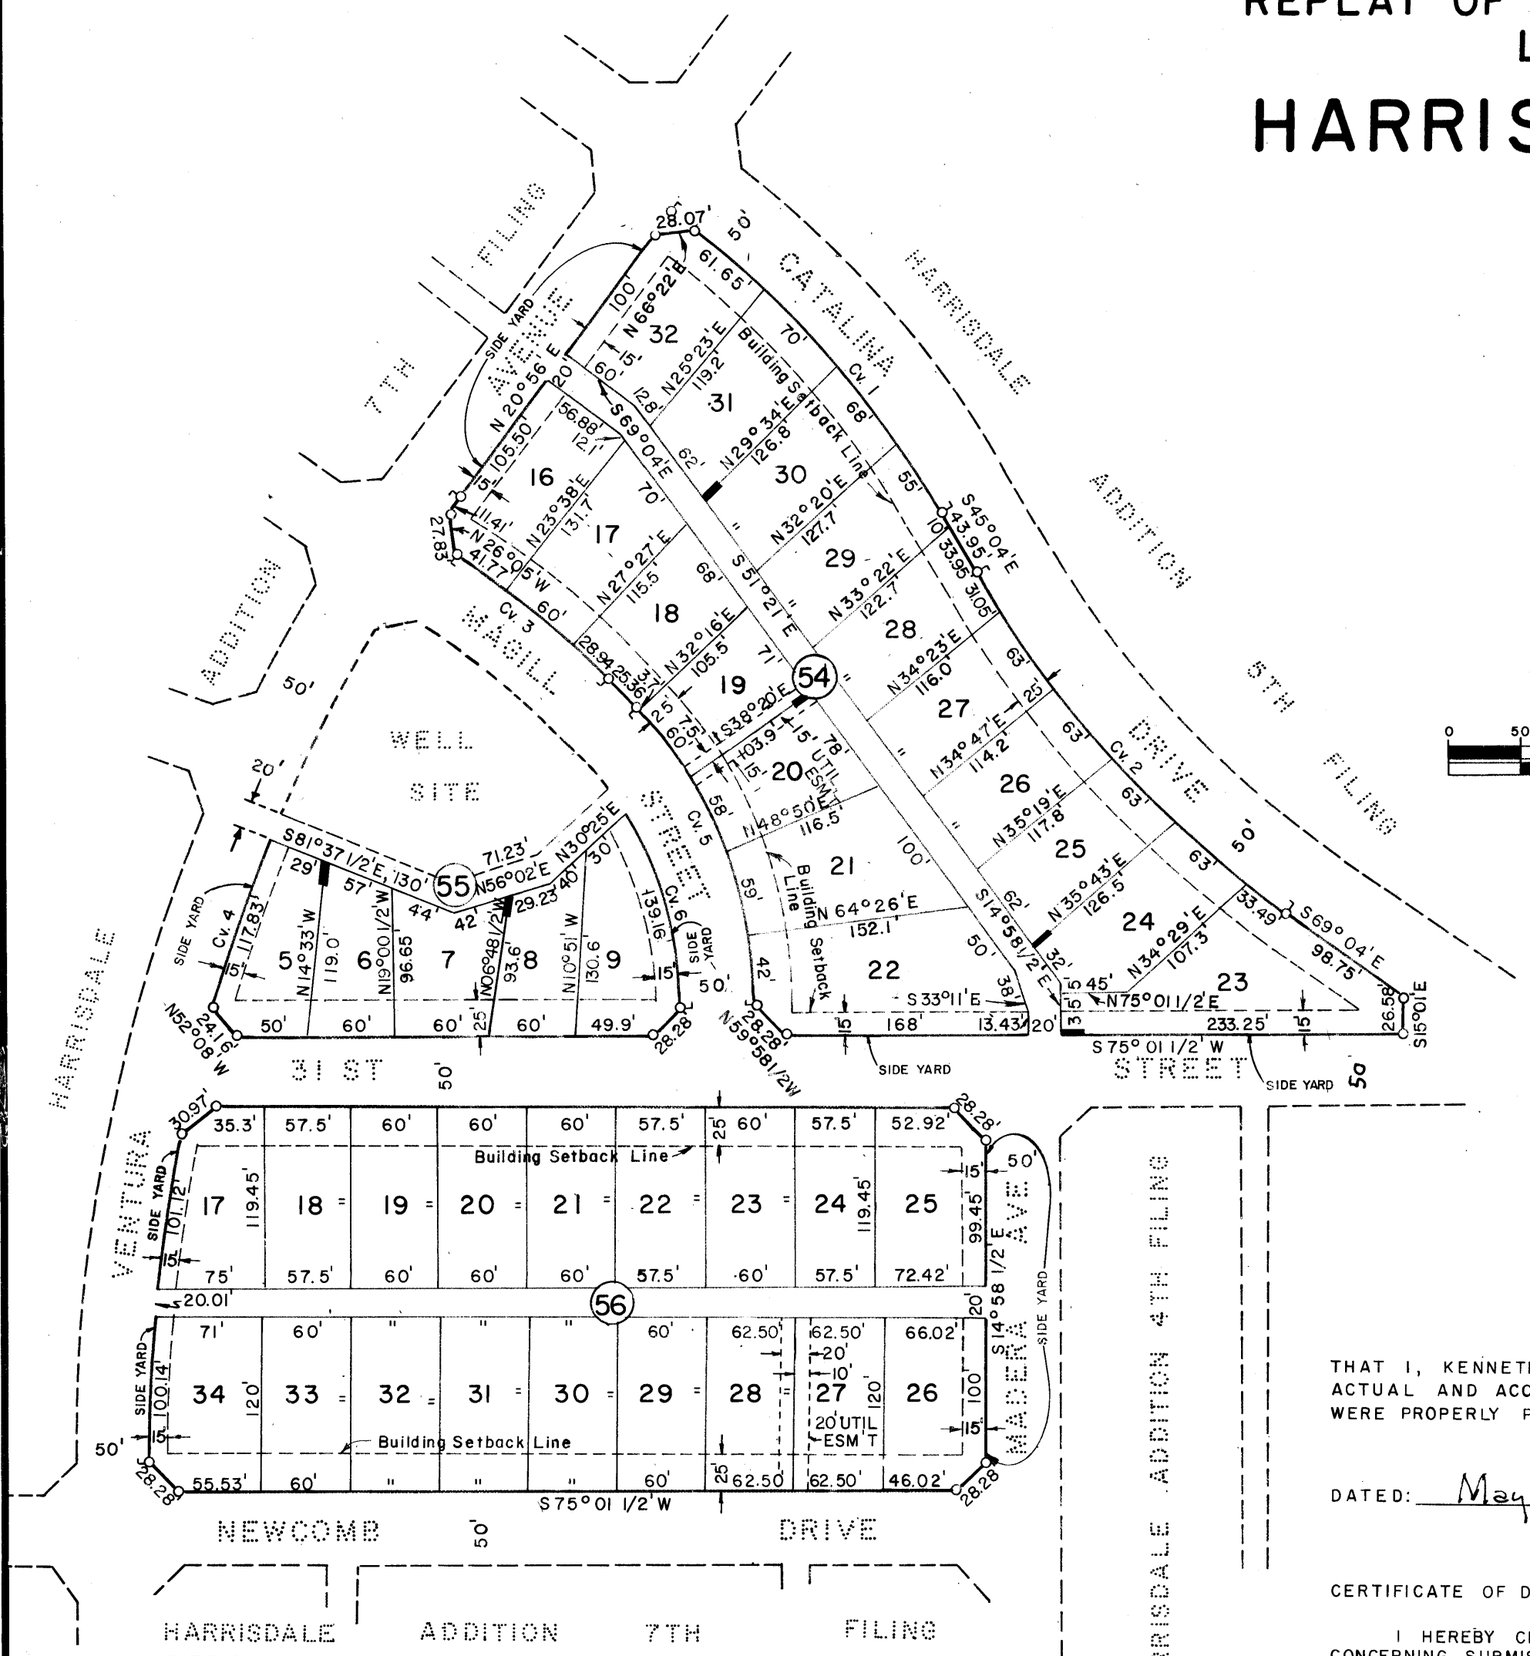

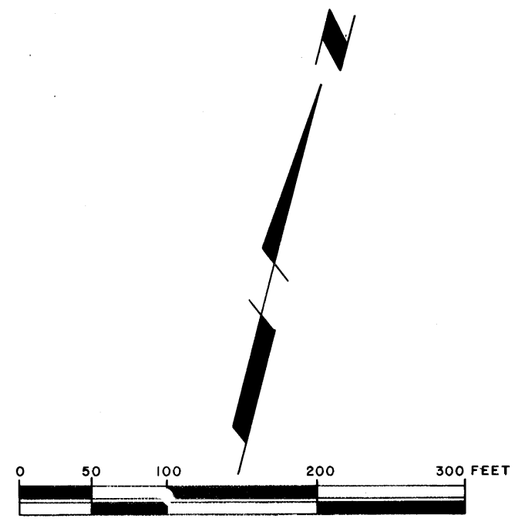

LEGEND

- Section Corner
- Subdivision Corner
- Block Corner
- P.C. or P.T. of Curve
- Cv. 2 Indicates Curve No.
- Building Setback Line
- 20' Cutback
- 3'x15' Guy Easement

CURVE DATA

Cv. No.	Δ	D	T	R	L
1	24° 00'	8° 44.3'	139.37'	655.68'	274.65'
2	24° 00'	7° 35.0'	160.63'	755.68'	316.54'
3	13° 01'	9° 57.5'	65.62'	575.35'	130.71'
4	35°54.5'	5° 10.9'	358.38'	1105.98'	693.13'
5	44° 00'	19°45.5'	117.17'	290'	222.70'
6	44° 00'	23°52.5'	96.97'	240'	184.30'

KNOW ALL MEN BY THESE PRESENTS

THAT I, KENNETH E. ESMOND, DO HEREBY CERTIFY THAT I PREPARED THIS PLAT FROM AN ACTUAL AND ACCURATE SURVEY OF THE LAND AND THAT THE CORNER MONUMENTS SHOWN HEREON WERE PROPERLY PLACED UNDER MY SUPERVISION.

DATED: May 10, 1977

Kenneth E. Esmond
REGISTERED PUBLIC SURVEYOR

CERTIFICATE OF DIRECTOR OF PUBLIC WORKS

I HEREBY CERTIFY THAT ALL REQUIREMENTS OF THE "URBAN DEVELOPMENT ORDINANCE" CONCERNING SUBMISSION AND/OR APPROVAL OF INFORMATION AND DATA TO THE DIRECTOR OF PUBLIC WORKS AND THE CITY ENGINEER REQUIRED FOR FINAL PLAT APPROVAL HAVE BEEN COMPLIED WITH FOR THIS SUBMISSION.

DATED: June 15th, 1977

Bryan N. Henderson
DIRECTOR OF PUBLIC WORKS

APPROVED THIS 2nd DAY OF March, 1977, BY THE PLANNING BOARD OF THE CITY OF ODESSA, TEXAS.

CHAIRMAN

Judy Miller
DIRECTOR OF PLANNING

APPROVED THIS 8th DAY OF March, 1977, BY THE CITY COUNCIL OF THE CITY OF ODESSA, TEXAS.

Curtis A. Webster
MAYOR PRO TEM

CITY MANAGER

Lena Walker
CITY SECRETARY

FILED FOR RECORD THIS 17th DAY OF June, 1977, AT 1:00 P.M.
RECORDED THIS 17th DAY OF June, 1977, AT 1:00 P.M., IN VOLUM 18, PAGE 25, ECTOR COUNTY PLAT RECORDS.

COUNTY CLERK OF ECTOR COUNTY, TEXAS

STATE OF TEXAS:
COUNTY OF ECTOR: KNOW ALL MEN BY THESE PRESENTS

I, THE UNDERSIGNED OWNER OF THE LAND SHOWN ON THIS PLAT AND DESIGNATED AS "REPLAT OF ALL OF BLOCKS 54 & 56, AND LOTS 1-4, BLOCK 55, OF THE REPLAT OF HARRISDALE ADDITION 7TH FILING", AN ADDITION TO THE CITY OF ODESSA, ECTOR COUNTY, TEXAS, AND WHOSE NAME IS SUBSCRIBED HERETO, HEREBY DEDICATE TO THE USE OF THE PUBLIC FOREVER ALL STREETS, ALLEYS, WATER COURSES, DRAINS, EASEMENTS, AND PUBLIC PLACES SHOWN THEREON FOR THE PURPOSE AND CONSIDERATION THEREIN EXPRESSED.

"CONSOLIDATED HOMES DEVELOPMENT CORP."

BY: Paul Hyde
PAUL HYDE, PRESIDENT

STATE OF TEXAS:
COUNTY OF ECTOR: BEFORE ME THE UNDERSIGNED AUTHORITY

A NOTARY PUBLIC IN AND FOR COUNTY OF ECTOR AND STATE OF TEXAS, ON THIS DAY PERSONALLY APPEARED PAUL HYDE KNOWN TO ME TO BE THE PERSON AND OFFICER WHOSE NAME IS SUBSCRIBED TO THE FOREGOING INSTRUMENT AND ACKNOWLEDGED TO ME THAT THE SAME WAS THE ACT OF SAID CONSOLIDATED HOME DEVELOPMENT CO., INC., A TEXAS CORPORATION, AND THAT HE EXECUTED THE SAME AS THE ACT OF SAID CORPORATION FOR THE PURPOSES AND CONSIDERATIONS THEREIN EXPRESSED AND IN THE CAPACITY THEREIN STATED.

GIVEN UNDER MY HAND AND SEAL OF OFFICE ON THIS 17th DAY OF February, 1977

Bonnie F. Johnson
NOTARY PUBLIC IN AND FOR ECTOR COUNTY, TEXAS