PLAT SHOWING

DIVISION OF PROPERTY AND
109 LOCATION OF IMPROVEMENTS ON

WEST 200 FEET OF THE NORTH ONE-HALF OF BLOCK 6 OF THE HARTZOG SUBDIVISION OF BLOCK 73 OF THE ORIGINAL TOWN OF ODESSA

ECTOR COUNTY, TEXAS

Scale: 1" = 30'

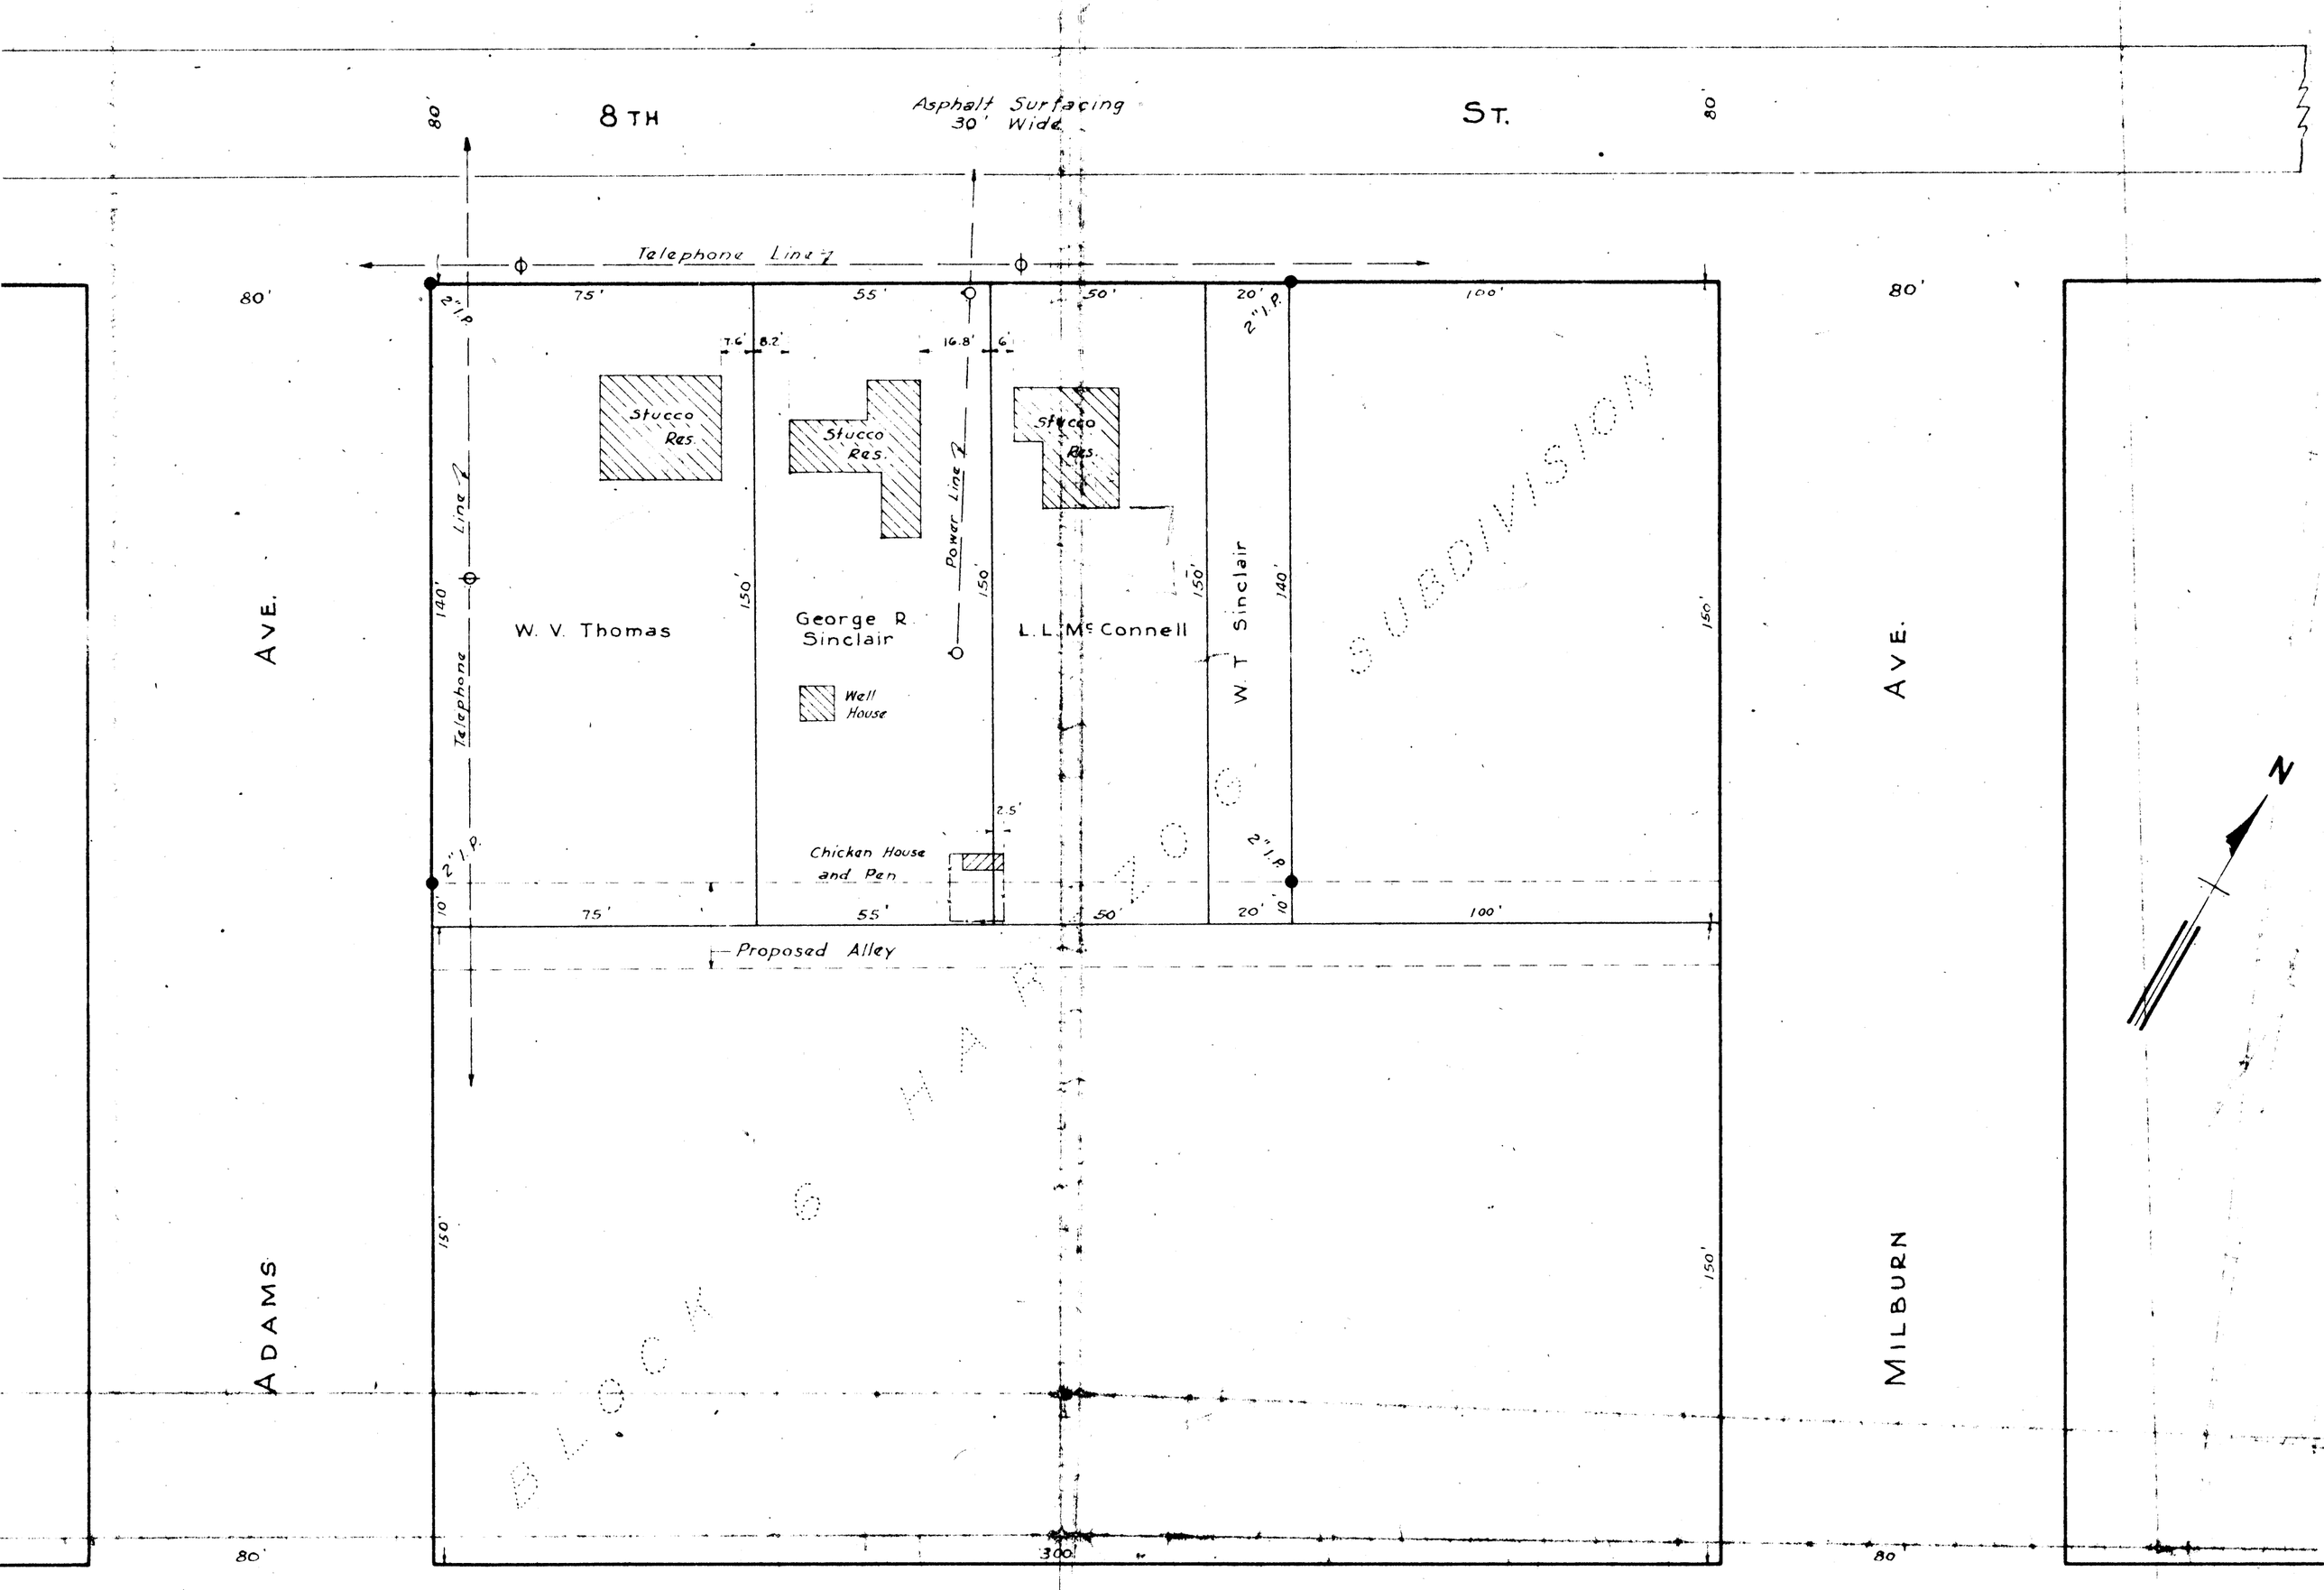

Filed for Record this 18 day of Oct. 1946 at 3 o'clock P. M.
Carl Akins
County Clerk Ector Co. Texas

I, C. A. Tubbs, Licensed Land Surveyor, hereby certify that this plat is true and correct according to the instruments of record of this date and as determined by an actual survey made by me upon the ground July 6, 1945.

C. A. Tubbs
Licensed Land Surveyor

C. A. TUBBS
ENGINEER
LICENSED LAND SURVEYOR
Lubbock - Odessa