80-126

REPLAT OF
BLOCKS 45, 46, 47, 48, AND LOTS 5 THRU 21, BLOCK 50,
HENDERSON HEIGHTS
CITY OF ODESSA, TEXAS

TABULATION OF CURVE DATA				
Cv. No.	Δ	T	R	L
1	30°41'00"	106.85'	389.45'	208.56'
2	30°41'00"	120.56'	439.45'	235.34'
3	59°19'00"	50.0'	87.82'	90.91'
4	59°19'00"	78.48'	137.82'	142.68'
5	49°59'42"	9.33'	20.0'	17.45'
6	279°59'22"	~	50.0'	244.34'
7	30°41'00"	136.78'	498.56'	266.99'

CERTIFICATE OF DIRECTOR OF PUBLIC WORKS

I HEREBY CERTIFY THAT ALL REQUIREMENTS OF THE "URBAN DEVELOPMENT ORDINANCE" CONCERNING SUBMISSION AND/OR APPROVAL OF INFORMATION AND DATA TO THE DIRECTOR OF PUBLIC WORKS AND THE CITY ENGINEER, REQUIRED FOR FINAL PLAT APPROVAL, HAVE BEEN COMPLIED WITH FOR SUBMISSION.

DATED Oct. 1, 1980

Bob L. Hanover
DIRECTOR OF PUBLIC WORKS

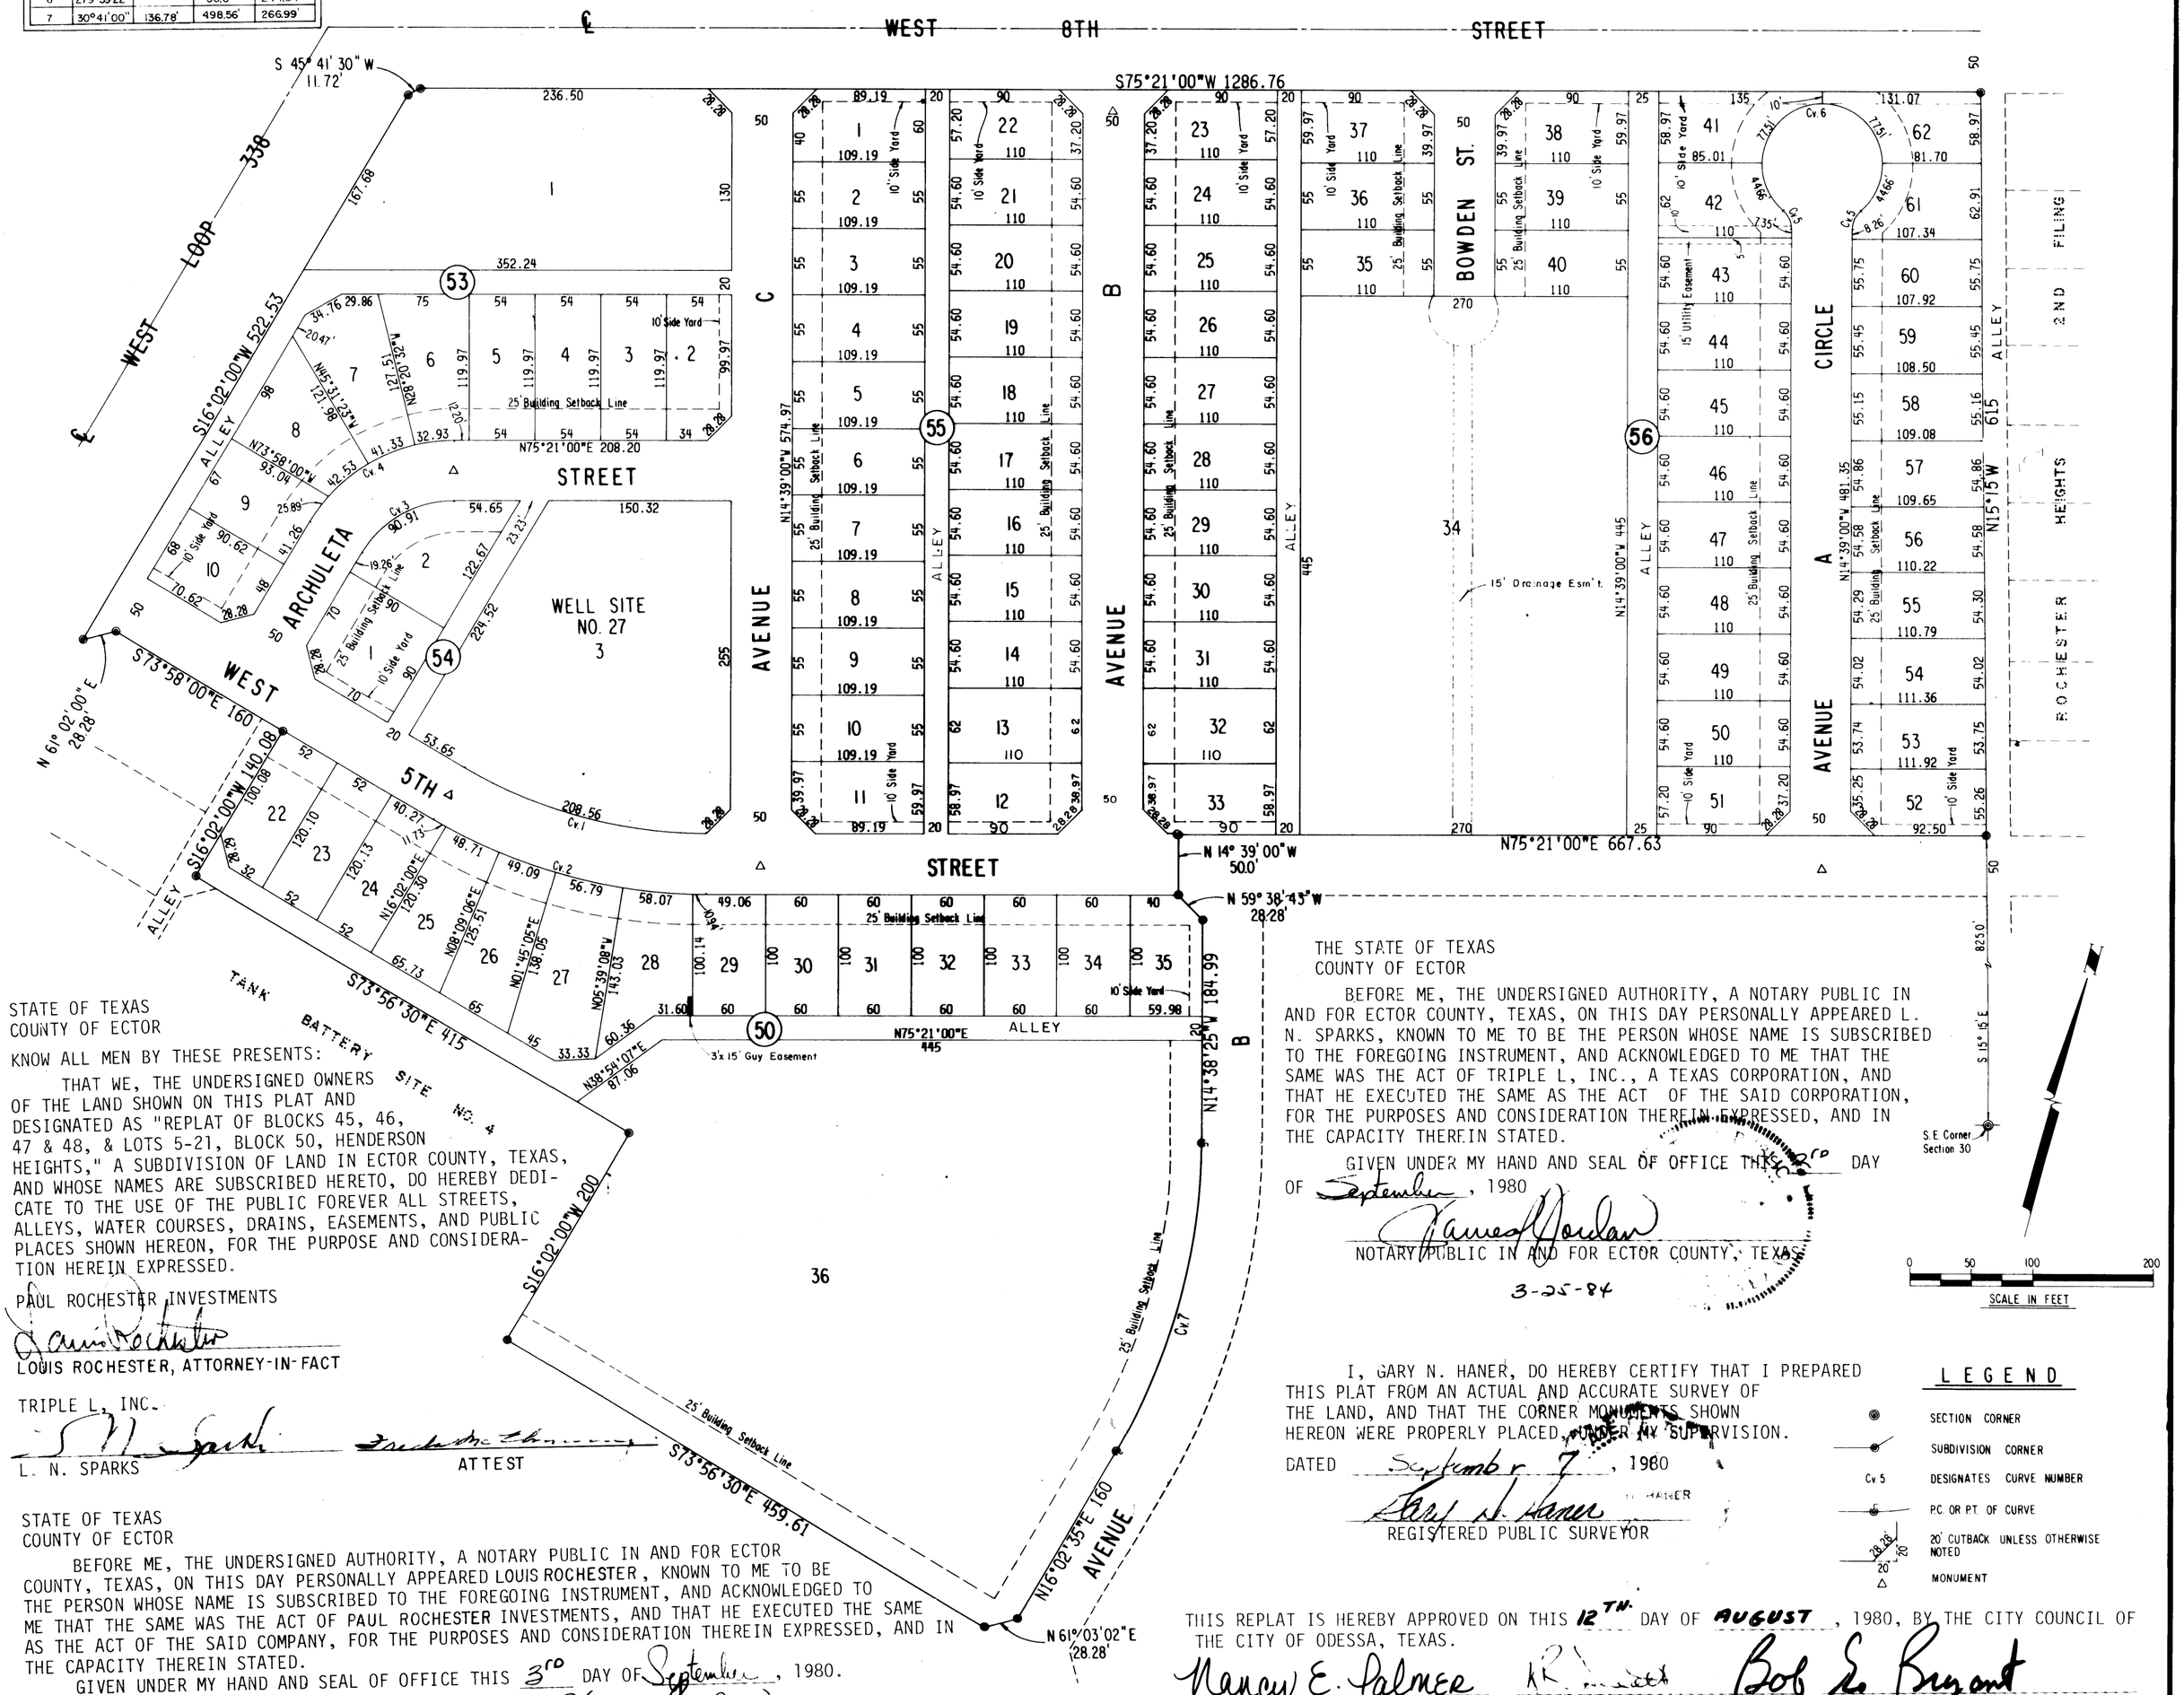

STATE OF TEXAS
COUNTY OF ECTOR

KNOW ALL MEN BY THESE PRESENTS:

THAT WE, THE UNDERSIGNED OWNERS OF THE LAND SHOWN ON THIS PLAT AND DESIGNATED AS "REPLAT OF BLOCKS 45, 46, 47 & 48, & LOTS 5-21, BLOCK 50, HENDERSON HEIGHTS," A SUBDIVISION OF LAND IN ECTOR COUNTY, TEXAS, AND WHOSE NAMES ARE SUBSCRIBED HERETO, DO HEREBY DEDICATE TO THE USE OF THE PUBLIC FOREVER ALL STREETS, ALLEYS, WATER COURSES, DRAINS, EASEMENTS, AND PUBLIC PLACES SHOWN HEREON, FOR THE PURPOSE AND CONSIDERATION HEREIN EXPRESSED.

PAUL ROCHESTER INVESTMENTS

LOUIS ROCHESTER, ATTORNEY-IN-FACT

TRIPLE L, INC.

L. N. SPARKS — ATTEST

STATE OF TEXAS
COUNTY OF ECTOR

BEFORE ME, THE UNDERSIGNED AUTHORITY, A NOTARY PUBLIC IN AND FOR ECTOR COUNTY, TEXAS, ON THIS DAY PERSONALLY APPEARED LOUIS ROCHESTER, KNOWN TO ME TO BE THE PERSON WHOSE NAME IS SUBSCRIBED TO THE FOREGOING INSTRUMENT, AND ACKNOWLEDGED TO ME THAT THE SAME WAS THE ACT OF PAUL ROCHESTER INVESTMENTS, AND THAT HE EXECUTED THE SAME AS THE ACT OF THE SAID COMPANY, FOR THE PURPOSES AND CONSIDERATION THEREIN EXPRESSED, AND IN THE CAPACITY THEREIN STATED.

GIVEN UNDER MY HAND AND SEAL OF OFFICE THIS 3RD DAY OF September, 1980.

NOTARY PUBLIC IN AND FOR ECTOR COUNTY, TEXAS
3-25-84

THIS REPLAT IS HEREBY APPROVED ON THIS 28TH DAY OF FEBRUARY, 1980, BY THE PLANNING BOARD OF THE CITY OF ODESSA, TEXAS.

CHAIRMAN — DIRECTOR OF PLANNING

STATE OF TEXAS
COUNTY OF ECTOR

BEFORE ME, THE UNDERSIGNED AUTHORITY, A NOTARY PUBLIC IN AND FOR ECTOR COUNTY, TEXAS, ON THIS DAY PERSONALLY APPEARED L. N. SPARKS, KNOWN TO ME TO BE THE PERSON WHOSE NAME IS SUBSCRIBED TO THE FOREGOING INSTRUMENT, AND ACKNOWLEDGED TO ME THAT THE SAME WAS THE ACT OF TRIPLE L, INC., A TEXAS CORPORATION, AND THAT HE EXECUTED THE SAME AS THE ACT OF THE SAID CORPORATION, FOR THE PURPOSES AND CONSIDERATION THEREIN EXPRESSED, AND IN THE CAPACITY THEREIN STATED.

GIVEN UNDER MY HAND AND SEAL OF OFFICE THIS 3RD DAY OF September, 1980

NOTARY PUBLIC IN AND FOR ECTOR COUNTY, TEXAS
3-25-84

I, GARY N. HANER, DO HEREBY CERTIFY THAT I PREPARED THIS PLAT FROM AN ACTUAL AND ACCURATE SURVEY OF THE LAND, AND THAT THE CORNER MONUMENTS SHOWN HEREON WERE PROPERLY PLACED, UNDER MY SUPERVISION.

DATED September 7, 1980

REGISTERED PUBLIC SURVEYOR

LEGEND

- SECTION CORNER
- SUBDIVISION CORNER
- Cv.5 — DESIGNATES CURVE NUMBER
- P.C. OR P.T. OF CURVE
- 20' CUTBACK UNLESS OTHERWISE NOTED
- MONUMENT

THIS REPLAT IS HEREBY APPROVED ON THIS 12TH DAY OF AUGUST, 1980, BY THE CITY COUNCIL OF THE CITY OF ODESSA, TEXAS.

DEPUTY CITY SECRETARY — CITY MANAGER — MAYOR

FILED FOR RECORD THIS 27 DAY OF October, 1980, AT 4 P M. RECORDED THIS 27 DAY OF October, 1980, AT 4 P M., IN VOLUME 22, PAGE 48, ECTOR COUNTY PLAT RECORDS.

COUNTY CLERK OF ECTOR COUNTY, TEXAS