HENDRICK'S FIRST ADDITION,
To
ODESSA, ECTOR COUNTY,
TEXAS.

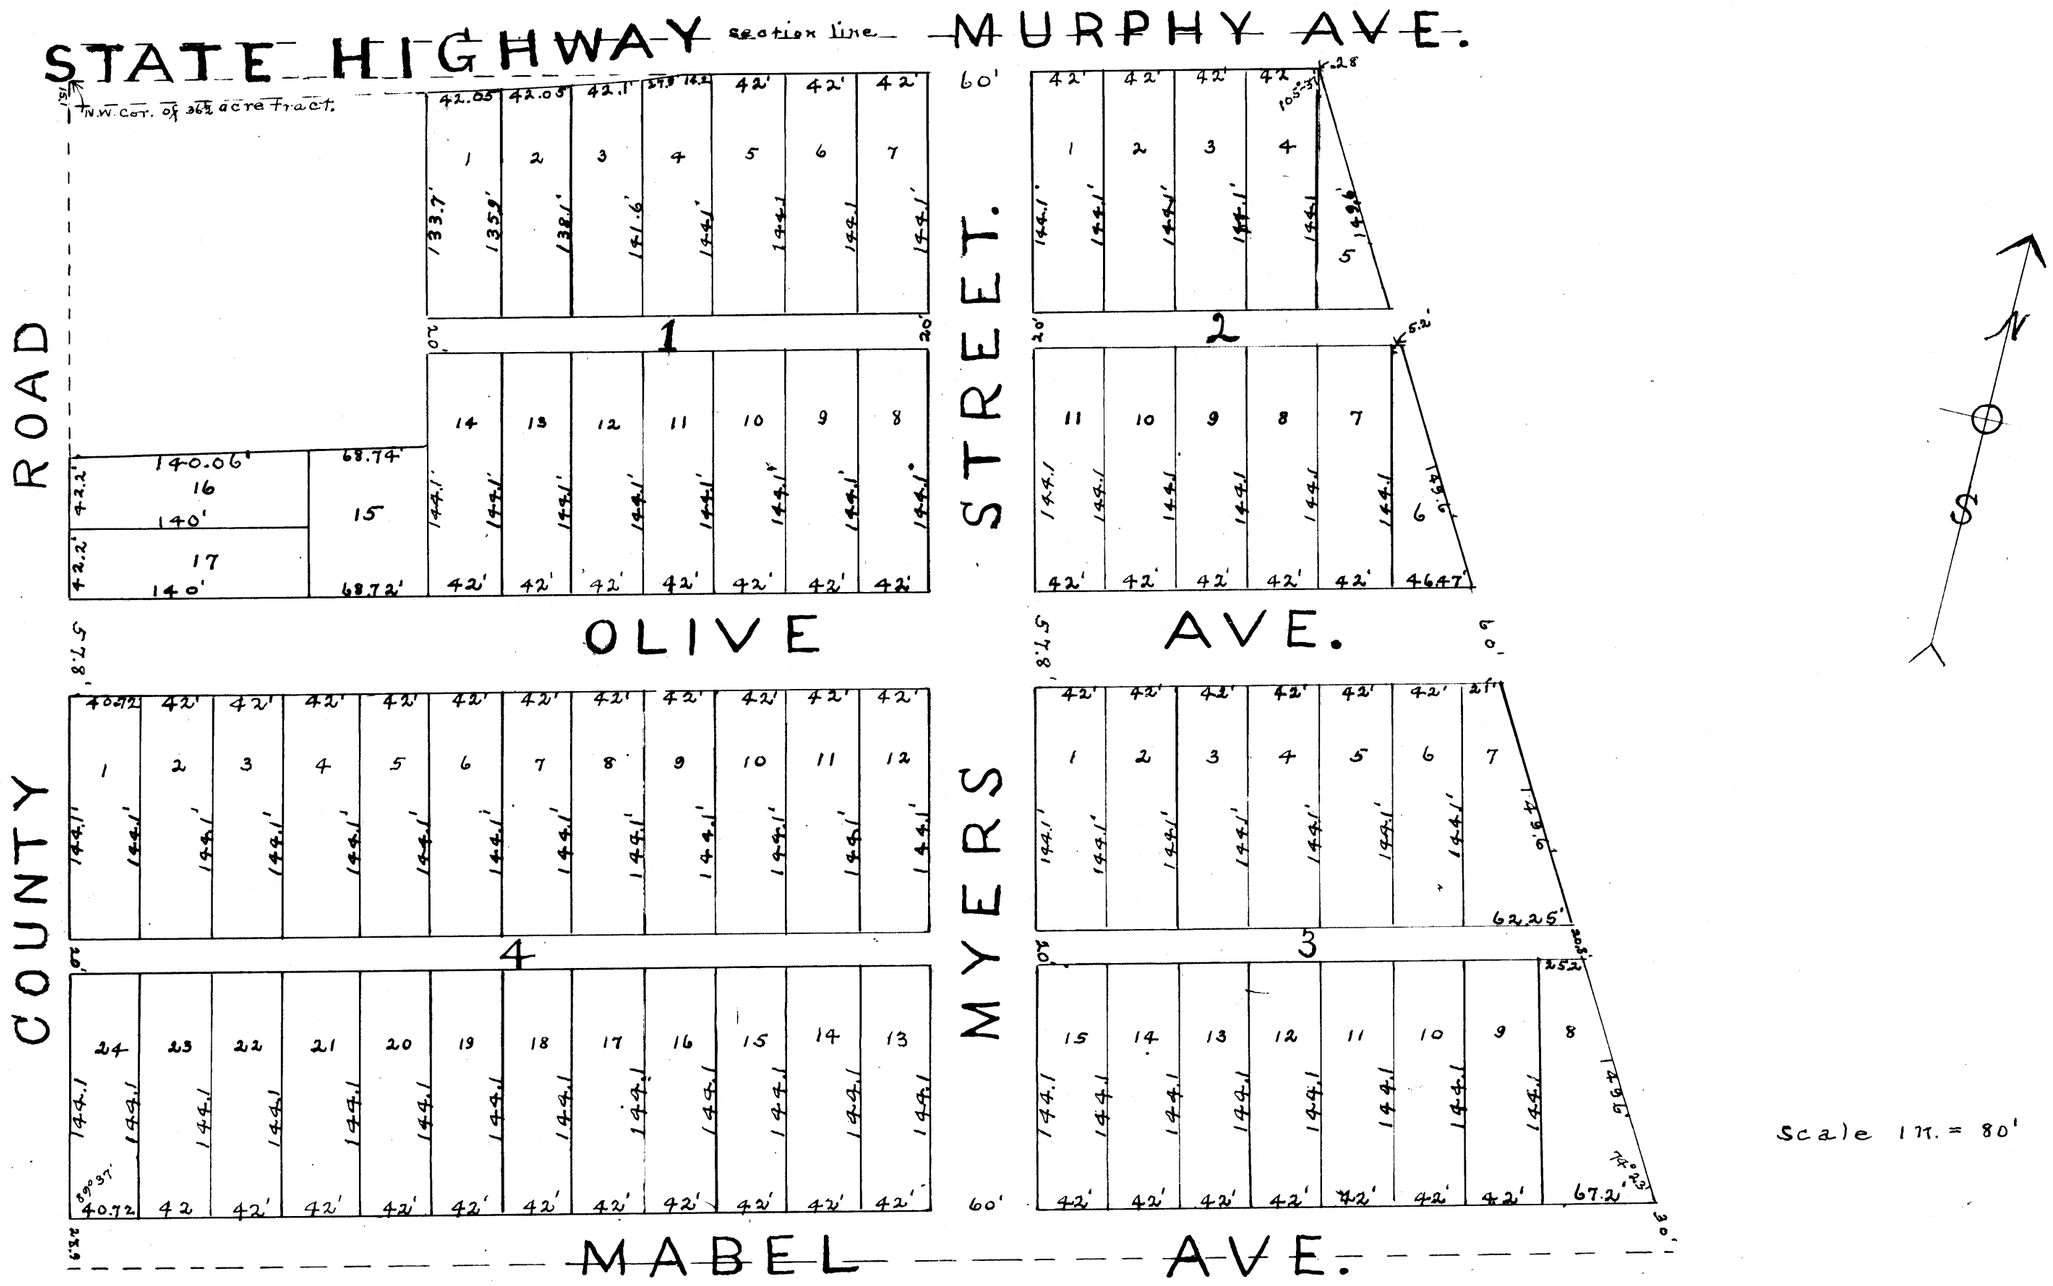

Scale 1 in. = 80'

I, T.G. Hendrick, being the owner of the land described as follows to-wit:

Commencing at the North East corner of a tract of 36½ acres in the North West corner of section thirty four (34) Block No. 42, Township two (2) South and running, thence S. 76°37' W. 368.48', thence following along the South boundary line of State Highway No. 1, 154.1', thence South 15° E. 208.72', thence S. 75°20' W. 208.8', thence S. 13° E. 479.3', thence N. 76°37' E. 932.2', Thence N. 29° W. 730' to the place of beginning, have caused the same to be surveyed as shown on the attached plat and do hereby dedicate to the Public use forever all the streets and alleys shown on said plat.

T. G. Hendrick

State of Texas
County of Ector

Before me the undersigned authority, a Notary Public in and for Ector County, Texas, on this day personally appeared T.G. Hendricks known to me to be the person whose name is subscribed to the foregoing instrument and acknowledged that he executed the same for the purposes and consideration therein expressed.

Given under my hand and seal of office this the 28th day of December A.D. 1926

Robt. J. Bates
Notary Public in and for Ector County.

I, William Alley do hereby certify that the annexed plat of a survey made by me in Section 34 Block 42 Tp. 2 S. is correct, all distances and angles being as shown, all courses given in the description of the tract are on the hypothesis that the recorded course of S. 13° E of the West boundary of section 34 is correct.

William Alley
County Surveyor of Ector County.