HIGHLAND PARK

AN ADDITION TO THE CITY OF ODESSA ECTOR CO. TEXAS

LOCATED IN THE WEST PART OF THE SOUTH HALF OF THE NORTHEAST QUARTER OF SECTION 21, BLK. 42 TWP. 2 SOUTH, TEXAS & PACIFIC R.R. CO. SURVEY.

Scale: 1 in. =

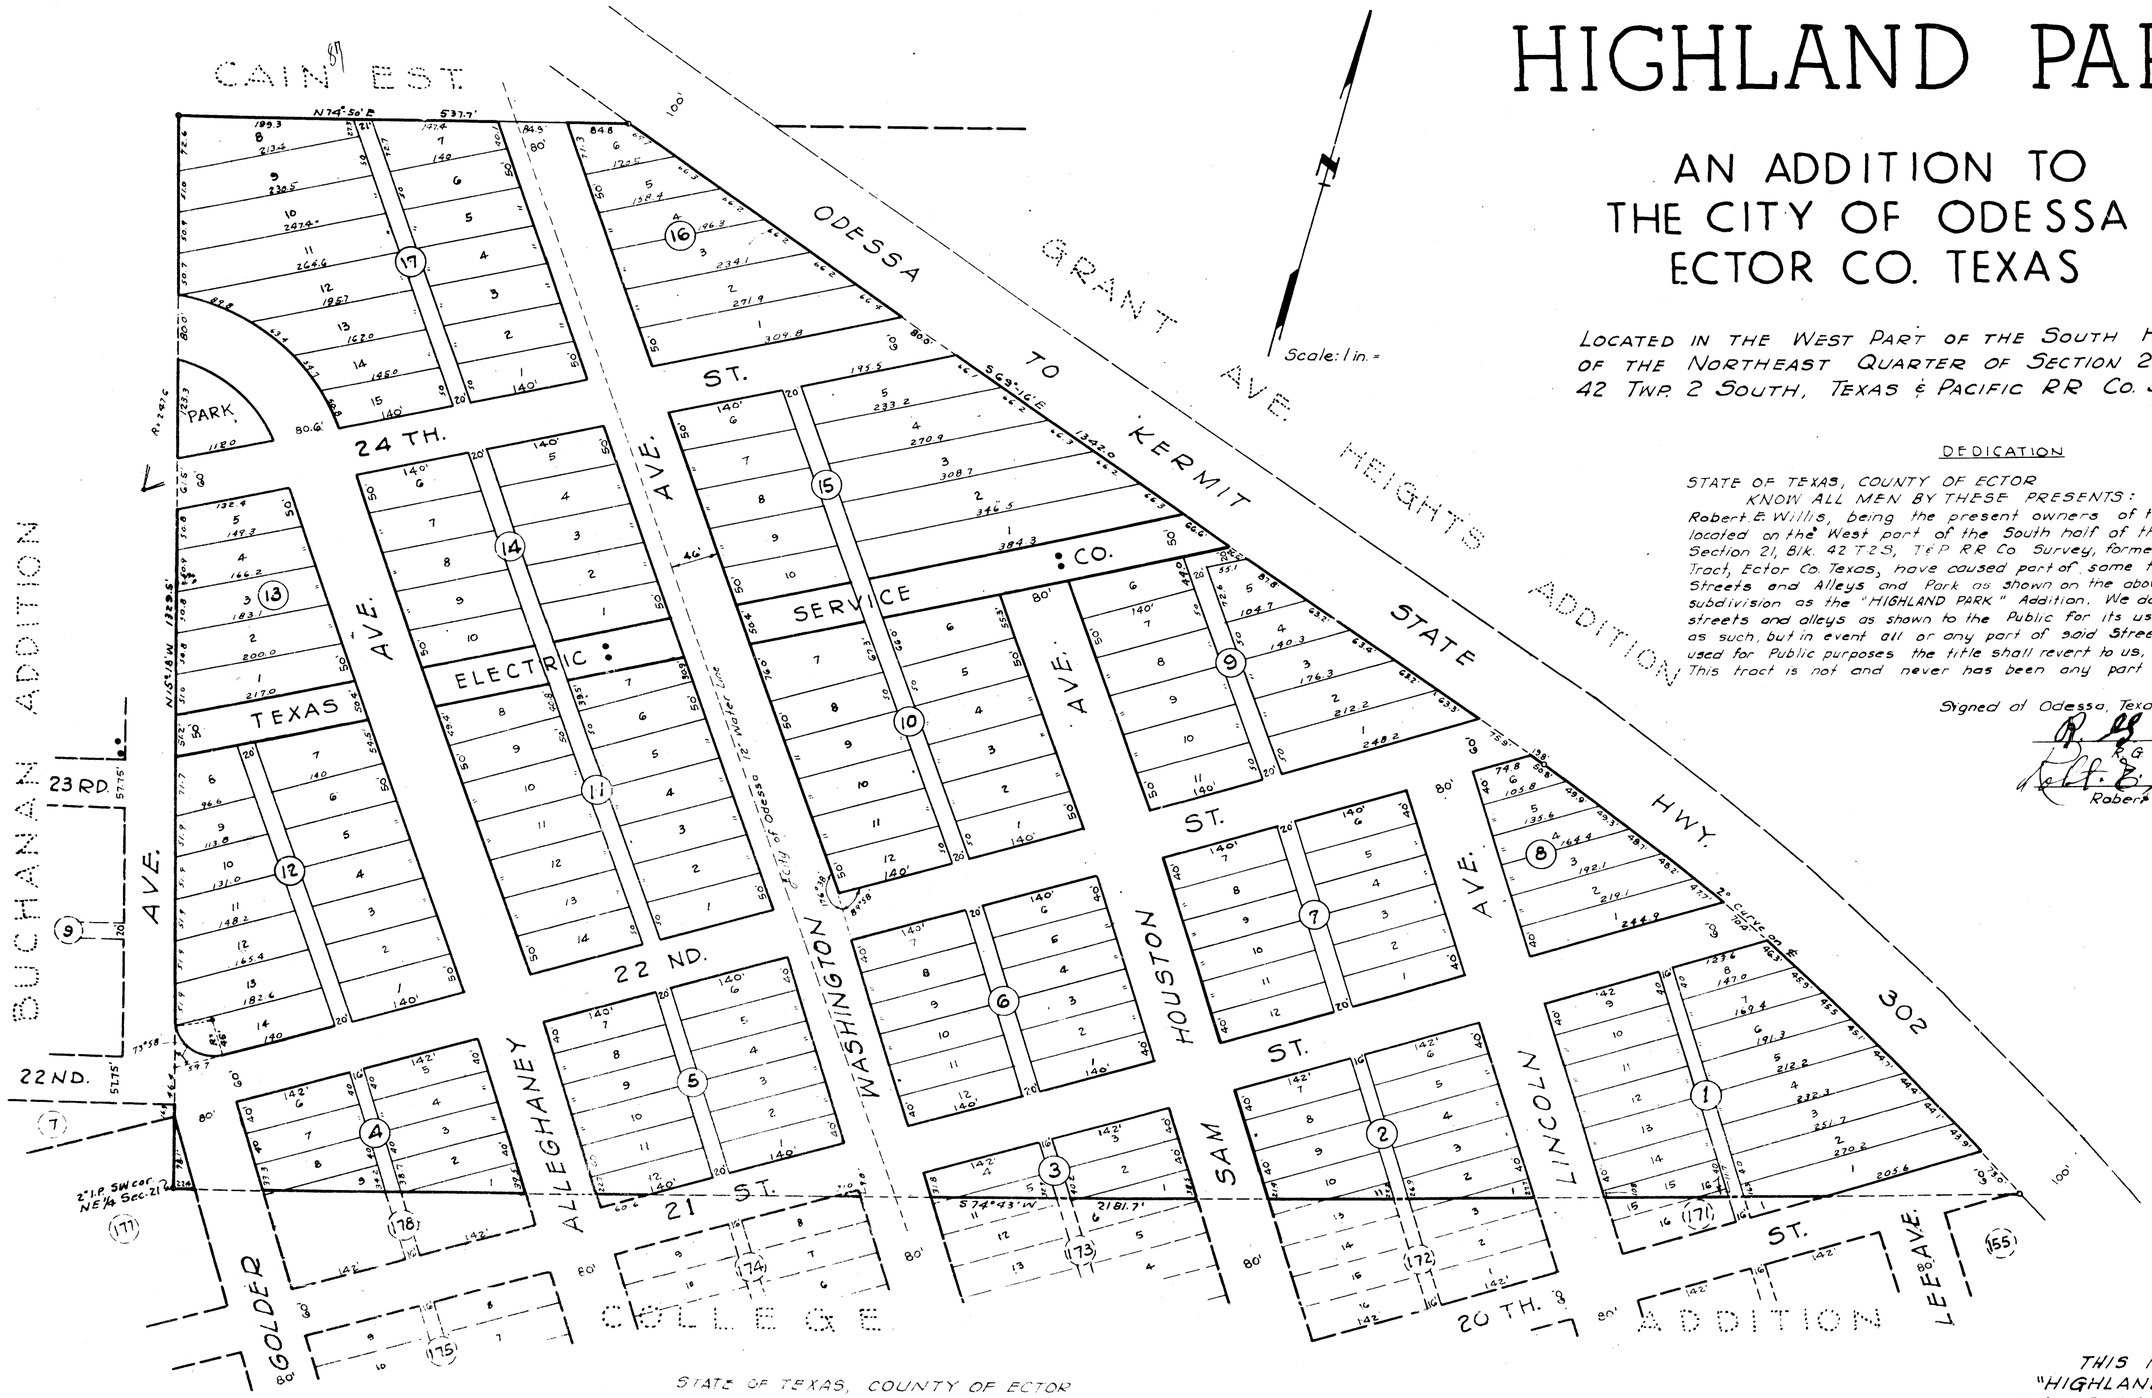

DEDICATION

STATE OF TEXAS, COUNTY OF ECTOR

KNOW ALL MEN BY THESE PRESENTS: That we, R.G. Dixon and Robert E. Willis, being the present owners of the tract of 43.41 Acres located on the West part of the South half of the Northwest Quarter of Section 21, Blk. 42 T2S, T&P R.R. Co. Survey, formerly known as the Nichols Tract, Ector Co. Texas, have caused part of same to be subdivided into Lots, Streets and Alleys, and Park as shown on the above plat and hereby dedicate the subdivision as the "HIGHLAND PARK" Addition. We do hereby dedicate the streets and alleys as shown to the Public for its use so long as they are used as such, but in event all or any part of said Streets and Alleys and Park cease to be used for Public purposes the title shall revert to us, our heirs or assigns. This tract is not and never has been any part of our homestead.

Signed at Odessa, Texas, this 5th day of July A.D. 1946

R.G. Dixon

R.G. Dixon

Robert E. Willis

Robert E. Willis

STATE OF TEXAS, COUNTY OF ECTOR

I, M.E. Spry a Registered Professional Engineer of Texas, hereby certify that the above plat represents an actual survey made by me on the ground.

Dated: July 5, 1946 Signed: M.E. Spry

STATE OF TEXAS, COUNTY OF ECTOR

Before me, F.K. Spaulding the undersigned authority in and for Ector County Texas on this day personally appeared R.G. Dixon, Robert E. Willis and M.E. Spry known to me to be the persons whose names are subscribed to the foregoing instruments and acknowledged to me that they executed the same for the purposes and considerations therein expressed.

Given under my hand and seal of office this 5 day of July A.D. 1946

F.K. Spaulding

Notary Public in and for Ector County Texas

THIS MAP SHOWING THE "HIGHLAND PARK" ADDITION TO THE CITY OF ODESSA IS RECOMMENDED BY THE ODESSA PLANNING BOARD.

APPROVED _____ PLAN BD. DATE 7-17-46

APPROVED _____ MAYOR DATE 7-16-46

NOTED BY _____ CITY MGR DATE 7-16-46