~ HILLCREST ~

AN ADDITION TO THE CITY OF ODESSA,
ECTOR COUNTY, TEXAS.

Scale 1":300'

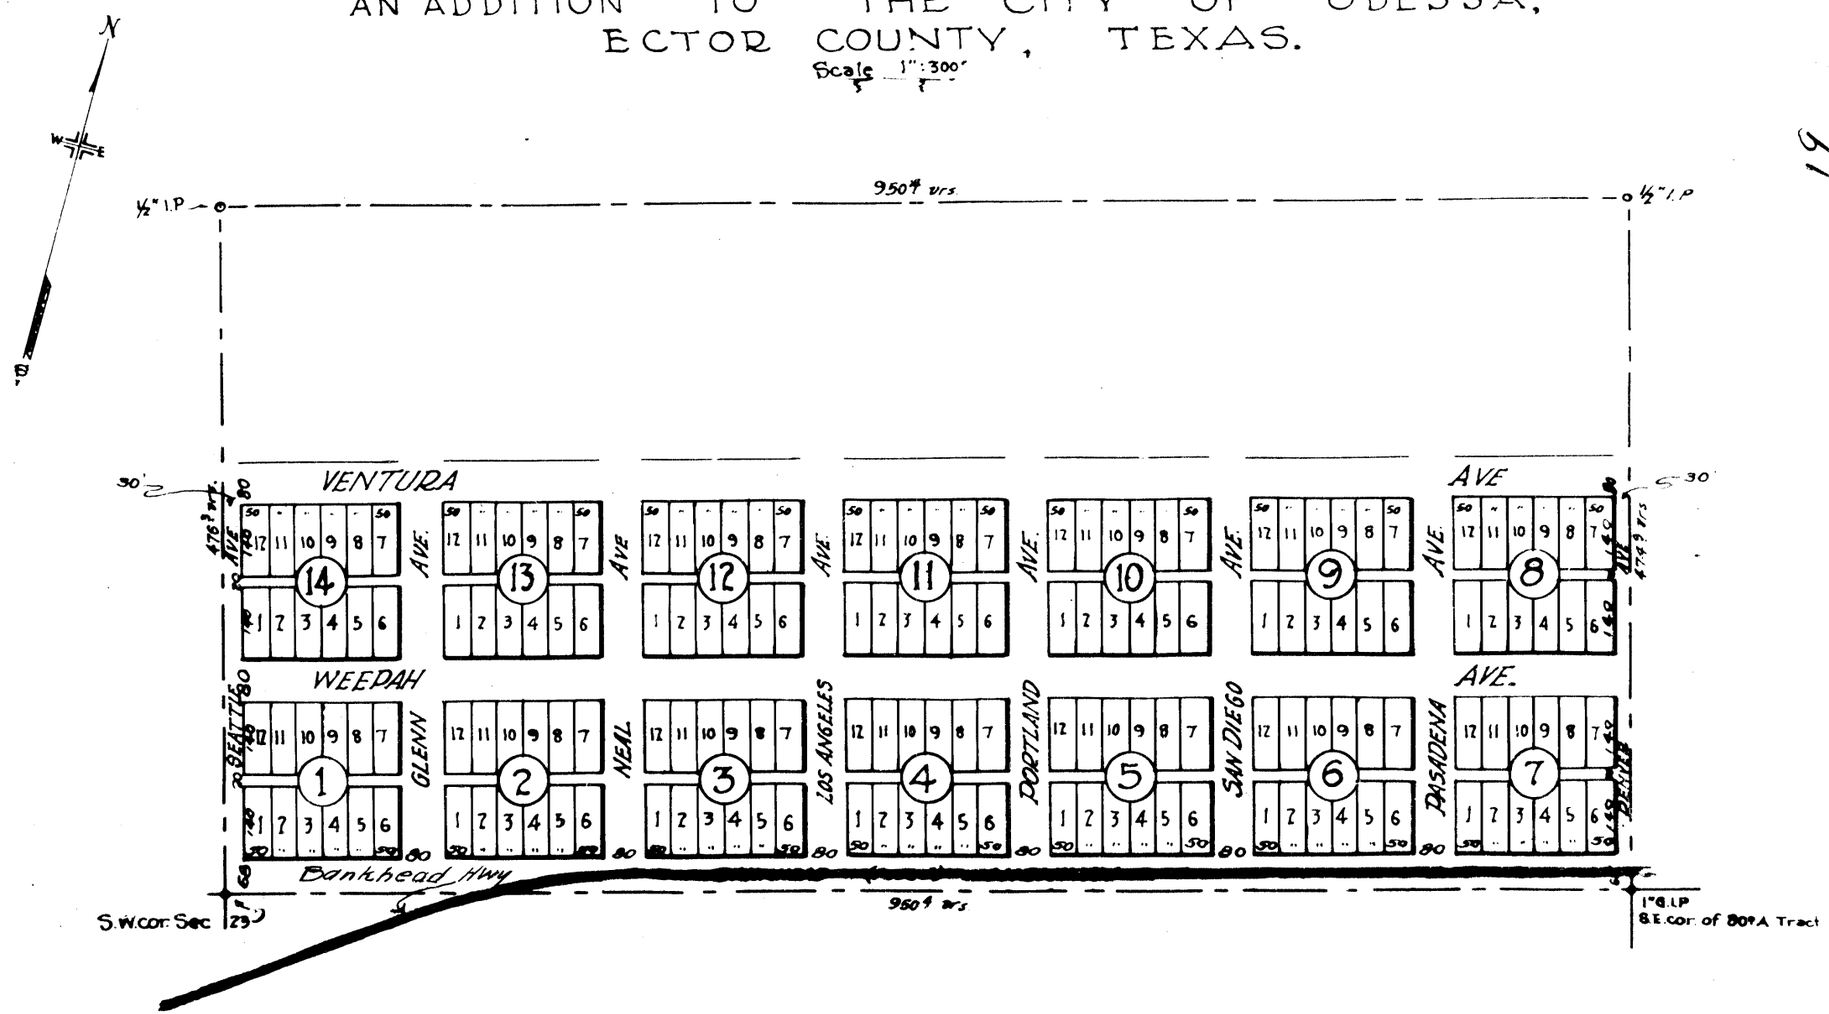

FIELD NOTES OF A SURVEY OF 80 Acs.
SITUATED IN ECTOR CO. KNOWN AS THE S.½ of SW¼ of SUR 23 BLK 42 T2S T-P.R.R.

Beginning at, ½" iron pipe whence a 1" iron pipe marked and set in concrete bears N 15°08'W 1426⁷ vrs. and being the N.W. cor. of Sur. 23 Blk. 42 T2S, T-P.R.R.
Thence N 74°09'E 950⁴ vrs. to a 1" iron pipe set for N.E. cor. this Survey
Thence S 15°08'E 474⁹ vrs. to a 1" iron pipe set for S.E. cor. this Survey
Thence S 74°03'W 950⁴ vrs. to a 1" iron pipe set for S.W. cor. this Survey and same being the N.E. cor. Sur 27 Blk 42 T2S whence the flag pole on Ector Co. Court House at Odessa bears S 23°28'W and a wind mill bears S 69°06'E.
Thence N 15°08'W 476³ vrs. to place of beginning

F.W. Estill - Transitman
J.D. Andrews } Chain carriers
Leonard Olitt }
Apr. 22, 1927

Signed - Robt. E. Estes,
Licensed Land Surveyor.

I, Van Camp, Civil Engineer, do hereby certify the above map to be a true and correct plat of the HILLCREST ADDITION as surveyed on the ground by me,

May 16, 1927

Van Camp

This photostat copy is a [illegible] correct copy of the original map [illegible] by me [illegible]

19
May 27 8
Carl [illegible]