REPLAT OF LOT 2, BLOCK 1,

HOLLYWOOD GARDENS ADDITION
TO
ODDESSA - ECTOR COUNTY - TEXAS

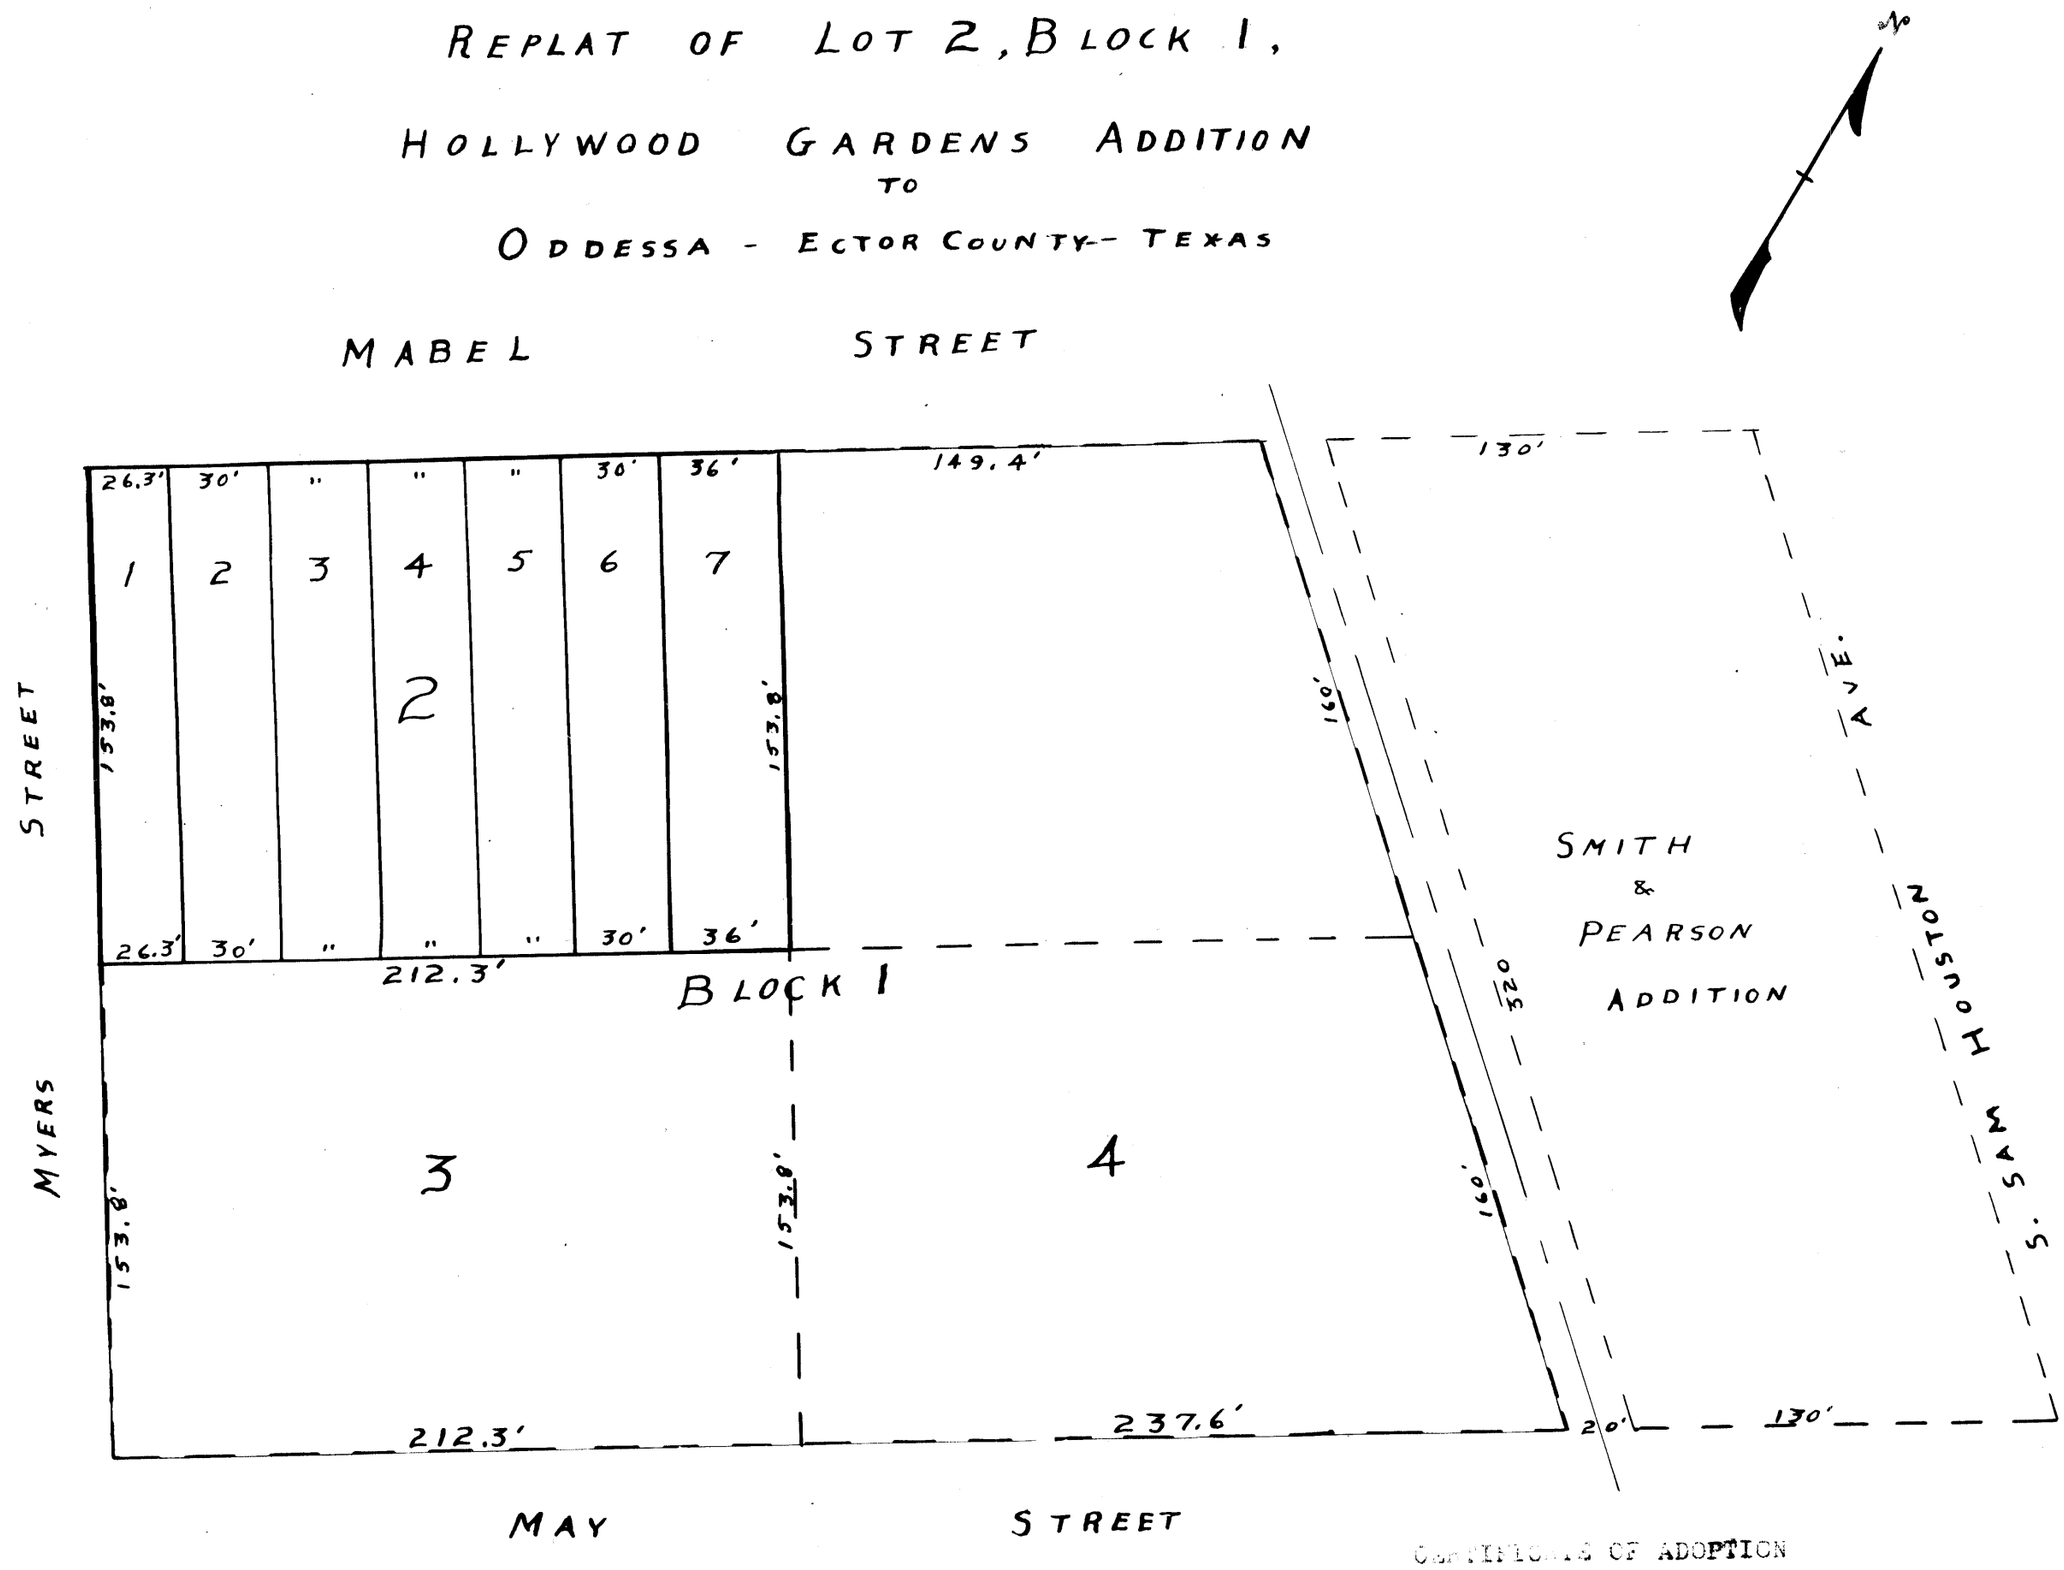

SURVEYOR'S CERTIFICATE

I, William Alley, County Surveyor of Ector County, Texas, do hereby certify that the annexed Replat of Lot 2 in Block 1, Hollywood Gardens Addition to Odessa, Ector County, Texas is true and correct.

William Alley
County Surveyor of Ector County, Texas

By Marvin C. Beasley Deputy

CERTIFICATE OF ADOPTION

I, S. A. Brewer, do hereby adopt the annexed Replat of Lot 2 in Block 1, Hollywood Gardens Addition to Odessa, Texas, as true and Correct.

S. A. Brewer - Owner

Filed for
at M.
o'clock