KENNEDY HEIGHTS

AN ADDITION TO
THE CITY OF ODESSA
ECTOR COUNTY TEXAS
LOCATED IN SECTION 34 BLK. 42
TOWNSHIP 2 SOUTH T.&P. R.R. CO. SURVEY
SUBDIVISION OF TRACTS 3, 6, 7, & 8
ROY A. MINEAR SUBDIVISION

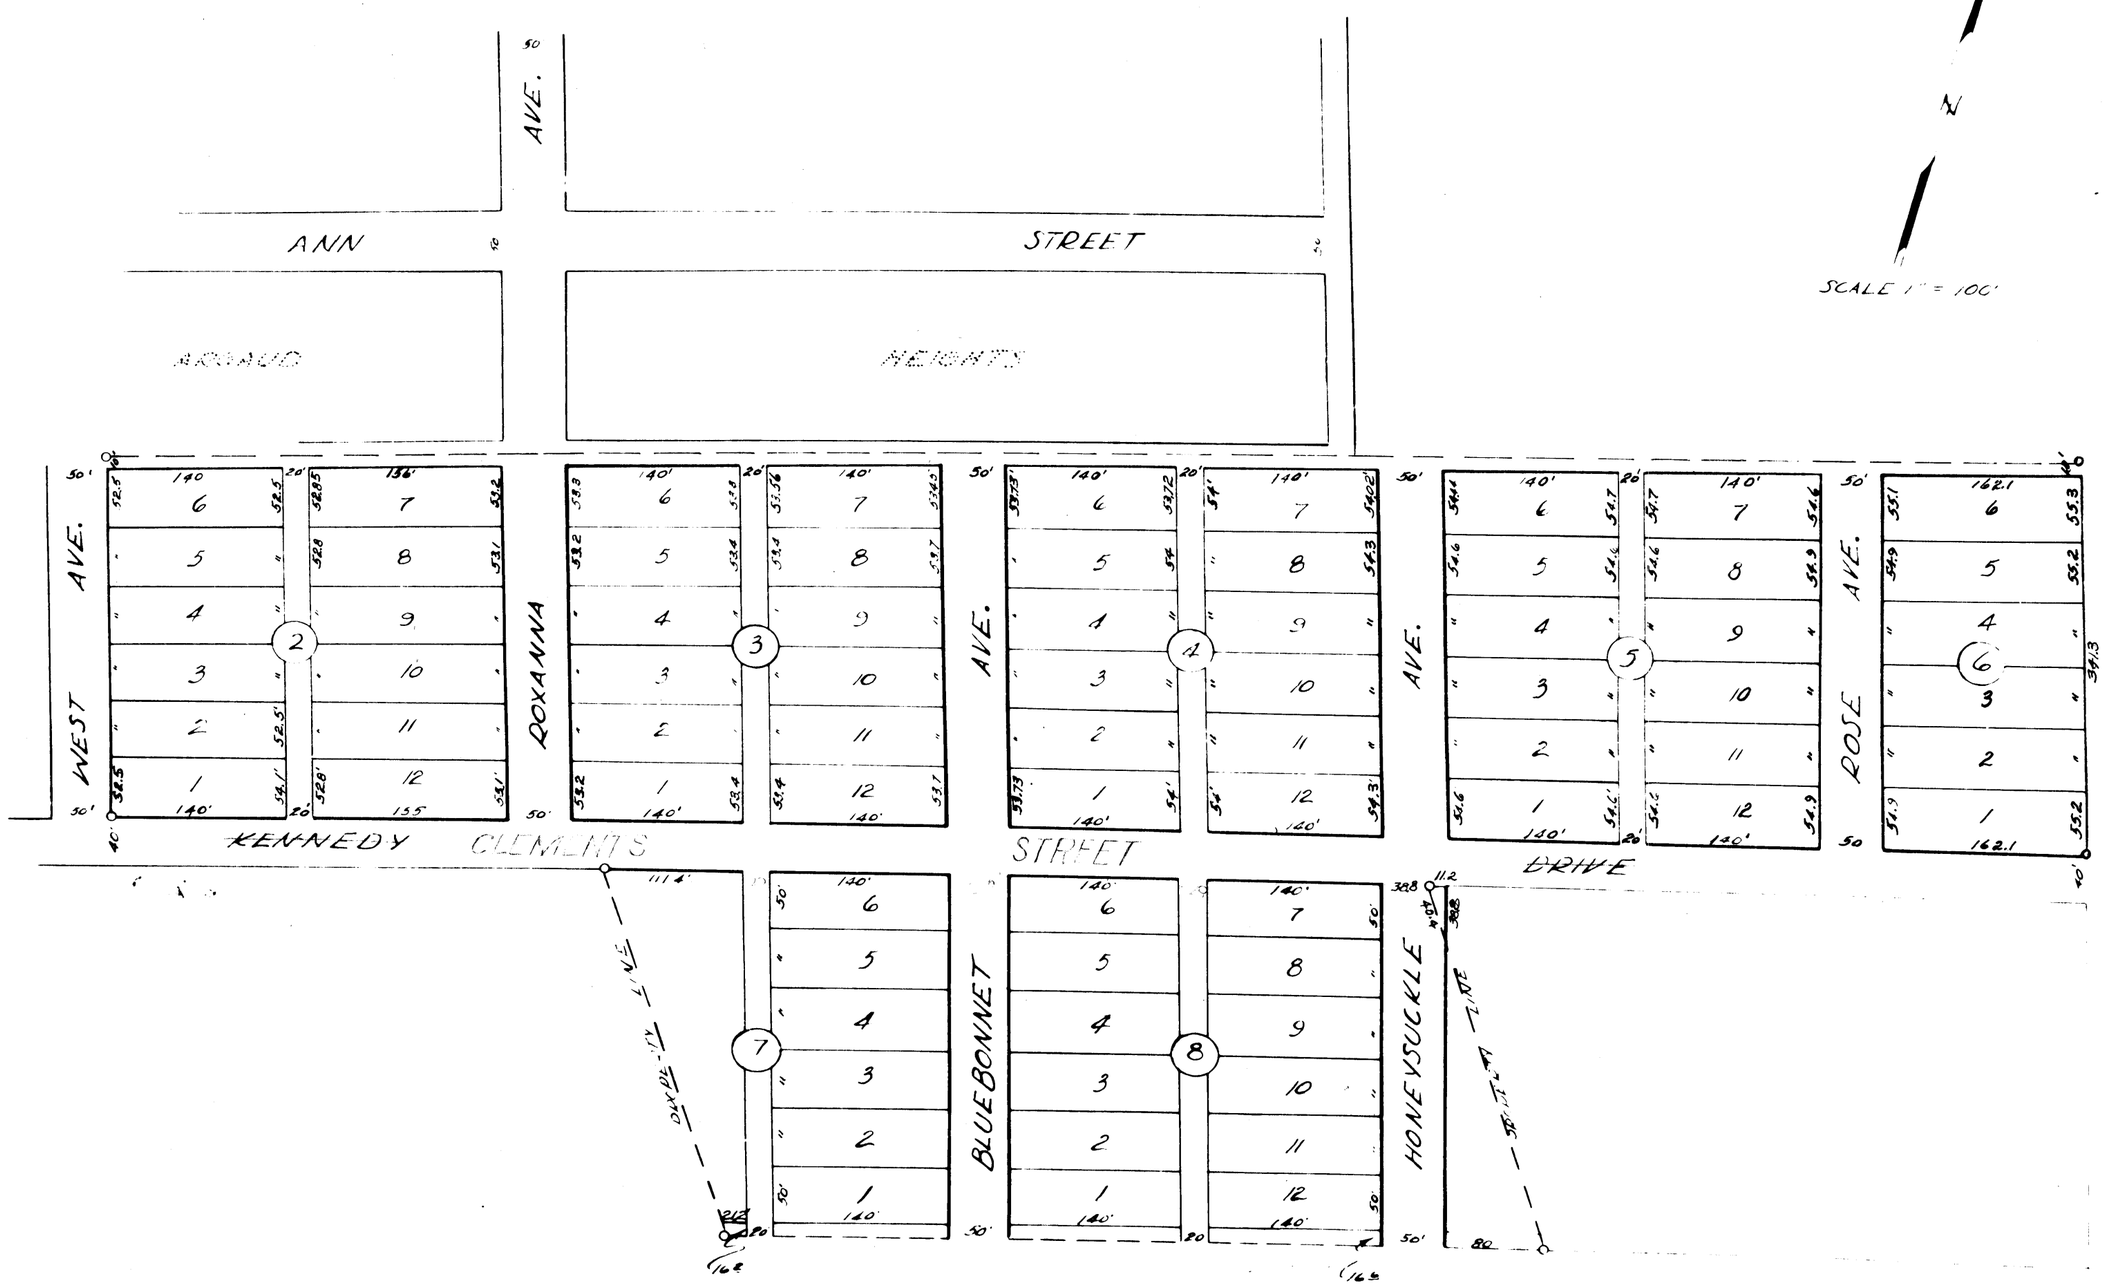

STATE OF TEXAS, COUNTY OF ECTOR

I, M.E. SPRY, A REGISTERED PROFESSIONAL ENGINEER OF TEXAS, DO HEREBY CERTIFY THAT THE ABOVE PLAT REPRESENTS AN ACTUAL SURVEY MADE BY ME ON THE GROUND AND THAT THE LINES AND DIMENSIONS ARE TRUE AND CORRECT.

DATED March 25 1946 SIGNED M. E. Spry

STATE OF TEXAS, COUNTY OF ECTOR

BEFORE ME Alice Colley A NOTARY PUBLIC IN AND FOR THE COUNTY OF ECTOR AND THE STATE OF TEXAS, ON THIS DAY PERSONALLY APPEARED T. L. KENNEDY, JR. * AND M.E. SPRY KNOWN TO ME TO BE THE PERSONS WHOSE NAMES HAVE BEEN SUBSCRIBED TO THE ATTACHED DEDICATION AND THE ABOVE PLAT AND ACKNOWLEDGED TO ME THAT THEY EXECUTED THE SAME FOR THE PURPOSES AND CONSIDERATIONS THEREIN EXPRESSED.

GIVEN UNDER MY HAND AND OATH THIS 25th DAY OF March AD 1946.

NOTARY PUBLIC IN AND FOR ECTOR COUNTY TEXAS.

Filed for Recording this 1 day of April 1946 at 10 o'clock A.M.
Carl Atkins
County Clerk, Ector County, Texas
Dedication Recorded in Vol 95 Page 544

THIS MAP SHOWING
KENNEDY HEIGHTS
IS APPROVED BY ODESSA PLANNING BOARD
Approved [illegible] Date Mch 29-1946
Approved _____ Date _____
Approved _____ Date _____