08-26P
H

12133500

REPLAT OF LOTS 2 THRU 5, BLOCK 1,
KIRKLIN ADDITION
AN ADDITION TO THE CITY OF ODESSA, ECTOR COUNTY, TEXAS

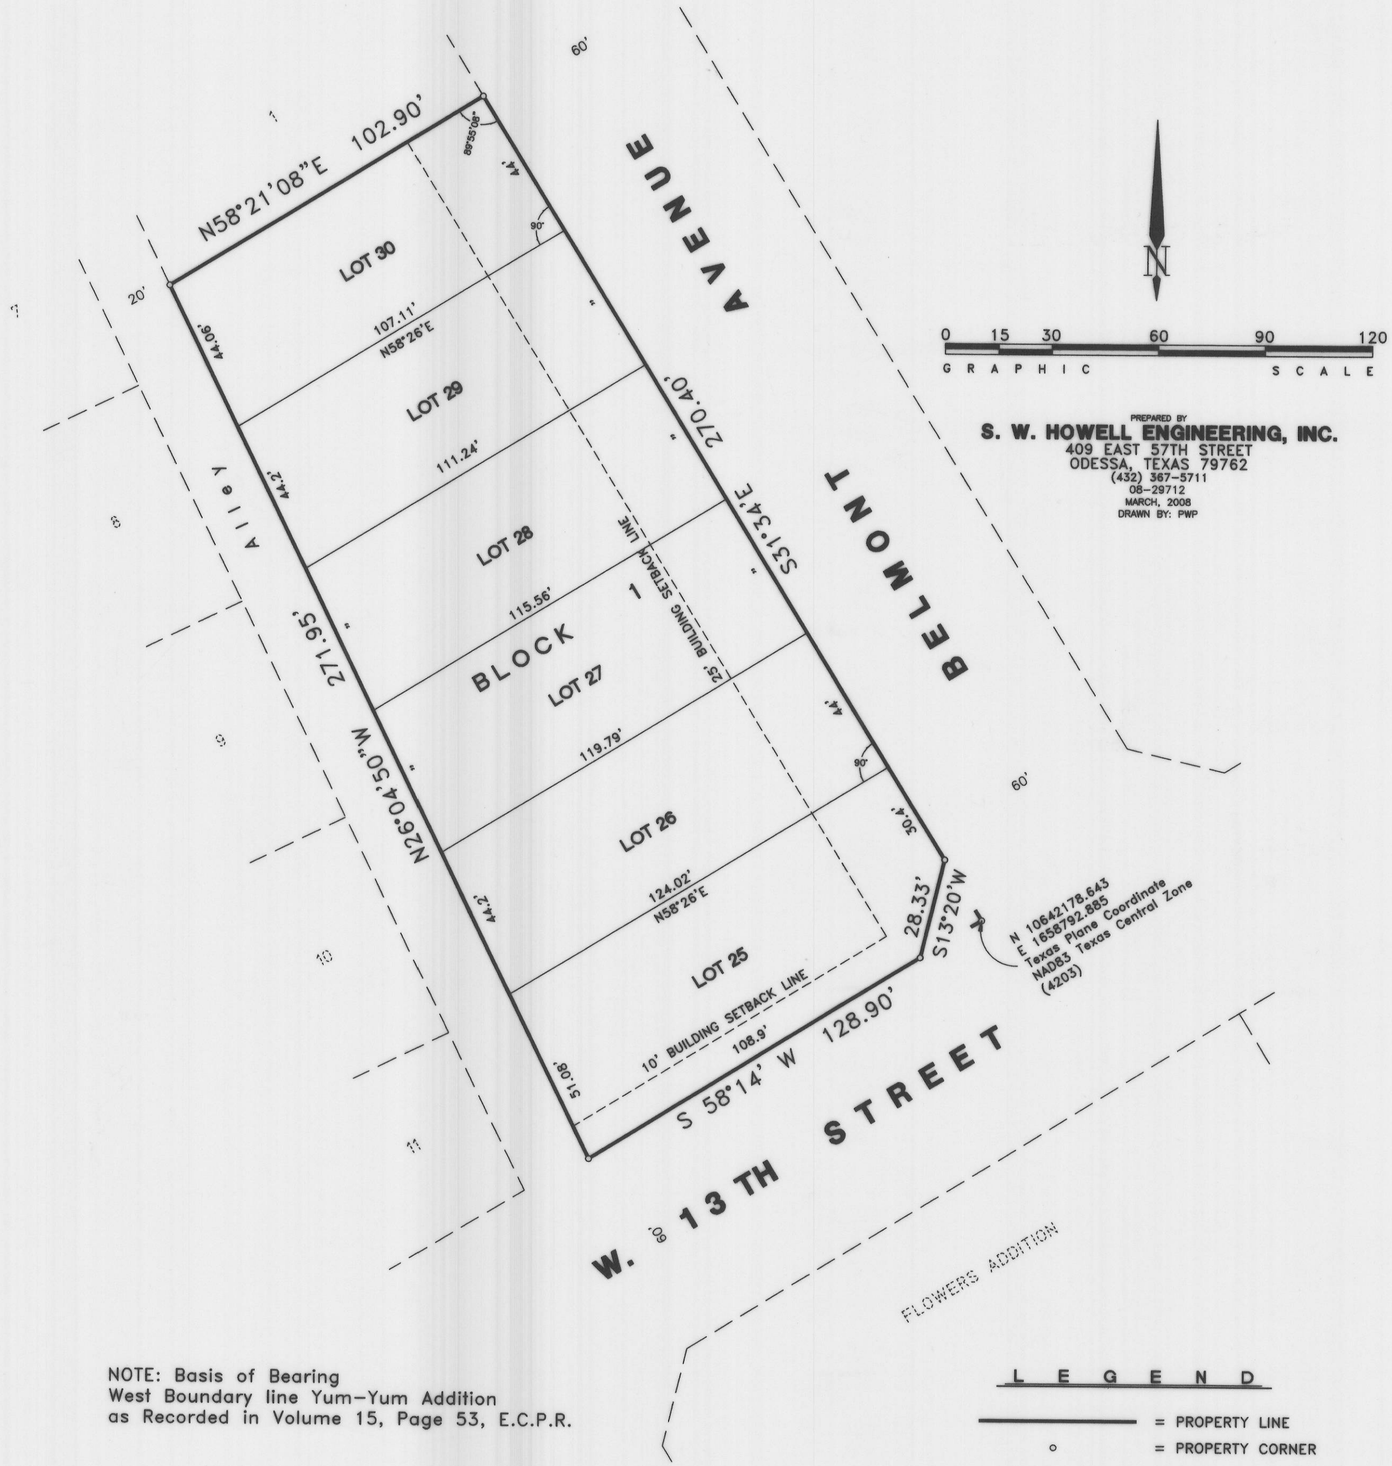

PREPARED BY
S. W. HOWELL ENGINEERING, INC.
409 EAST 57TH STREET
ODESSA, TEXAS 79762
(432) 367-5711
08-29712
MARCH, 2008
DRAWN BY: PWP

NOTE: Basis of Bearing
West Boundary line Yum-Yum Addition
as Recorded in Volume 15, Page 53, E.C.P.R.

L E G E N D

———	= PROPERTY LINE
○	= PROPERTY CORNER
◉	= SECTION CORNER

STATE OF TEXAS:
COUNTY OF ECTOR:

KNOW ALL MEN BY THESE PRESENTS

THAT THE UNDERSIGNED, BEING THE PRESENT OWNER OF THE LAND SHOWN ON THIS PLAT AND DESIGNATED AS "REPLAT OF LOTS 2 THRU 5 , BLOCK 1, KIRKLIN ADDITION", AN ADDITION TO THE CITY OF ODESSA, ECTOR COUNTY TEXAS, AND WHOSE NAME IS SUBSCRIBED HERETO, DO HEREBY DEDICATE TO THE USE OF THE PUBLIC FOREVER ALL STREETS, ALLEYS, WATER COURSES, EASEMENTS AND PUBLIC PLACES SHOWN THEREON FOR THE PURPOSE AND CONSIDERATION THEREIN EXPRESSED.

JOHN BURNETT CONSTRUCTION, LLC

John G. Burnett
JOHN G. BURNETT, PRESIDENT

STATE OF TEXAS:
COUNTY OF ECTOR:

THIS INSTRUMENT WAS ACKNOWLEDGED BEFORE ME ON May 20, 2008
JOHN G. BURNETT, PRESIDENT, JOHN BURNETT CONSTRUCTION, LLC.

3-17-2012
MY COMMISSION EXPIRES

JANIE HOWELL
MY COMMISSION EXPIRES
March 17, 2012

Janie Howell
NOTARY PUBLIC, STATE OF TEXAS

Janie Howell
PRINTED NAME OF NOTARY

STATE OF TEXAS:
COUNTY OF ECTOR:

KNOW ALL MEN BY THESE PRESENTS THAT I, S. W. HOWELL, A REGISTERED PROFESSIONAL LAND SURVEYOR OF THE STATE OF TEXAS, DO HEREBY CERTIFY THAT I PREPARED THIS PLAT FROM AN ACTUAL AND ACCURATE SURVEY OF THE LAND AND THAT THE CORNER MONUMENTS SHOWN HEREON WERE PROPERLY PLACED UNDER MY SUPERVISION.

DATED: 5-14-2008

S W Howell
S. W. HOWELL
REGISTERED PROFESSIONAL LAND SURVEYOR

STATE OF TEXAS
REGISTERED
S. W. HOWELL
280
PROFESSIONAL
LAND SURVEYOR

CERTIFICATE OF DIRECTOR OF PUBLIC WORKS

I HEREBY CERTIFY THAT ALL REQUIREMENTS OF THE "URBAN DEVELOPMENT ORDINANCE" CONCERNING SUBMISSION AND/OR APPROVAL OF INFORMATION AND DATA TO THE DIRECTOR OF PUBLIC WORKS AND THE CITY ENGINEER, REQUIRED FOR FINAL PLAT APPROVAL, HAVE BEEN COMPLIED WITH FOR THIS SUBMISSION.

DATED: 6/6/08

for: DIRECTOR OF PUBLIC WORKS

APPROVED THIS 17th DAY OF April, 2008, BY THE PLANNING COMMISSION OF THE CITY OF ODESSA, TEXAS.

Stephen Payne
CHAIRMAN

Armando Florez
DIRECTOR OF PLANNING

FILED FOR RECORD THIS 16 DAY OF June, 2008, 11:20A M.,

RECORDED THIS 16 DAY OF June, 2008, 11:20A M., IN

CABINET B, PAGE 40-C, ECTOR COUNTY PLAT RECORDS.

Linda Haney
COUNTY CLERK OF ECTOR COUNTY, TEXAS