27

PLAT OF

KNOX VILLAGE

PHASE I

A SUBDIVISION OF 65.17 ACRES OF LAND IN
SECTIONS 19 AND 30, BLOCK 43, T-2-S T. & P. RY. CO. SURVEY,
ECTOR COUNTY, TEXAS

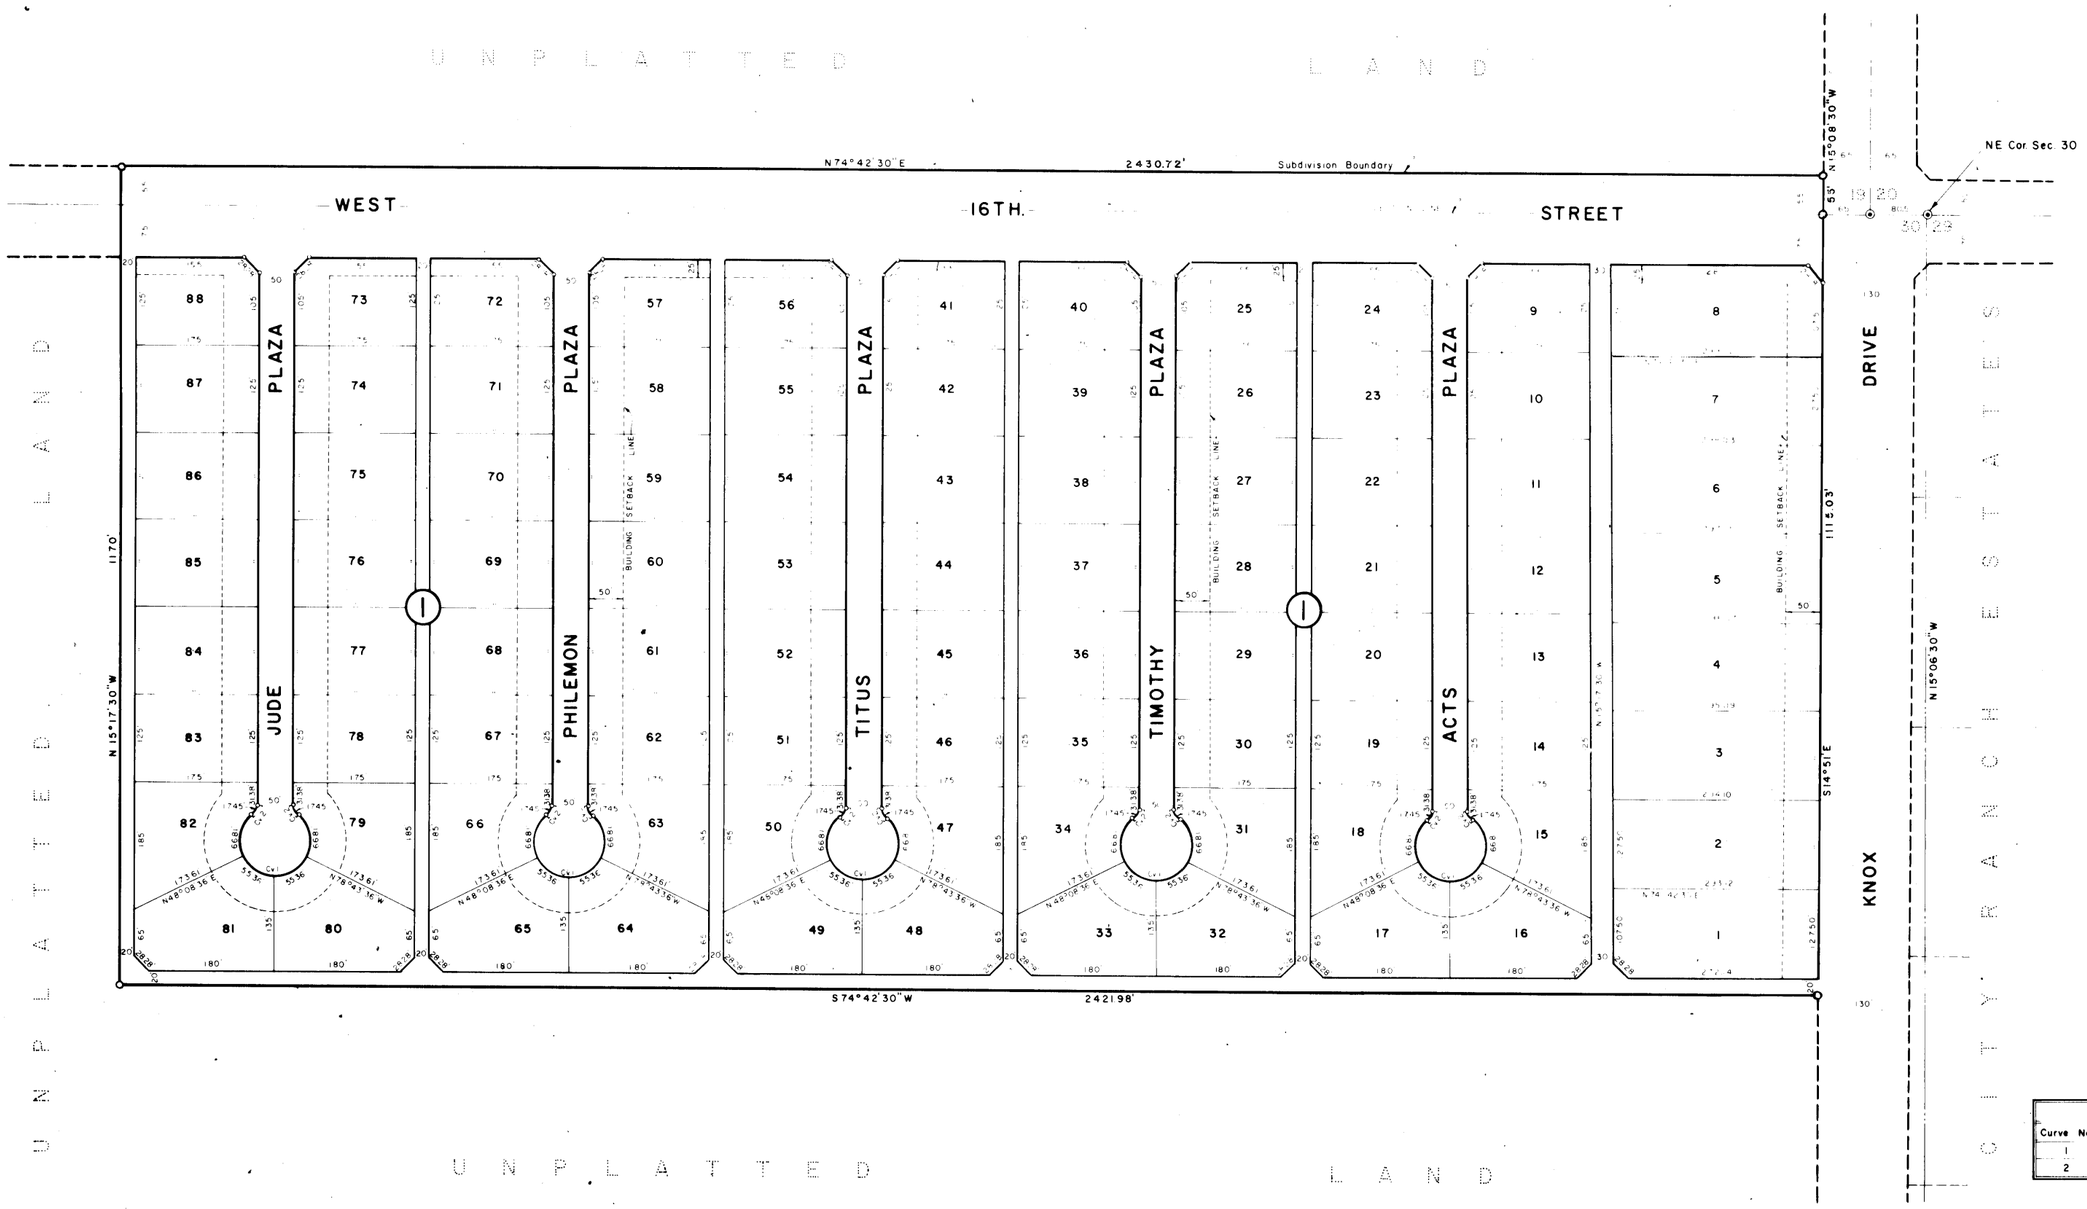

CURVE DATA				
Curve No.	Δ	T	R	L
1	280°	~	50'	244.34'
2	50°	9.33'	20'	17.45'

THE STATE OF TEXAS
COUNTY OF ECTOR

KNOW ALL MEN BY THESE PRESENTS:

THAT WE, THE UNDERSIGNED, BEING THE PRESENT OWNERS OF THE LAND SHOWN HEREON AND DESIGNATED AS "KNOX VILLAGE," A SUBDIVISION OF LAND IN ECTOR COUNTY, TEXAS, AND WHOSE NAMES ARE SUBSCRIBED HERETO, DO HEREBY DEDICATE TO THE USE OF THE PUBLIC FOREVER ALL STREETS AND ALLEYS SHOWN HEREON BUT, IN THE EVENT ALL OR ANY PART OF SAID STREETS AND ALLEYS SHALL CEASE TO BE USED AS SUCH, THE TITLE THERETO SHALL REVERT TO US, OUR HEIRS AND ASSIGNS.

WITNESS OUR HANDS AT ODESSA, TEXAS, ON THIS 12 DAY OF March, 1979.

Marshall Fields
MARSHALL FIELDS

J. R. McCUTCHEON

THE STATE OF TEXAS
COUNTY OF ECTOR

BEFORE ME, THE UNDERSIGNED AUTHORITY, A NOTARY PUBLIC IN AND FOR ECTOR COUNTY, TEXAS, ON THIS DAY PERSONALLY APPEARED MARSHALL FIELDS, KNOWN TO ME TO BE THE PERSON WHOSE NAME IS SUBSCRIBED TO THE FOREGOING INSTRUMENT, AND ACKNOWLEDGED TO ME THAT HE EXECUTED THE SAME FOR THE PURPOSE AND CONSIDERATION THEREIN EXPRESSED AND IN THE CAPACITY THEREIN STATED.

GIVEN UNDER MY HAND AND SEAL OF OFFICE THIS 12th DAY OF March, 1979.

Bernice F. Johnson
NOTARY PUBLIC IN AND FOR ECTOR COUNTY, TEXAS

11-30-80

THE STATE OF TEXAS
COUNTY OF ECTOR

BEFORE ME, THE UNDERSIGNED AUTHORITY, A NOTARY PUBLIC IN AND FOR ECTOR COUNTY, TEXAS, ON THIS DAY PERSONALLY APPEARED J. R. McCUTCHEON, KNOWN TO ME TO BE THE PERSON WHOSE NAME IS SUBSCRIBED TO THE FOREGOING INSTRUMENT, AND ACKNOWLEDGED TO ME THAT HE EXECUTED THE SAME FOR THE PURPOSE AND CONSIDERATION THEREIN EXPRESSED AND IN THE CAPACITY THEREIN STATED.

GIVEN UNDER MY HAND AND SEAL OF OFFICE THIS 26th DAY OF January, 1979.

Bernice F. Johnson
NOTARY PUBLIC IN AND FOR ECTOR COUNTY, TEXAS

11-30-80

THE STATE OF TEXAS
COUNTY OF ECTOR

KNOW ALL MEN BY THESE PRESENTS:

THAT I, GARY N. HANER, DO HEREBY CERTIFY THAT PLAT HEREON WAS PREPARED FROM AN ACTUAL AND ACCURATE SURVEY OF THE LAND AND THAT THE CORNER MONUMENTS SHOWN HEREON WERE PROPERLY PLACED UNDER MY SUPERVISION.

DATED January 24, 1979

Gary N. Haner
REGISTERED PROFESSIONAL ENGINEER

THIS PLAT IS HEREBY APPROVED ON THIS 12 DAY OF MARCH 1979.

ECTOR COUNTY COMMISSIONERS COURT
BY Gary L. Watkins
GARY L. WATKINS, COUNTY JUDGE

FILED FOR RECORD THIS 13th DAY OF March, 1979, AT 4 P.M. RECORDED THIS 13 DAY OF March, 1979, AT 4 P.M., IN VOLUME 20, PAGE 27, ECTOR COUNTY PLAT RECORDS.

Lucille Wolf
COUNTY CLERK OF ECTOR COUNTY, TEXAS