12

REPLAT OF BLOCK 1
L. C. RHOADS COMMERCIAL TRACTS
ODESSA, TEXAS

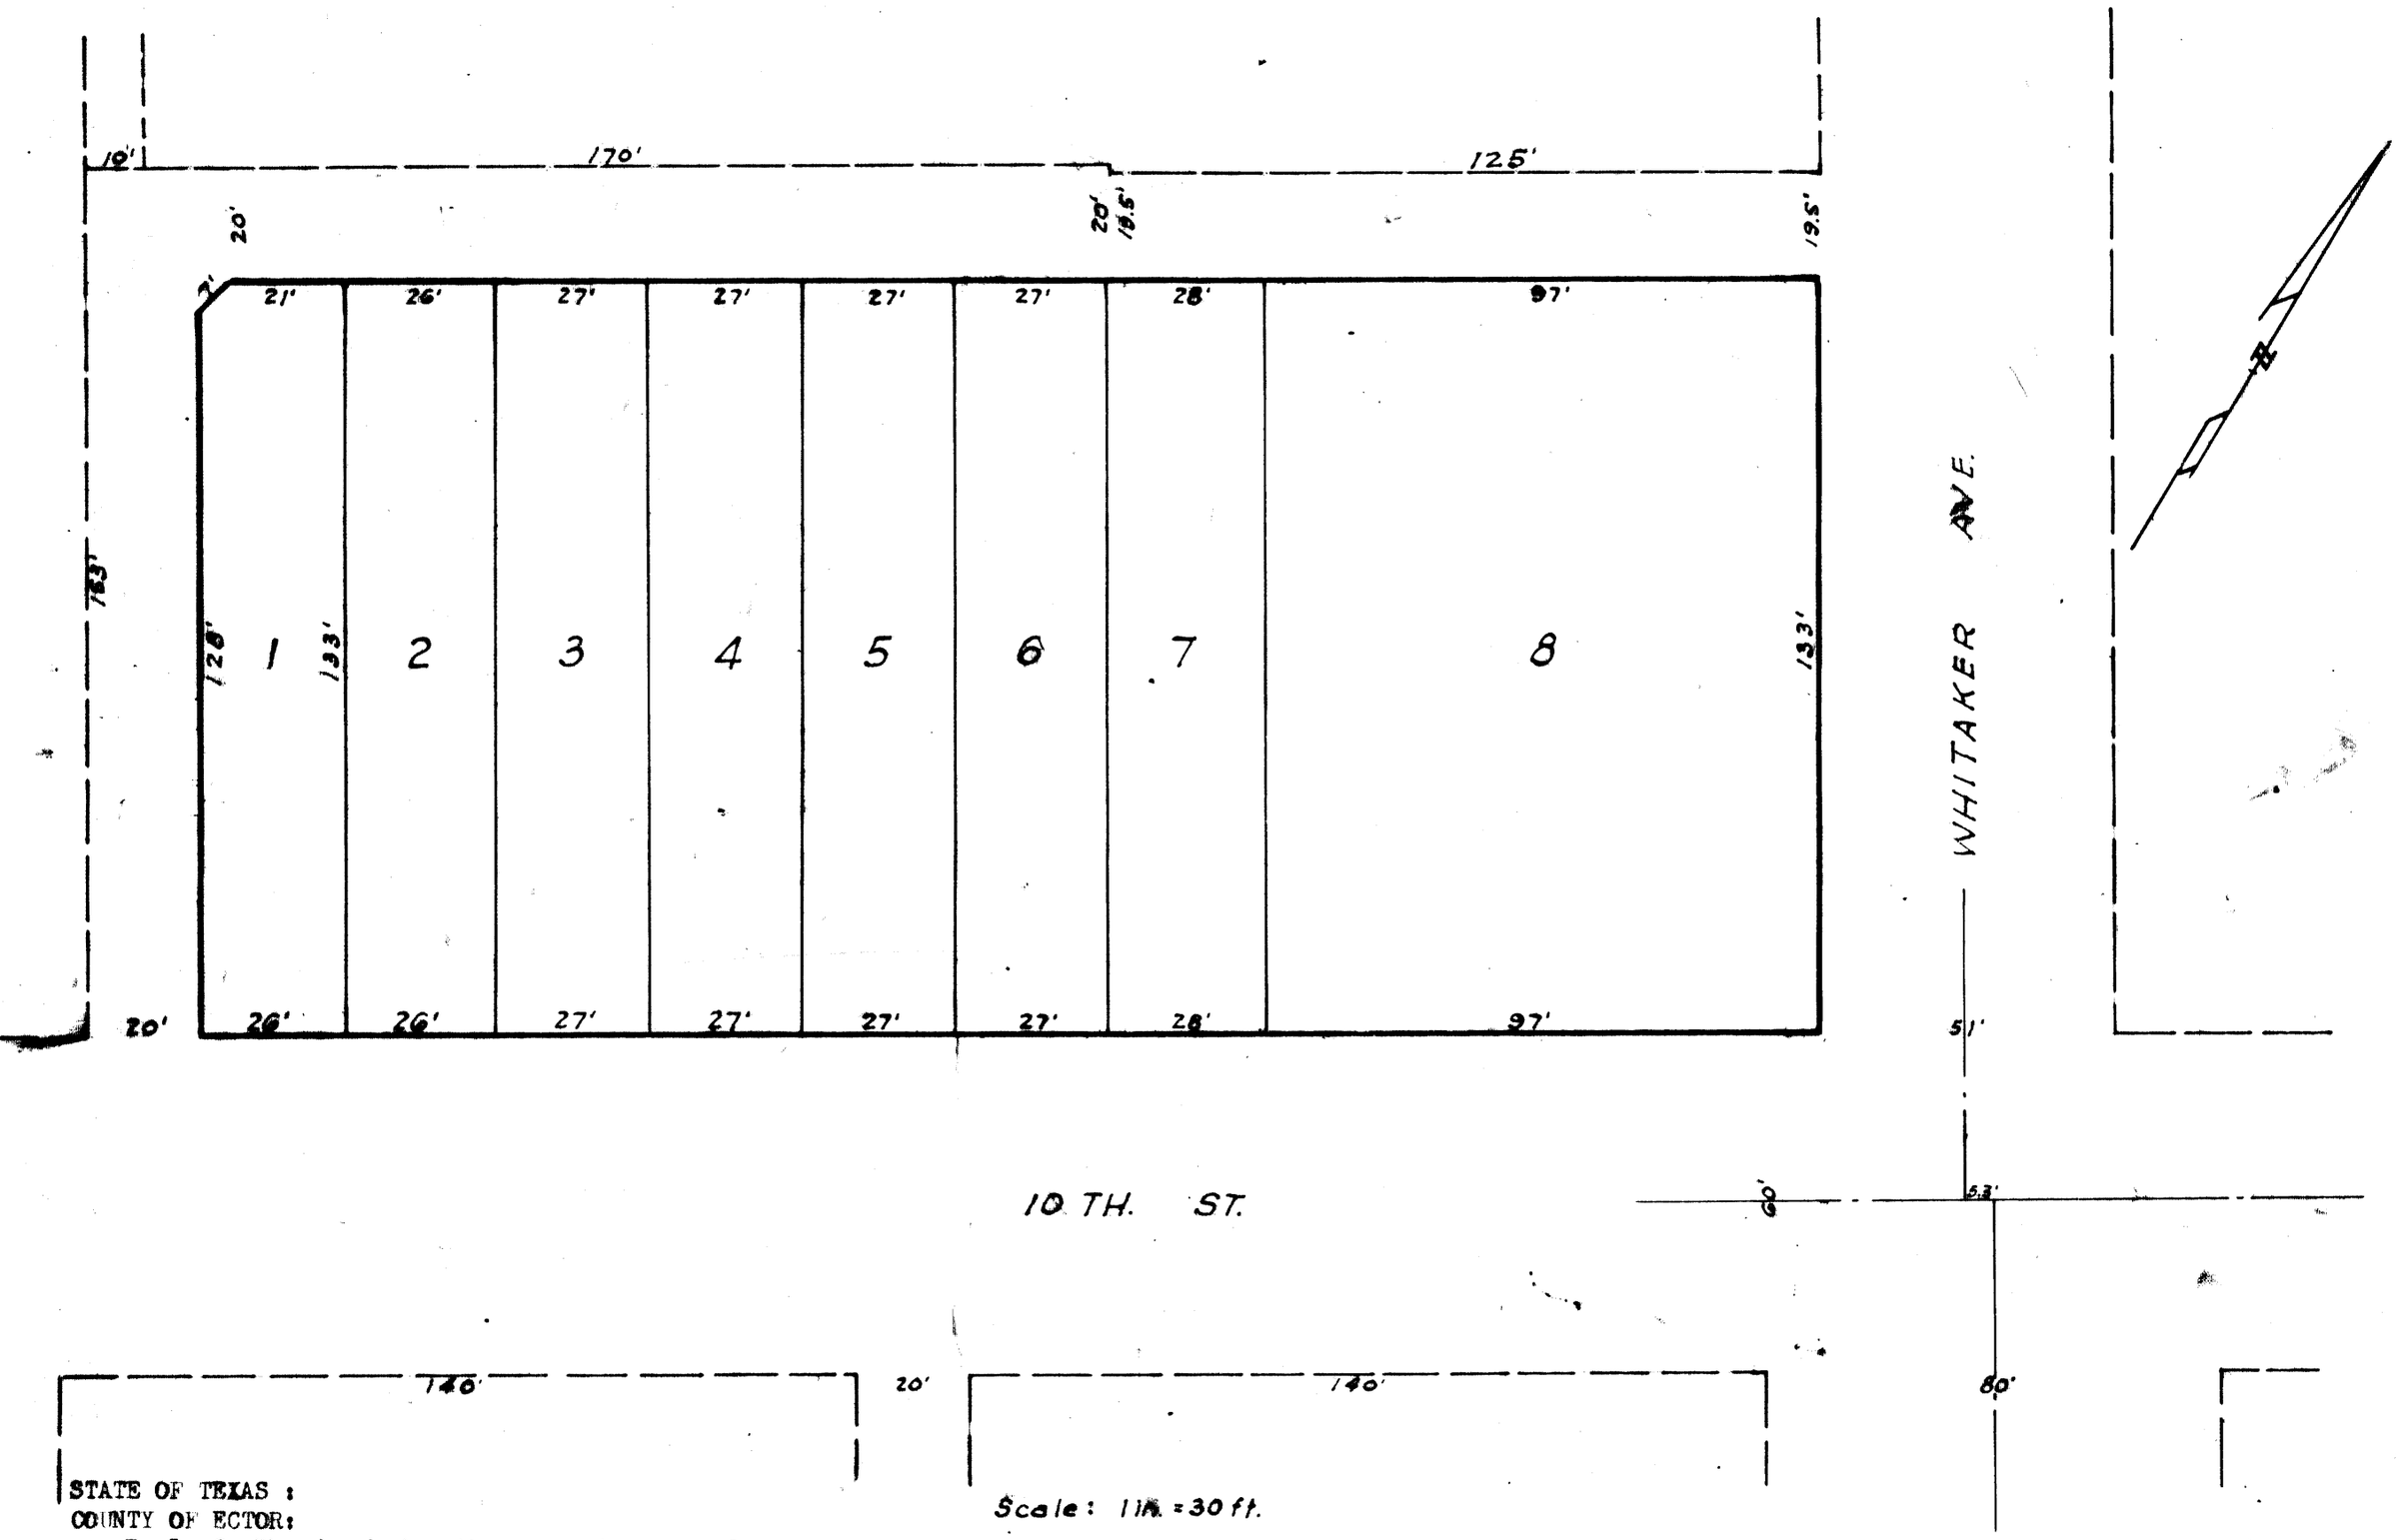

Scale: 1 in. = 30 ft.

STATE OF TEXAS :
COUNTY OF ECTOR:

I, L. C. Rhoads, being the present owner of Block 1, L. C. Rhoads Commercial Tracts, as shown by plat on record in Volume 2, Page 177, Ector County Plat Records, have caused the lot arrangement within said Block 1 to be changed as shown on the annexed plat. The streets and alleys are not affected by this re-plat and are dedicated for public use as when originally platted.

Witness my hand this 9th day of March, 1949.

L C Rhoads
L. C. Rhoads

STATE OF TEXAS :
COUNTY OF ECTOR:

I, M. E. Spry, Licensed State Land Surveyor of Texas, hereby certify that the annexed plat correctly represents an actual survey made by me upon the ground. Surveyed January 15, 1949.

M E Spry
M. E. Spry
Licensed State Land Surveyor
of Texas.

STATE OF TEXAS :
COUNTY OF ECTOR:

Before me, the undersigned, a Notary Public in and for the said County and State, on this day personally appeared L. C. Rhoads, known to me to be the person whose name is subscribed to the foregoing instrument, and acknowledged to me that he had executed the same for the purposes and considerations therein expressed.

Given under my Hand and Seal of Office this 9th day of March 1949.

Notary Public in and for
Ector County Texas.

This Re-Plat of Block 1, L. C. Rhoads Commercial Tracts is hereby

Approved O. F. Blank, City Planning Board 3/4/49

Approved [illegible], Mayor 3-9-49

Noted by J. R. Wilson, City Manager

Attest [illegible], City Secretary

Filed for Record: March 11, 1949 at 9:00 AM
Recorded: March 11, 1949 at 9:00 AM

Edna Smith, County Clerk.
Ector County, Texas

Restrictions Contained in each deed.