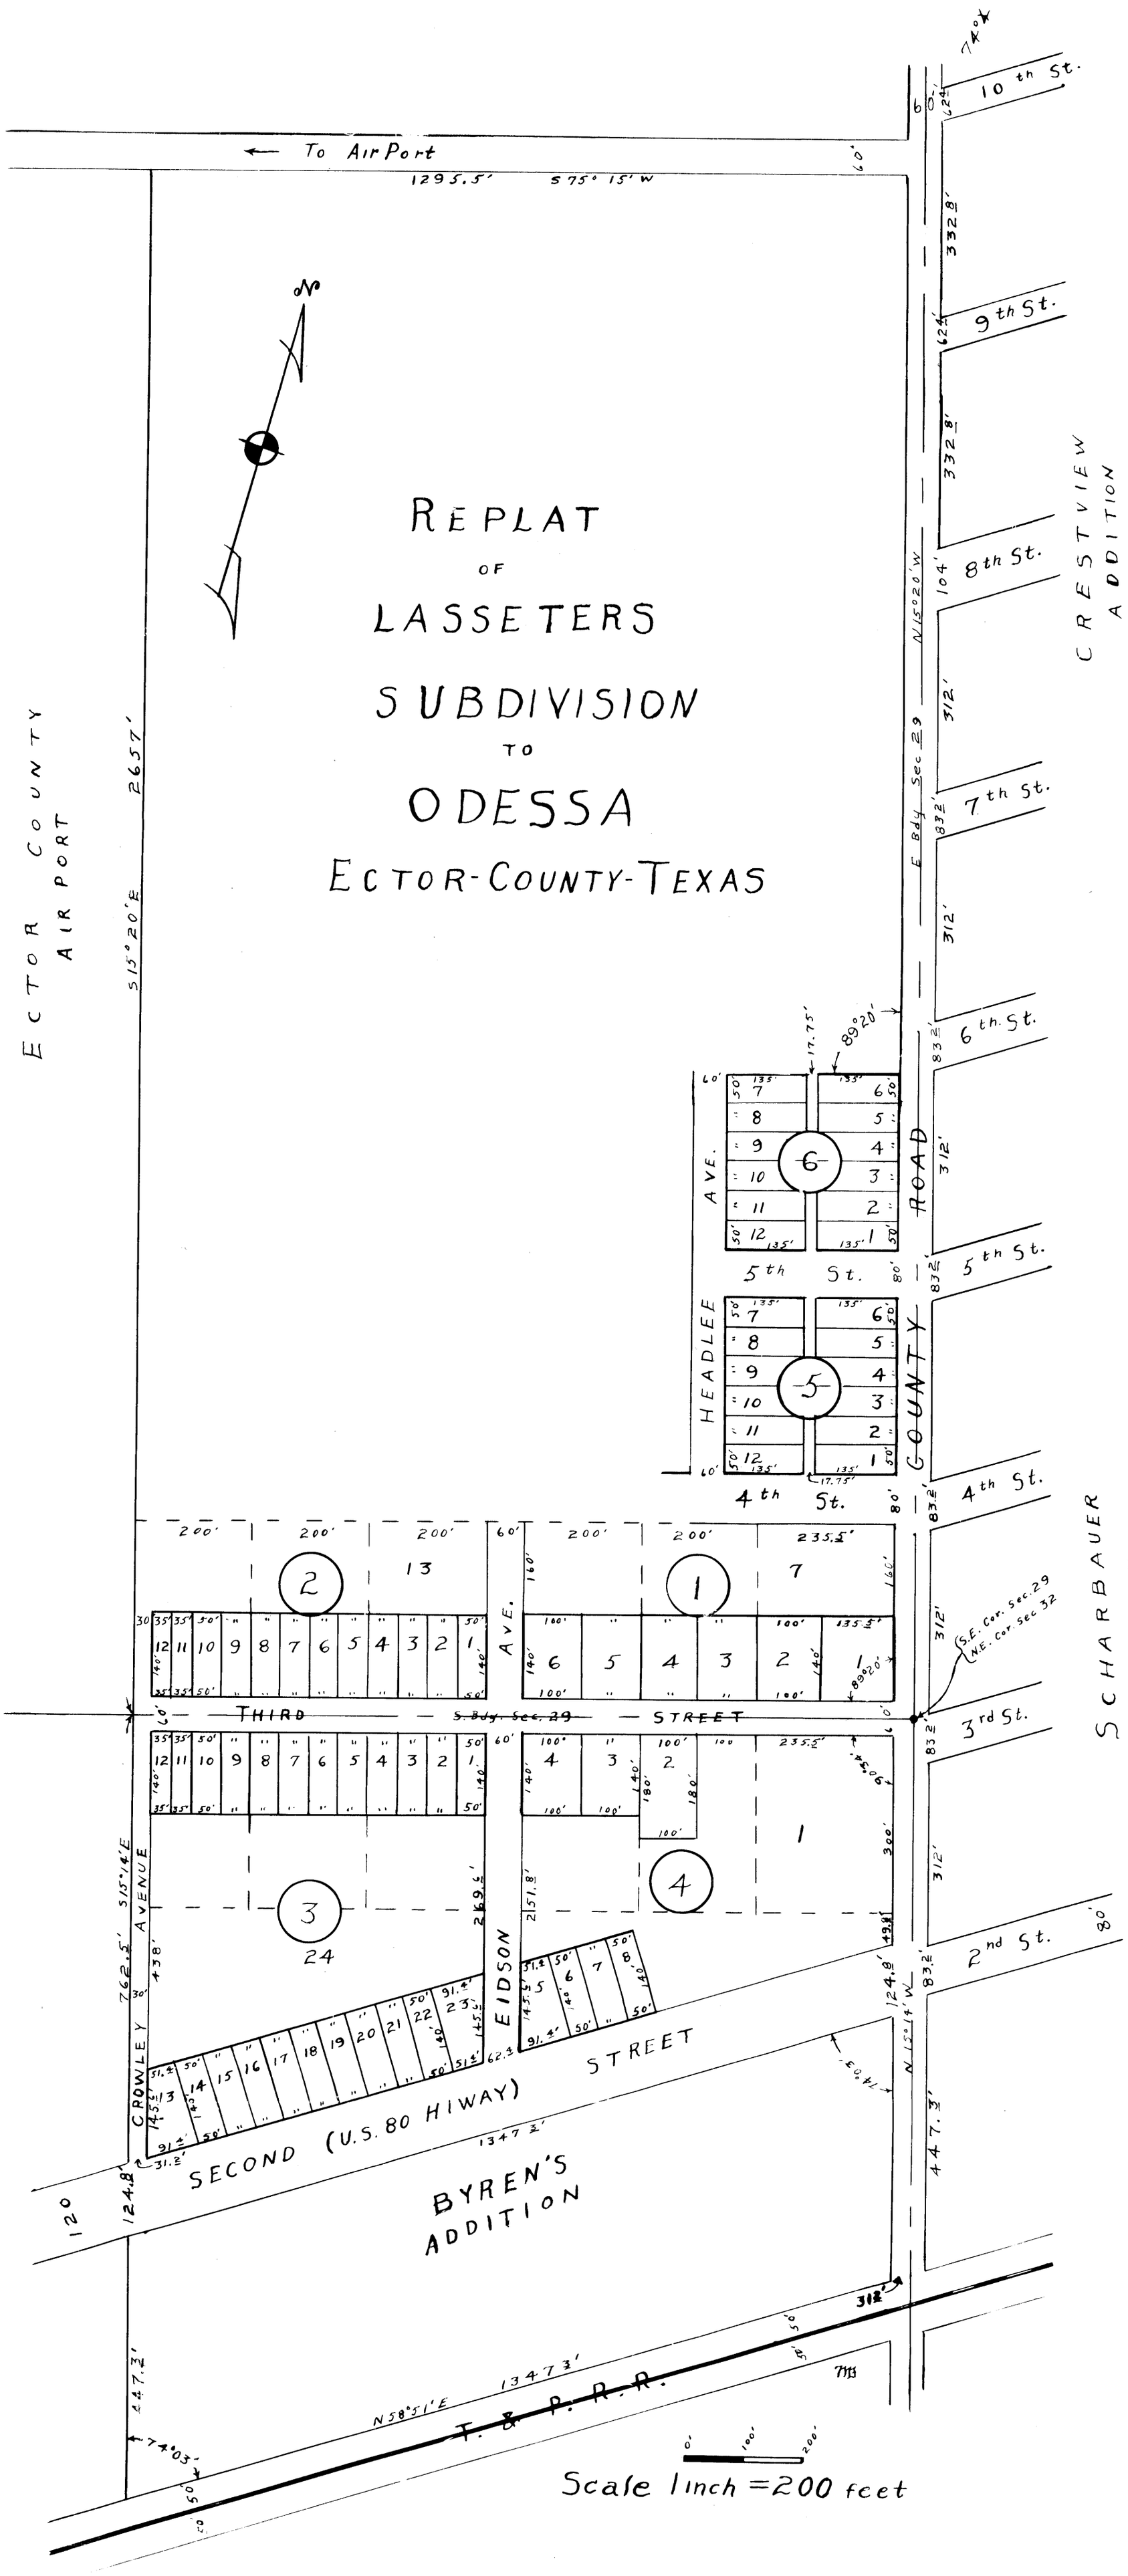
REPLAT
OF
LASSETERS
SUBDIVISION
TO
ODESSA
ECTOR-COUNTY-TEXAS
To Air Port
1295.5'
S 75° 15' W
ECTOR COUNTY AIR PORT
S 15° 20' E
2657'
10th St.
9th St.
8th St.
7th St.
6th St.
5th St.
4th St.
3rd St.
2nd St.
CRESTVIEW ADDITION
E Bdy Sec 29
N 15° 20' W
HEADLEE AVE.
ROAD
COUNTY
SCHARBAUER ADDITION
THIRD STREET
S. Bdy. Sec. 29
S.E. Cor. Sec. 29
N.E. Cor. Sec. 32
CROWLEY AVENUE
EIDSON AVE.
SECOND (U.S. 80 HIWAY) STREET
BYREN'S ADDITION
N 58° 51' E
T. & P. R. R.
Scale 1 inch = 200 feet