DOROTHY LEA ADDITION

TO THE CITY OF ODESSA
A SUBDIVISION OF 70.05 ACRES OF LAND
IN SECTION 33, BLOCK 42, T-2-S
T. & P. RY. COMPANY SURVEY
IN
ECTOR COUNTY, TEXAS

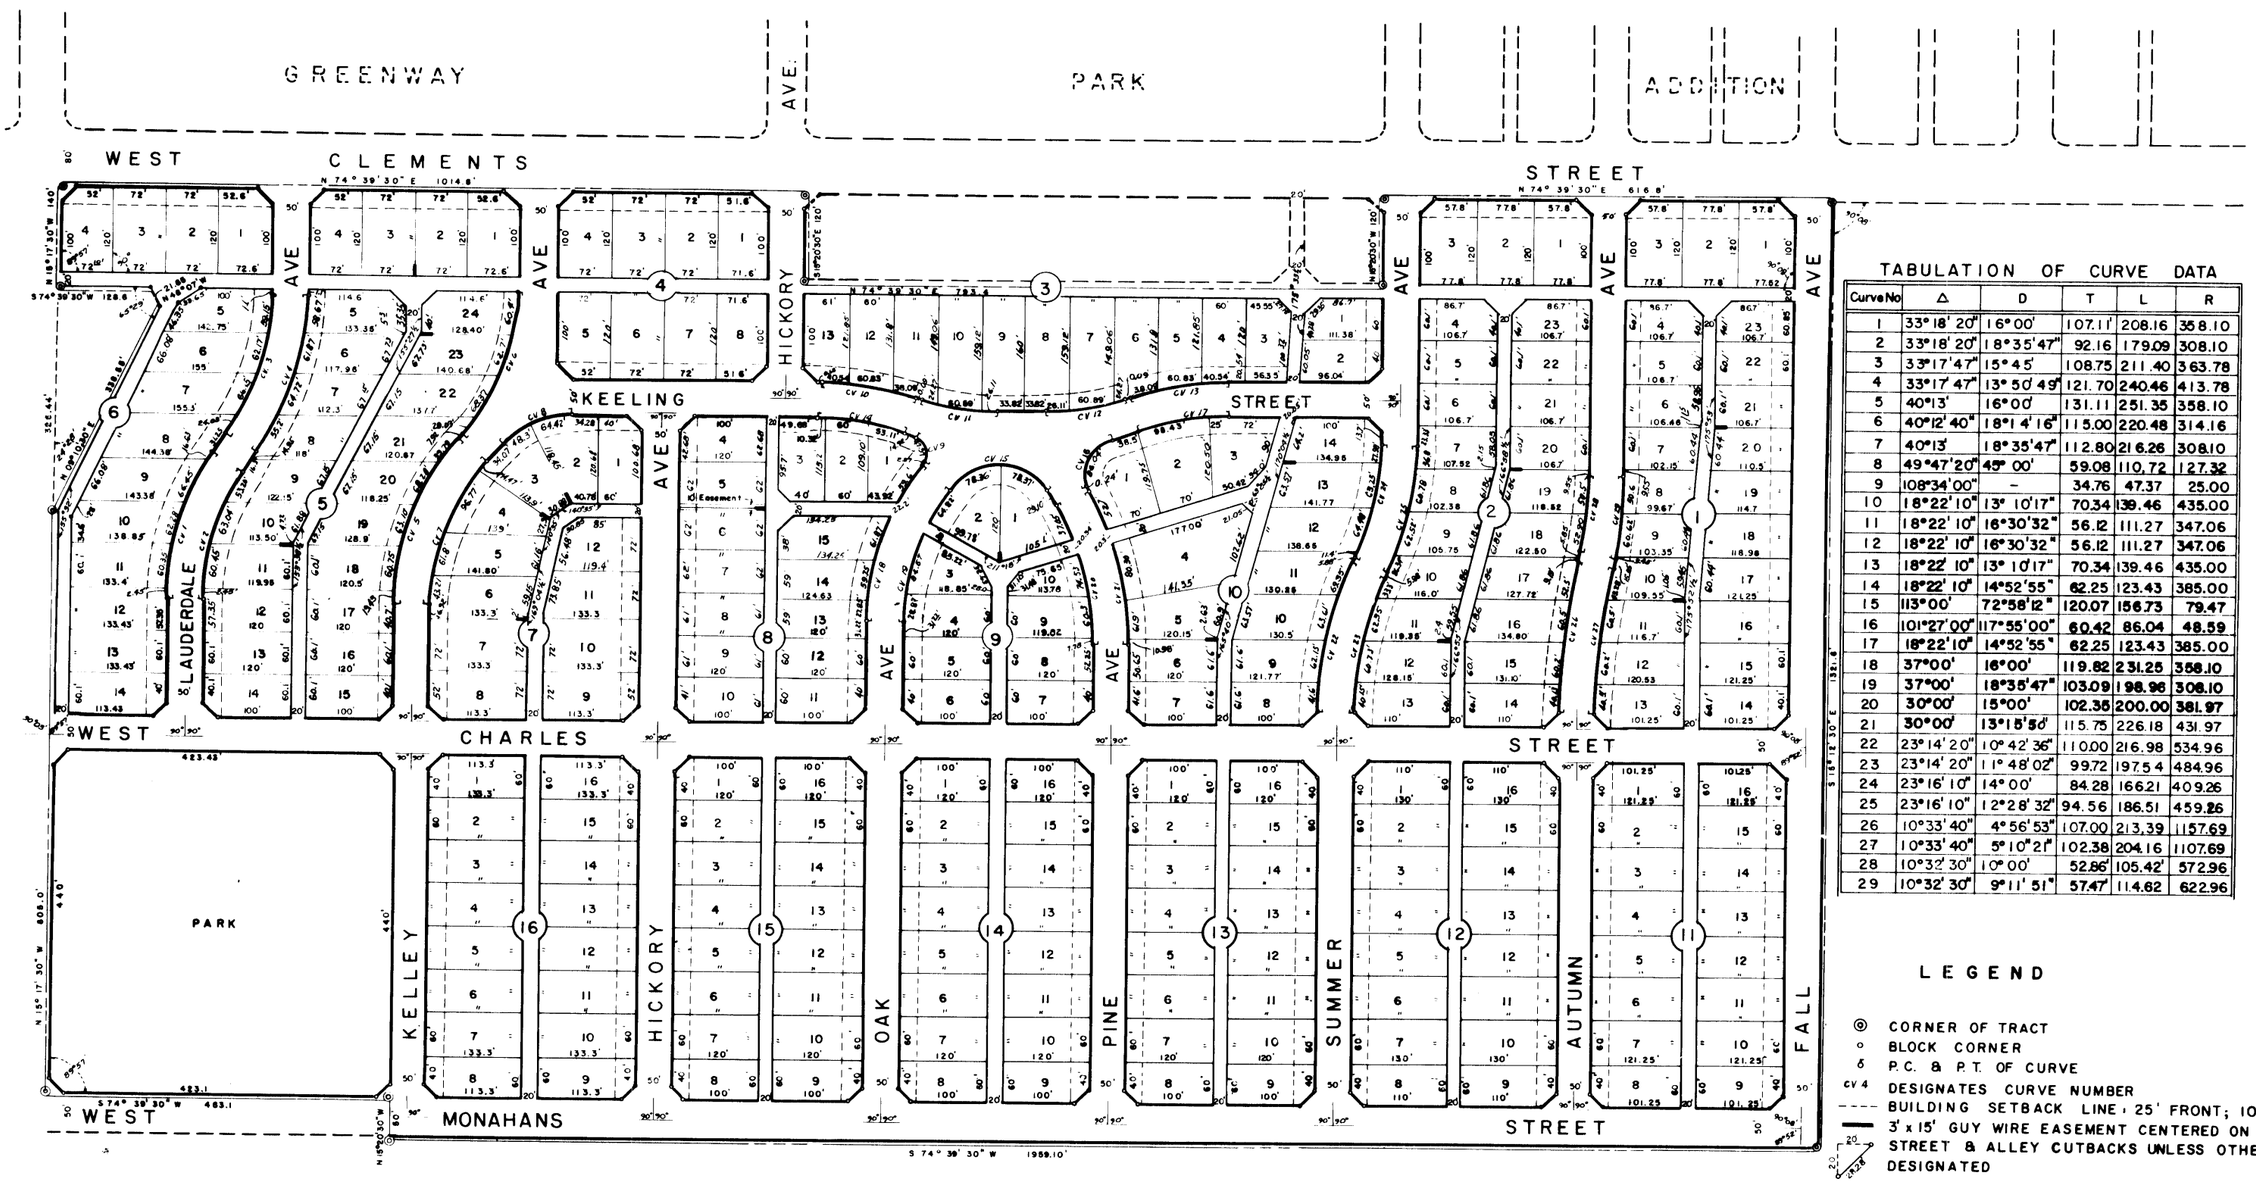

TABULATION OF CURVE DATA

Curve No	Δ	D	T	L	R
1	33°18' 20"	16°00'	107.11'	208.16	358.10
2	33°18' 20"	18°35'47"	92.16	179.09	308.10
3	33°17'47"	15°45'	108.75	211.40	363.78
4	33°17' 47"	13° 50' 49"	121.70	240.46	413.78
5	40°13'	16°00'	131.11	251.35	358.10
6	40°12' 40"	18°14' 16"	115.00	220.48	314.16
7	40°13'	18°35'47"	112.80	216.26	308.10
8	49°47'20"	45° 00'	59.08	110.72	127.32
9	108°34'00"	-	34.76	47.37	25.00
10	18°22'10"	13° 10'17"	70.34	139.46	435.00
11	18°22' 10"	16°30'32"	56.12	111.27	347.06
12	18°22' 10"	16°30'32"	56.12	111.27	347.06
13	18°22' 10"	13° 10'17"	70.34	139.46	435.00
14	18°22' 10"	14°52'55"	62.25	123.43	385.00
15	113°00'	72°58'12"	120.07	156.73	79.47
16	101°27'00"	117°55'00"	60.42	86.04	48.59
17	18°22'10"	14°52'55"	62.25	123.43	385.00
18	37°00'	16°00'	119.82	231.25	358.10
19	37°00'	18°35'47"	103.09	198.96	308.10
20	30°00'	15°00'	102.36	200.00	381.97
21	30°00'	13°15'50'	115.75	226.18	431.97
22	23°14' 20"	10°42' 36"	110.00	216.98	534.96
23	23°14' 20"	11°48'02"	99.72	197.54	484.96
24	23°16' 10"	14°00'	84.28	166.21	409.26
25	23°16' 10"	12°28' 32"	94.56	186.51	459.26
26	10°33' 40"	4°56'53"	107.00	213.39	1157.69
27	10°33' 40"	5°10"21"	102.38	204.16	1107.69
28	10°32' 30"	10°00'	52.86'	105.42'	572.96
29	10°32' 30"	9°11' 51"	57.47'	114.62	622.96

SCALE = 1"

LEGEND

- ◎ CORNER OF TRACT
- ○ BLOCK CORNER
- δ P.C. & P.T. OF CURVE
- CV 4 DESIGNATES CURVE NUMBER
- ---- BUILDING SETBACK LINE; 25' FRONT; 10' SIDE ST.
- ▬ 3' x 15' GUY WIRE EASEMENT CENTERED ON PROPERTY LINE
- STREET & ALLEY CUTBACKS UNLESS OTHERWISE DESIGNATED

THE STATE OF TEXAS
COUNTY OF ECTOR

KNOW ALL MEN BY THESE PRESENTS

THAT I, H. S. SAMSON BEING THE PRESENT OWNER OF 70.05 ACRES OF LAND IN SECTION 33, BLOCK 42, TOWNSHIP 2 SOUTH, T. & P. RAILWAY COMPANY SURVEY, ECTOR COUNTY, TEXAS HAVE CAUSED THE SAME TO BE SUBDIVIDED INTO LOTS, BLOCKS, STREETS, AND ALLEYS AS SHOWN HEREON AND DO DESIGNATE THE SAME AS "DOROTHY LEA ADDITION," AND DO DEDICATE THE STREETS AND ALLEYS TO THE PUBLIC FOR THEIR USE, BUT IN THE EVENT ALL OR ANY PART OF SAID STREETS AND ALLEYS SHALL CEASE TO BE USED AS SUCH, THE TITLE THERETO SHALL REVERT TO ME, MY HEIRS AND ASSIGNS.

SIGNED AT ODESSA, TEXAS THIS 1 DAY OF Aug 1956.

H. S. Samson
H. S. SAMSON

THIS PLAT OF DOROTHY LEA ADDITION IS HEREBY APPROVED

APPROVED Lucille Parker
CITY PLANNING BOARD

APPROVED Harold R. Downe
MAYOR

NOTED BY Nick D. Tepic
CITY MANAGER

ATTESTED BY R. V. Avery
CITY SECRETARY

THE STATE OF TEXAS
COUNTY OF ECTOR

BEFORE ME THE UNDERSIGNED AUTHORITY A NOTARY PUBLIC IN AND FOR THE COUNTY OF ECTOR AND FOR THE STATE OF TEXAS ON THIS DAY PERSONALLY APPEARED H. S. SAMSON KNOWN TO ME TO BE THE PERSON WHOSE NAME IS SUBSCRIBED TO THE FOREGOING INSTRUMENT AND ACKNOWLEDGED TO ME THAT HE EXECUTED THE SAME FOR THE PURPOSES AND CONSIDERATIONS THEREIN EXPRESSED.

GIVEN UNDER MY HAND AND OATH OF OFFICE THIS 1 DAY OF Aug 1956.

Louise D. Shotwell
NOTARY PUBLIC IN AND FOR ECTOR COUNTY

THE STATE OF TEXAS
COUNTY OF ECTOR

I, WILBUR L. ASH, A REGISTERED PROFESSIONAL ENGINEER OF THE STATE OF TEXAS, DO CERTIFY THAT THIS PLAT OF "DOROTHY LEA ADDITION," REPRESENTS A SURVEY MADE BY ME ON THE GROUND IN JULY, 1956.

Wilbur L. Ash
REGISTERED PROFESSIONAL ENGINEER

FILED FOR RECORD THIS 27 DAY OF SEPTEMBER 1956 AT 4 PM O'CLOCK.
RECORDED THIS 27 DAY OF SEPTEMBER 1956 AT 4 PM O'CLOCK IN VOLUME NO. 4, PAGE NO. 43, ECTOR COUNTY PLAT RECORDS.

Edna Smith
COUNTY CLERK OF ECTOR COUNTY, TEXAS