Marshall Fields Estates

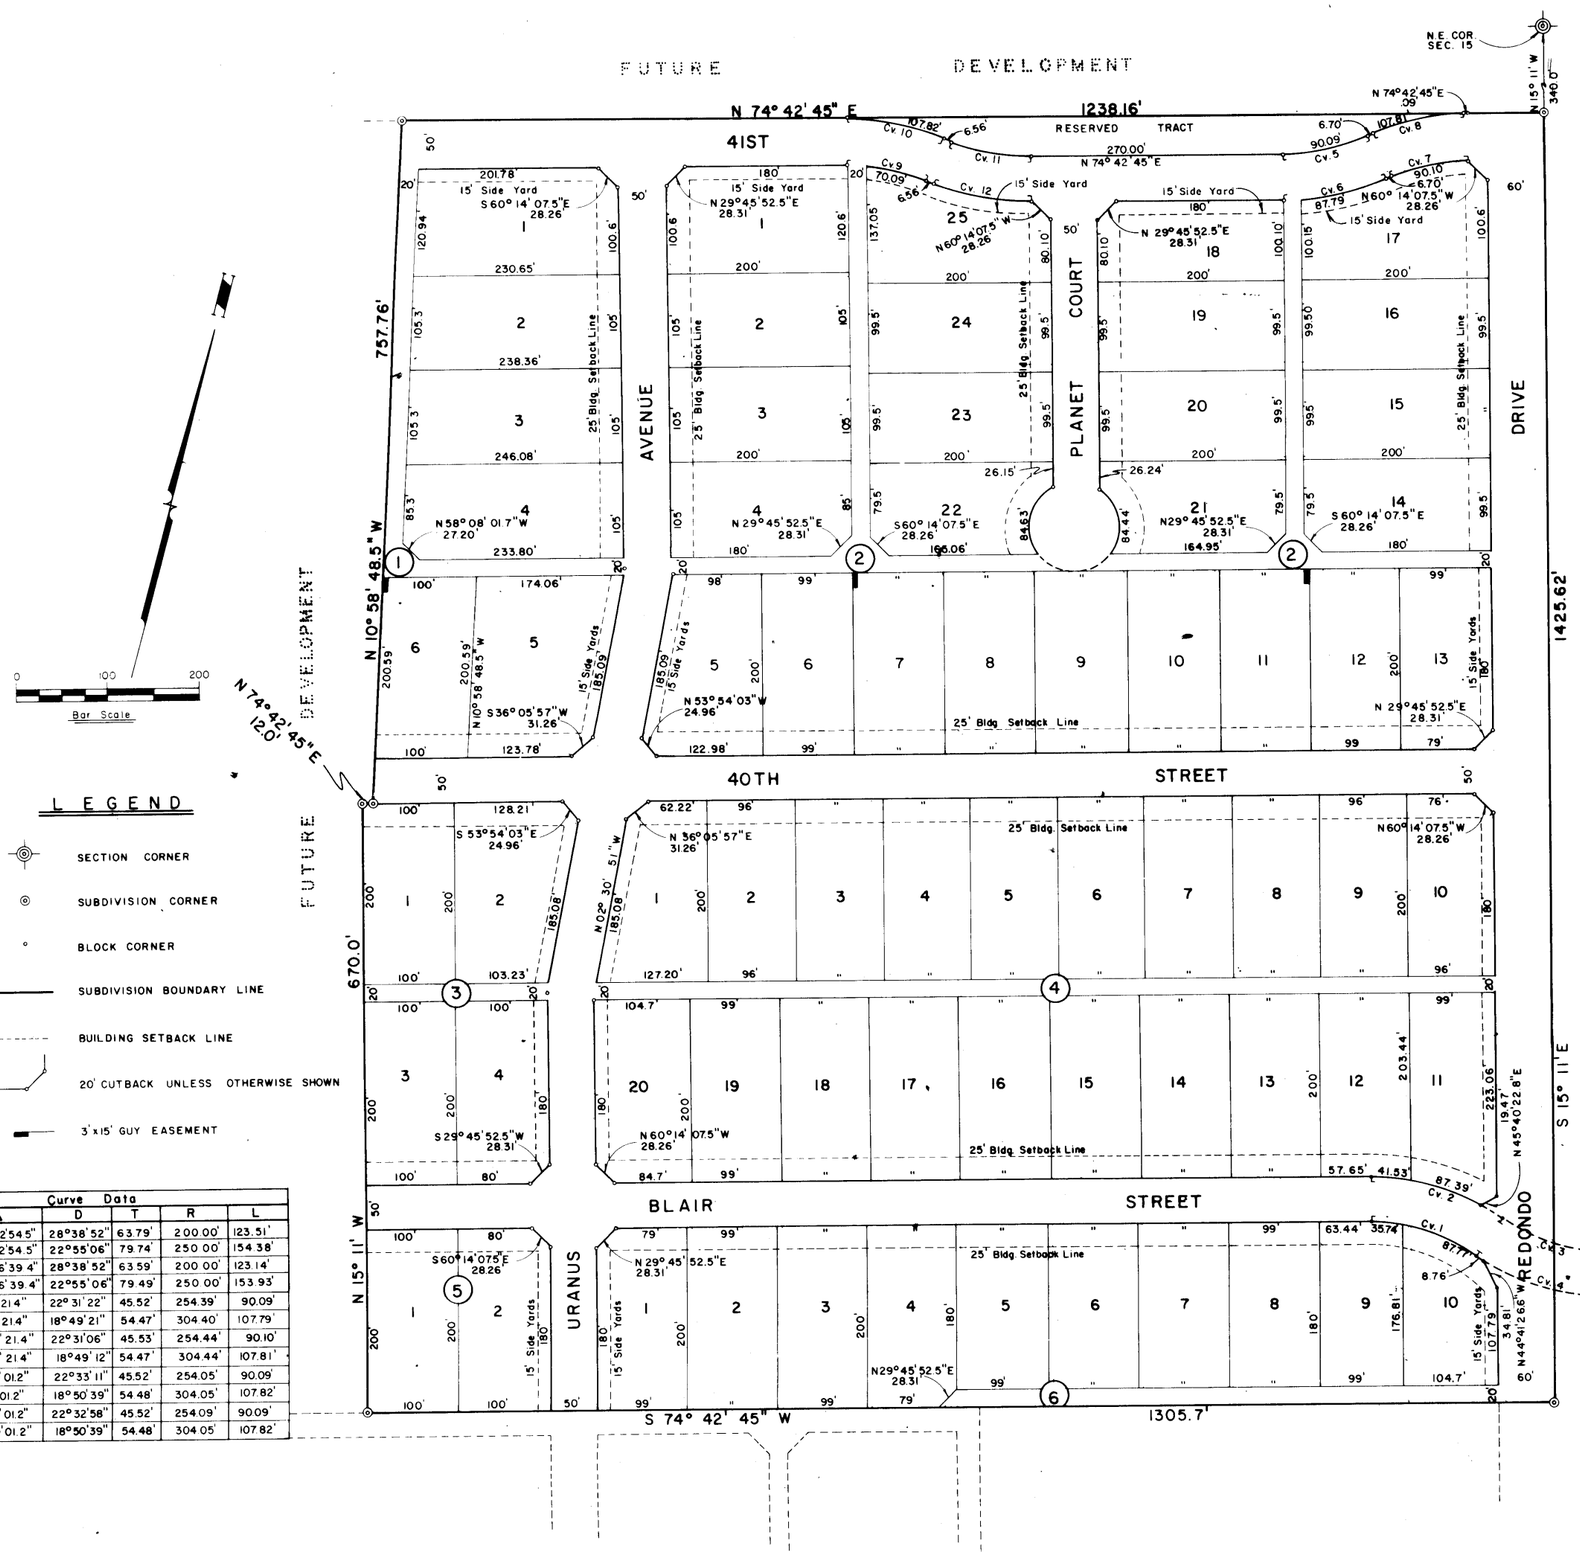

Curve Data					
Cv. No.	Δ	D	T	R	L
1	35°22'54.5"	28°38'52"	63.79'	200.00'	123.51'
2	35°22'54.5"	22°55'06"	79.74'	250.00'	154.38'
3	35°16'39.4"	28°38'52"	63.59'	200.00'	123.14'
4	35°16'39.4"	22°55'06"	79.49'	250.00'	153.93'
5	20°17'21.4"	22°31'22"	45.52'	254.39'	90.09'
6	20°17'21.4"	18°49'21"	54.47'	304.40'	107.79'
7	20°17'21.4"	22°31'06"	45.53'	254.44'	90.10'
8	20°17'21.4"	18°49'12"	54.47'	304.44'	107.81'
9	20°19'01.2"	22°33'11"	45.52'	254.05'	90.09'
10	20°19'01.2"	18°50'39"	54.48'	304.05'	107.82'
11	20°19'01.2"	22°32'58"	45.52'	254.09'	90.09'
12	20°19'01.2"	18°50'39"	54.48'	304.05'	107.82'

MARSHALL FIELDS ESTATES

PHASE I

BEING A SUBDIVISION OF 42.04 ACRES OF LAND IN

SECTION 15, BLOCK 43, T-2-S, T.&P. RY. CO. SURVEY

ECTOR COUNTY, TEXAS

THE STATE OF TEXAS
COUNTY OF ECTOR

KNOW ALL MEN BY THESE PRESENTS

THAT WE, THE UNDERSIGNED, BEING THE PRESENT OWNERS OF 42.04 ACRES OF LAND IN SECTION 15, BLOCK 43, T-2-S, T & P RY COMPANY SURVEY, ECTOR COUNTY, TEXAS, HAVE CAUSED THE SAME TO BE DIVIDED INTO LOTS, BLOCKS, STREETS, AND ALLEYS, AND DO HEREBY DESIGNATE SUCH SUBDIVISION "MARSHALL FIELDS ESTATES PHASE I," AS SHOWN HEREON, AND DO DEDICATE THE STREETS AND ALLEYS TO THE PUBLIC FOR THEIR USE, BUT, IN THE EVENT SAID STREETS AND ALLEYS SHALL CEASE TO BE USED AS SUCH, THE TITLE THERETO SHALL REVERT TO US, OUR HEIRS AND ASSIGNS.

Marshall Fields — Marshall Fields

Johnny B. Putty — Johnny B. Putty

THE STATE OF TEXAS
COUNTY OF ECTOR

BEFORE ME, THE UNDERSIGNED AUTHORITY, A NOTARY PUBLIC IN AND FOR THE COUNTY OF ECTOR AND STATE OF TEXAS, ON THIS DAY PERSONALLY APPEARED MARSHALL FIELDS, KNOWN TO ME TO BE THE PERSON WHOSE NAME IS SUBSCRIBED TO THE FOREGOING INSTRUMENT, AND ACKNOWLEDGED TO ME THAT HE EXECUTED THE SAME FOR THE PURPOSES AND CONSIDERATIONS THEREIN EXPRESSED AND IN THE CAPACITY THEREIN STATED.

GIVEN UNDER MY HAND AND SEAL OF OFFICE ON THIS 28TH DAY OF July, 1978.

Bernice F. Johnson
Notary Public in and for Ector County, Texas

THE STATE OF TEXAS
COUNTY OF McLennan

BEFORE ME, THE UNDERSIGNED AUTHORITY, A NOTARY PUBLIC IN AND FOR THE COUNTY OF McLennan AND STATE OF TEXAS, ON THIS DAY PERSONALLY APPEARED JOHNNY B. PUTTY, KNOWN TO ME TO BE THE PERSON WHOSE NAME IS SUBSCRIBED TO THE FOREGOING INSTRUMENT, AND ACKNOWLEDGED TO ME THAT HE EXECUTED THE SAME FOR THE PURPOSES AND CONSIDERATIONS THEREIN EXPRESSED AND IN THE CAPACITY THEREIN STATED.

GIVEN UNDER MY HAND AND SEAL OF OFFICE ON THIS 25 DAY OF July, 1978.

Connie Tanner
Notary Public in and for McLennan County, Texas

CONNIE TANNER
My Commission Expires July 31, 1981

KNOW ALL MEN BY THESE PRESENTS:

THAT I, GARY N. HANER, DO HEREBY CERTIFY THAT THIS PLAT REPRESENTS A SURVEY MADE BY ME ON THE GROUND AND THAT THE LINES AND DIMENSIONS ARE TRUE AND CORRECT TO THE BEST OF MY KNOWLEDGE AND BELIEF.

Dated: 7-20-78

Gary N. Haner
Gary N. Haner
Registered Professional Engineer

STATE OF TEXAS

THIS PLAT IS HEREBY APPROVED ON THIS 27th DAY OF June, 1978.

APPROVED: Chairman, Planning Board — NOTED BY: Planning Director

THIS PLAT IS HEREBY APPROVED ON THIS 28 DAY OF July, 1978.

ECTOR COUNTY COMMISSIONER'S COURT

By: Gary L. Watkins
County Judge

FILED FOR RECORD ON THIS 28th DAY OF July, 1978, AT 2 P.M.

RECORDED THIS 28th DAY OF July, 1978, AT 2 P.M., ~~IN VOL.~~ 19, PAGE 38, ECTOR COUNTY PLAT RECORDS

Lucille Wolz
County Clerk of Ector County, Texas