# MEDICAL CENTER NORTHEAST ADDITION

## AN ADDITION TO THE CITY OF ODESSA, TEXAS

## BEING 22.2 ACRES IN SECTIONS 3, 4 AND 10, BLOCK 41, T-2-S, T. & P. RY. CO. SURVEY, ECTOR COUNTY, TEXAS

08-78P
H

12269750

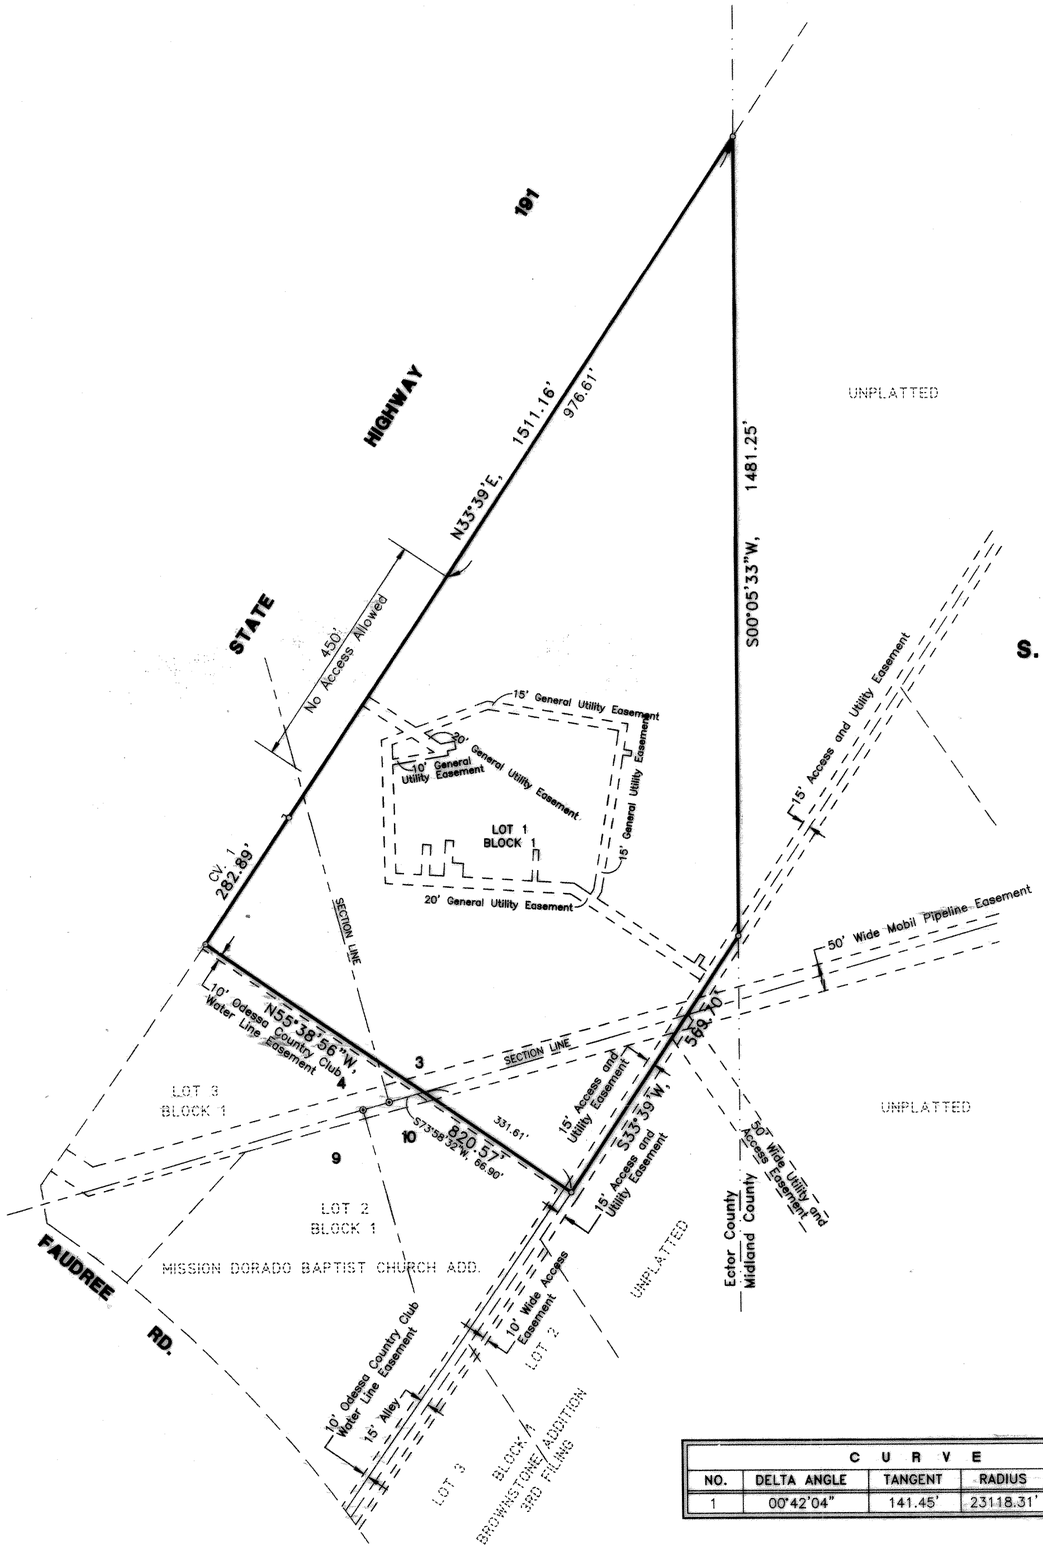


N

SCALE: 1"=200'

PREPARED BY
**S. W. HOWELL ENGINEERING, INC.**
409 EAST 57TH STREET
ODESSA, TEXAS 79762
(432)367-5711
08-30093
JUNE 30, 2009
DRAWN BY: BDH

**LEGEND**

| | |
|---|---|
| ——— | = PROPERTY LINE |
| ○ | = PROPERTY CORNER |
| ⊗ | = SECTION CORNER |
| — — — | = SECTION LINE |

| CURVE DATA | | | | | | |
|---|---|---|---|---|---|---|
| NO. | DELTA ANGLE | TANGENT | RADIUS | LENGTH | CH. BEAR | CH. DIST |
| 1 | 00°42'04" | 141.45' | 23118.31' | 282.89' | N34°00'02"E | 282.88' |

STATE OF TEXAS§
COUNTY OF ECTOR§

KNOW ALL MEN BY THESE PRESENTS

THAT WE, THE UNDERSIGNED, BEING THE PRESENT OWNERS OF THE LAND SHOWN ON THIS PLAT AND DESIGNATED AS "MEDICAL CENTER NORTHEAST ADDITION", BEING 22.2 ACRES IN SECTIONS 3, 4 AND 10, BLOCK 41, T-2-S, T.&P. RY. CO. SURVEY, ECTOR COUNTY, TEXAS, AND WHOSE NAME IS SUBSCRIBED HERETO, DO HEREBY DEDICATE TO THE USE OF THE PUBLIC FOREVER, ALL STREETS, ALLEYS, WATER COURSES, DRAINS, EASEMENTS AND PUBLIC PLACES SHOWN THEREON FOR THE PURPOSE AND CONSIDERATION THEREIN EXPRESSED AND AN EASEMENT OF INGRESS AND EGRESS FOR GARBAGE AND TRASH COLLECTION PURPOSES IS HEREBY GRANTED.

ECTOR COUNTY HOSPITAL DISTRICT

**WILLIAM W. WEBSTER**, CHIEF EXECUTIVE OFFICER

STATE OF TEXAS§
COUNTY OF ECTOR§

THIS INSTRUMENT WAS ACKNOWLEDGED BEFORE ME ON 08-25-2009 BY WILLIAM W. WEBSTER, CHIEF EXECUTIVE OFFICER, ECTOR COUNTY HOSPITAL DISTRICT.

NOTARY PUBLIC FOR THE STATE OF TEXAS

07-19-2012
MY COMMISSION EXPIRES

Virginia Gail Sredanovich
PRINTED NAME OF NOTARY

VIRGINIA GAIL SREDANOVICH
NOTARY PUBLIC STATE OF TEXAS
COMMISSION EXPIRES:
07-19-2012

STATE OF TEXAS§
COUNTY OF ECTOR§

KNOW ALL MEN BY THESE PRESENTS THAT I, S. W. HOWELL, A REGISTERED PROFESSIONAL LAND SURVEYOR OF THE STATE OF TEXAS, DO HEREBY CERTIFY THAT I PREPARED THIS PLAT FROM AN ACTUAL AND ACCURATE SURVEY OF THE LAND AND THAT THE CORNER MONUMENTS SHOWN HEREON WERE PROPERLY PLACED UNDER MY SUPERVISION.

DATED: June 11, 2009

S. W. HOWELL
REGISTERED PROFESSIONAL LAND SURVEYOR

STATE OF TEXAS
REGISTERED
S. W. HOWELL
280
PROFESSIONAL
LAND SURVEYOR

CERTIFICATE OF DIRECTOR OF PUBLIC WORKS

I HEREBY CERTIFY THAT ALL REQUIREMENTS OF THE "URBAN DEVELOPMENT ORDINANCE" CONCERNING SUBMISSION AND/OR APPROVAL OF INFORMATION AND DATA TO THE DIRECTOR OF PUBLIC WORKS AND THE CITY ENGINEER, REQUIRED FOR FINAL PLAT APPROVAL, HAVE BEEN COMPLIED WITH FOR THIS SUBMISSION.

DATED: September 11, 2009

DIRECTOR OF PUBLIC WORKS

APPROVED THIS 4TH DAY OF DECEMBER, 2008, BY THE PLANNING COMMISSION OF THE CITY OF ODESSA, TEXAS.

CHAIRMAN

DIRECTOR OF PLANNING

FILED FOR RECORD THIS 16 DAY OF September 2009 11:15AM.,

RECORDED THIS 16 DAY OF September 2009 11:15AM., IN

CABINET B, PAGE 58B-C ECTOR COUNTY PLAT RECORDS.

Linda Hanen
COUNTY CLERK OF ECTOR COUNTY, TEXAS

08-78P
H

12269750

# MEDICAL CENTER NORTHEAST ADDITION

## AN ADDITION TO THE CITY OF ODESSA, TEXAS

## BEING 22.2 ACRES IN SECTIONS 3, 4 AND 10, BLOCK 41, T-2-S, T. & P. RY. CO. SURVEY, ECTOR COUNTY, TEXAS

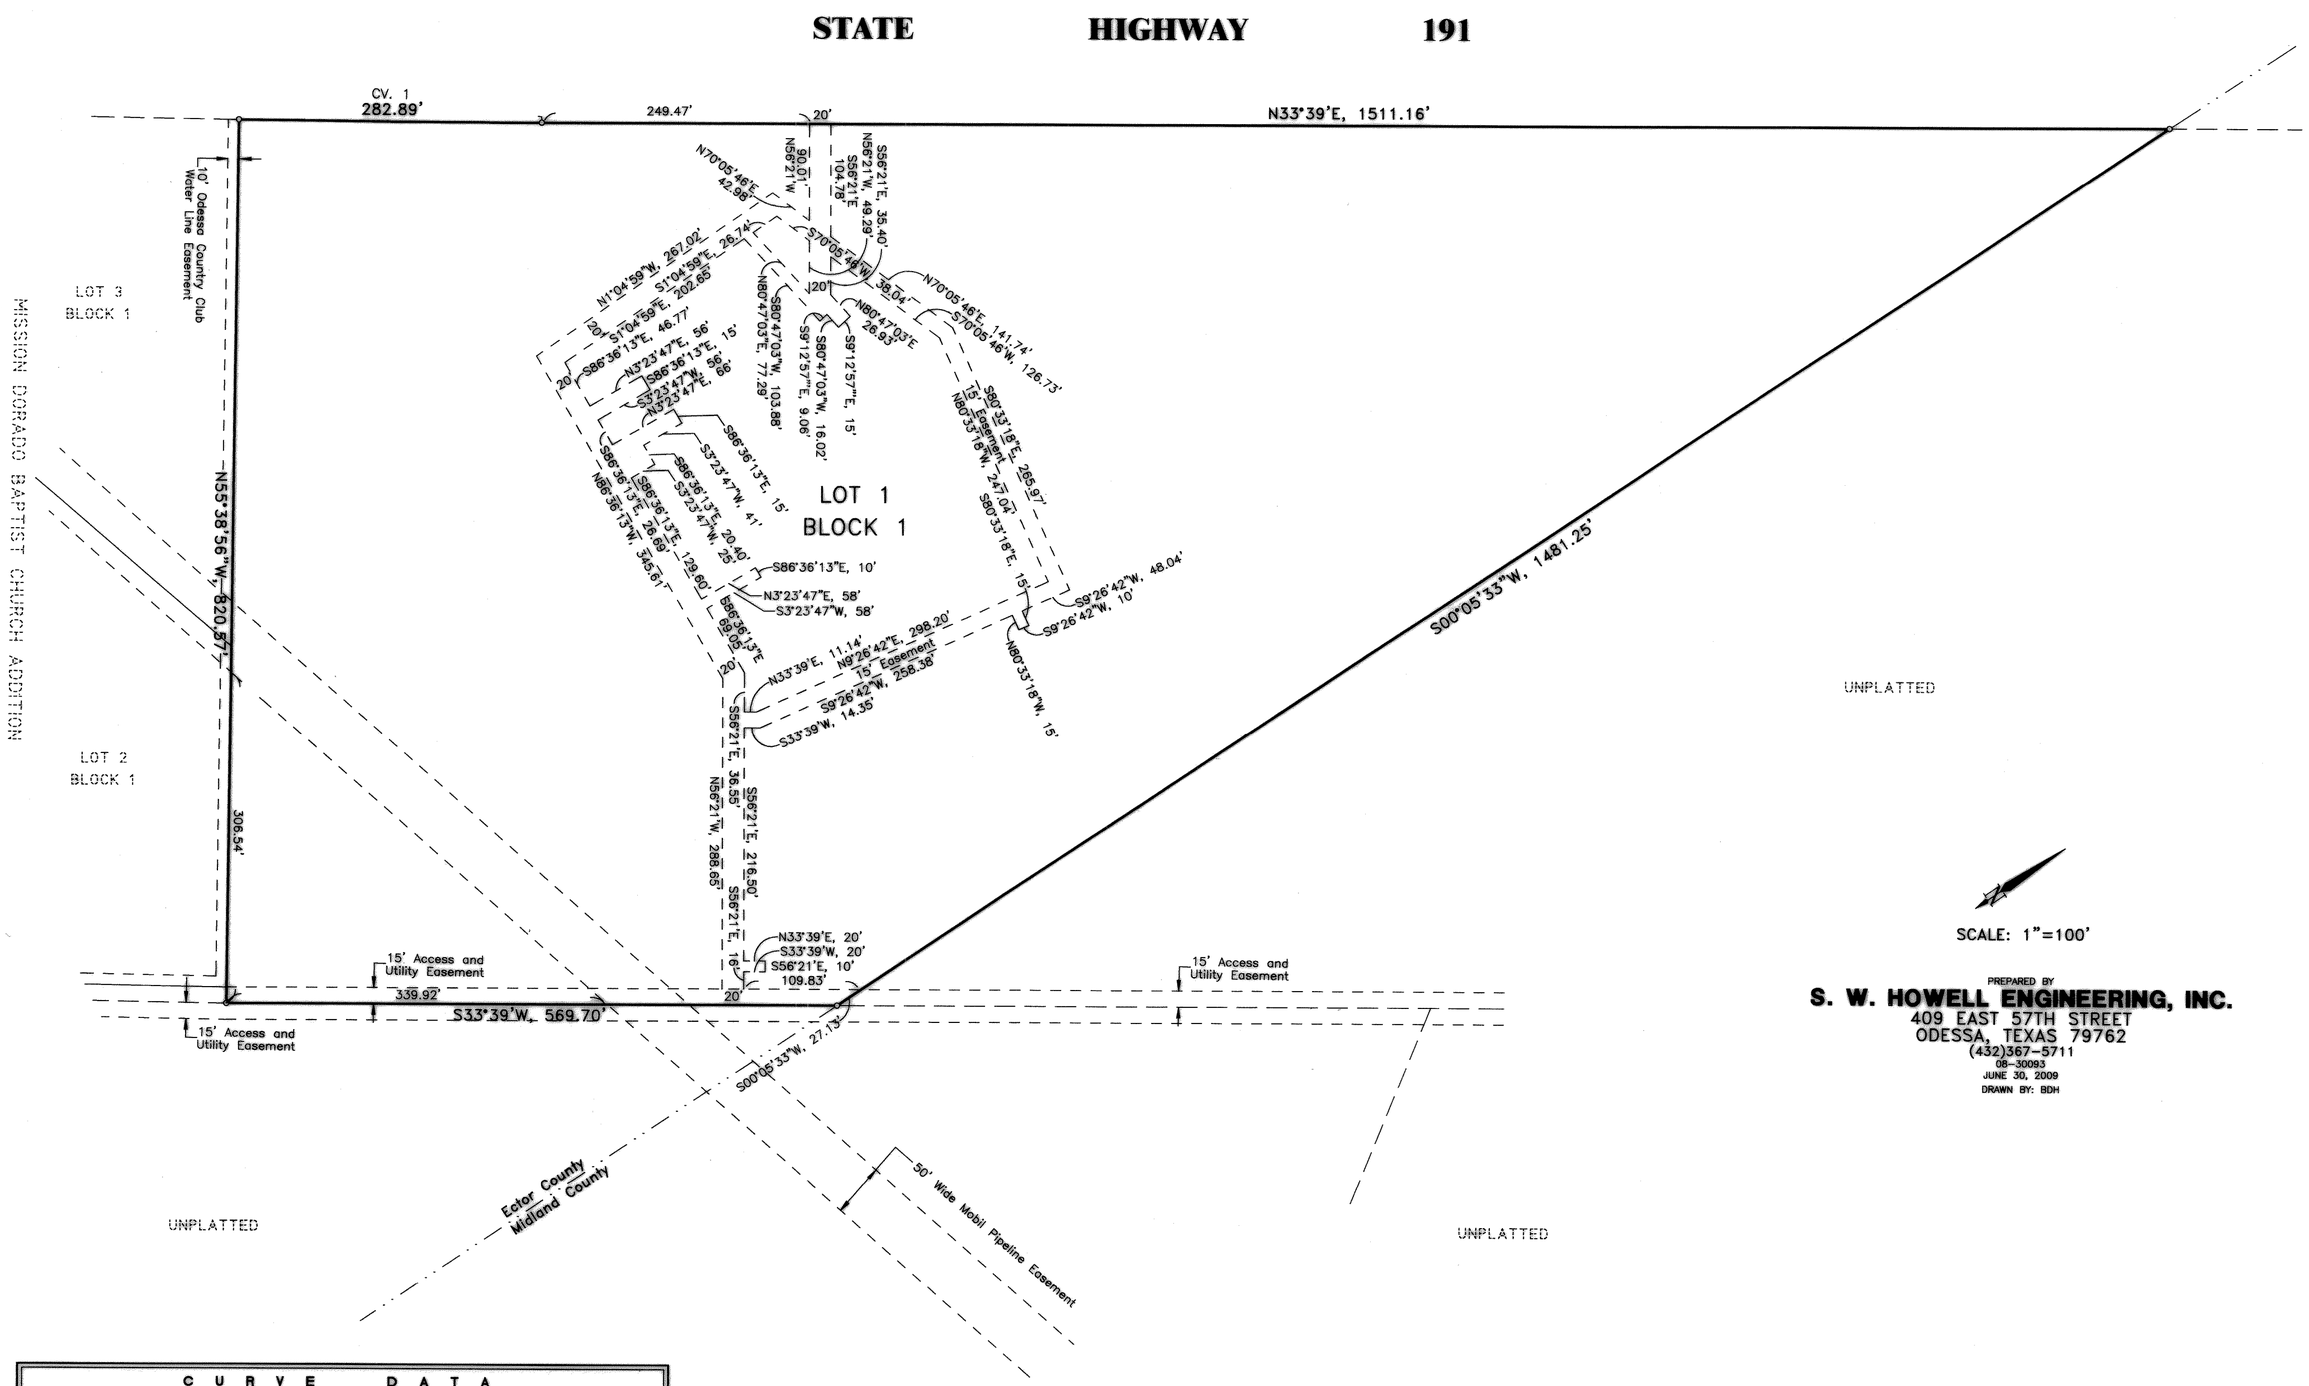


PREPARED BY
**S. W. HOWELL ENGINEERING, INC.**
409 EAST 57TH STREET
ODESSA, TEXAS 79762
(432)367-5711
08-30093
JUNE 30, 2009
DRAWN BY: BDH

| C U R V E D A T A | | | | | | |
|---|---|---|---|---|---|---|
| NO. | DELTA ANGLE | TANGENT | RADIUS | LENGTH | CH. BEAR | CH. DIST |
| 1 | 00°42'04" | 141.45' | 23118.31' | 282.89' | N34°00'02"E | 282.88' |

SHEET 2 OF 2