52

MILLICAN ADDITION

A 10.0 ACRE TRACT OF LAND IN SECTION 22, BLOCK 43, T-2-S, T & P R.R. CO. SURVEY, ECTOR COUNTY, TEXAS.

STATE OF TEXAS
COUNTY OF ECTOR

KNOW ALL MEN BY THESE PRESENTS,

That I, Howard Millican, being the present owner of a 10-acre tract of land out of Section 22, Block 43, T-2-S, T. & P. Ry. Co. Survey, Ector County, Texas, have caused the same to be subdivided into lots, blocks, streets and alleys and do hereby designate such subdivision as "Millican Addition", as shown hereon and do dedicate the streets and alleys to the public for their use, but in the event said streets and alleys shall cease to be used as such the title thereto shall revert to me, my heirs and assigns, and do further grant mineral lessees the use of the streets and alleys as herein dedicated for rights of ingress and egress for laying pipelines, telephone, and telegraph lines therein.

Witness my hand at Odessa, Texas, this 31 day of October, 1957.

Howard B. Millican
Howard Millican

STATE OF TEXAS
COUNTY OF ECTOR

BEFORE ME, THE UNDERSIGNED AUTHORITY,

A Notary Public in and for the County of Ector and State of Texas, on this day personally appeared Howard Millican, known to me to be the person whose name is subscribed to the foregoing instrument and acknowledged to me that he executed the same for the purposes and considerations therein expressed.

Given under my hand and oath of office on this 31st day of October, 1957.

Norman R. Wisenand
Notary Public in and for Ector County, Texas

STATE OF TEXAS
COUNTY OF ECTOR

I, Wilbur L. Ash, Registered Public Surveyor of the State of Texas, do hereby certify that the above plat of "Millican Addition" represents a survey made by me on the ground in October, 1957.

Wilbur L. Ash
Wilbur L. Ash, Registered Public Surveyor

STATE OF TEXAS
WILBUR L. ASH
1022
REGISTERED PUBLIC SURVEYOR

This plat of "Millican Addition" is hereby approved:

Approved: Ernestus Parker, Date: NOVEMBER 7, 1957.
Chairman of Ector County Planning Board

Filed for record this 15 day of November, 1957, at 3 P.M., Vol. 5, Page 52.

Recorded this 15 day of November, 1957, at 3 P.M.

Edna Smith
Edna Smith, County Clerk, Ector County, Texas.

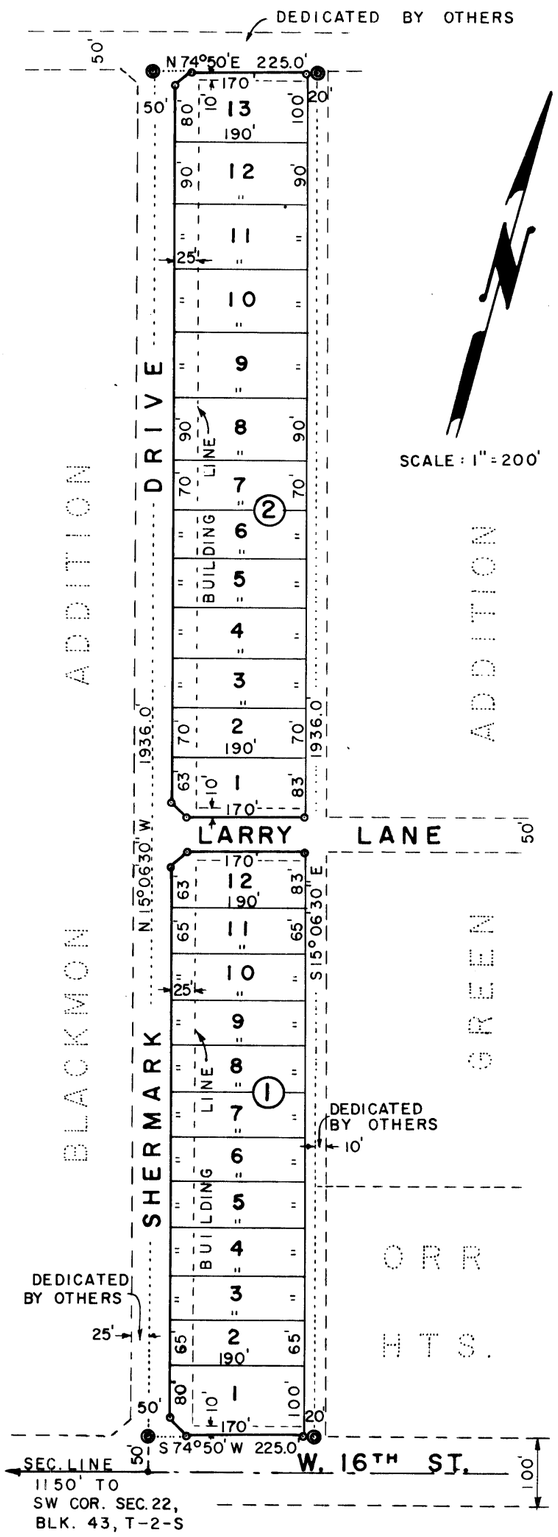

LEGEND

TRACT CORNER

BLOCK CORNER

STREET CUTBACK